


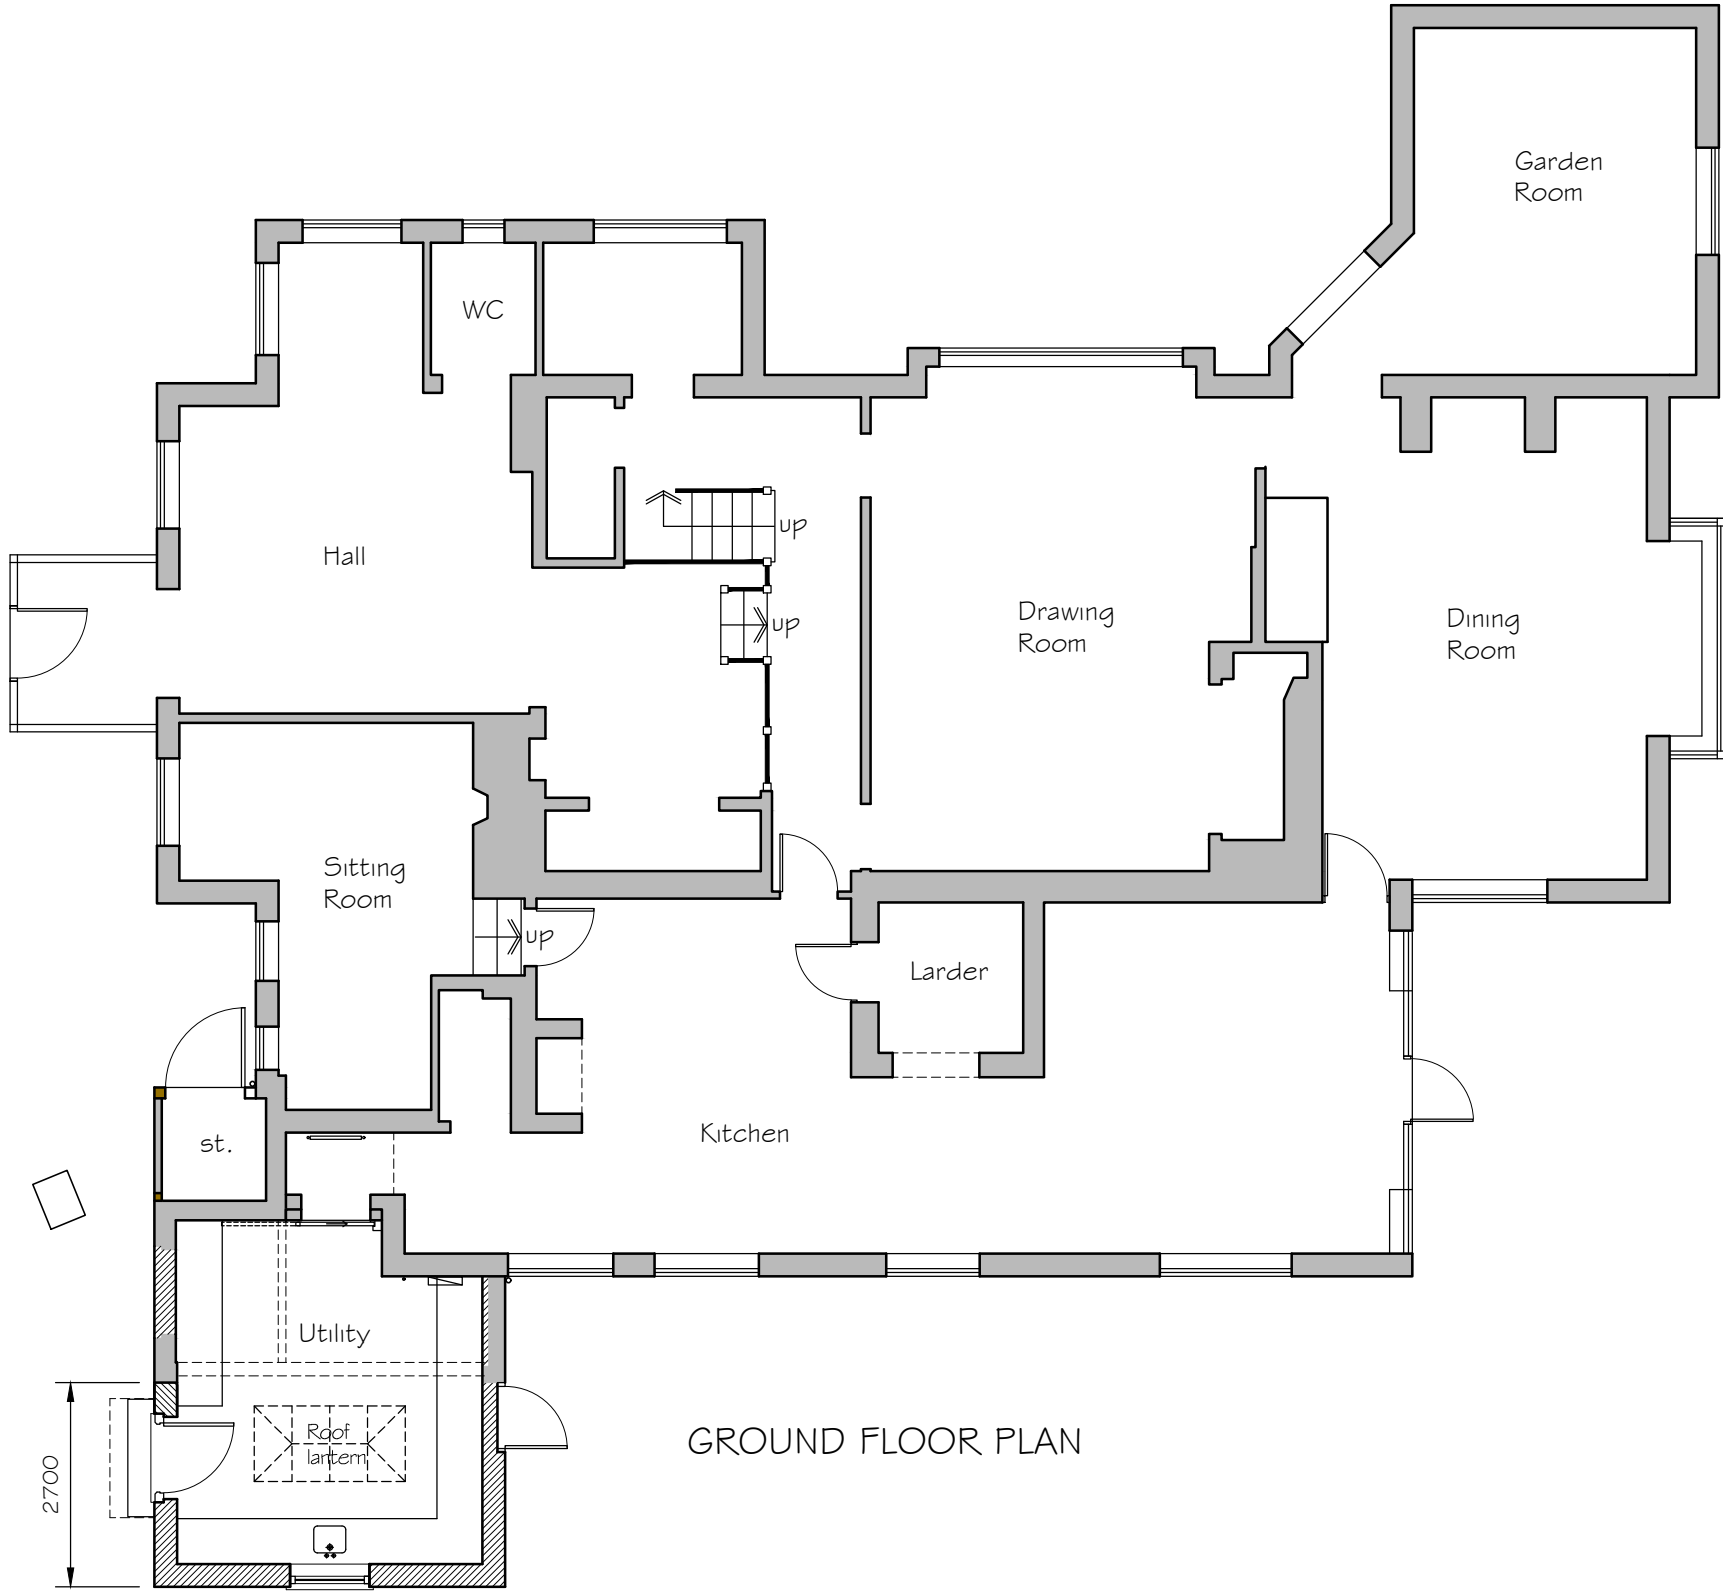

0 1 2 3 4m
Scale 1:100

No.		Revision		Date	
Project		Project No	Drg No	Rev	
Proposed single storey extension		AL 01651	05	-	
Handpost, Basingstoke Road, Swallowfield, RG7 1PU		Scale	Drawn by		
Drawing Title		1:100 @ A3	CG		
Proposed Ground Floor Plan		Date	July 2024		
Rowan Lodge Φ Southend Road Φ Southend Bradfield Φ RG7 6ES					
tel: 0118 9745100 Φ e-mail: enquiries@archytas.co.uk					
Architectural Design Services Φ Planning Φ Building Design Φ Surveying					
New Build Φ Extensions Φ Residential and Commercial Φ Listed Buildings					

The logo for Archytas, featuring a large, stylized red Greek letter alpha (α) followed by the word "rchytas" in a black, sans-serif font.

