


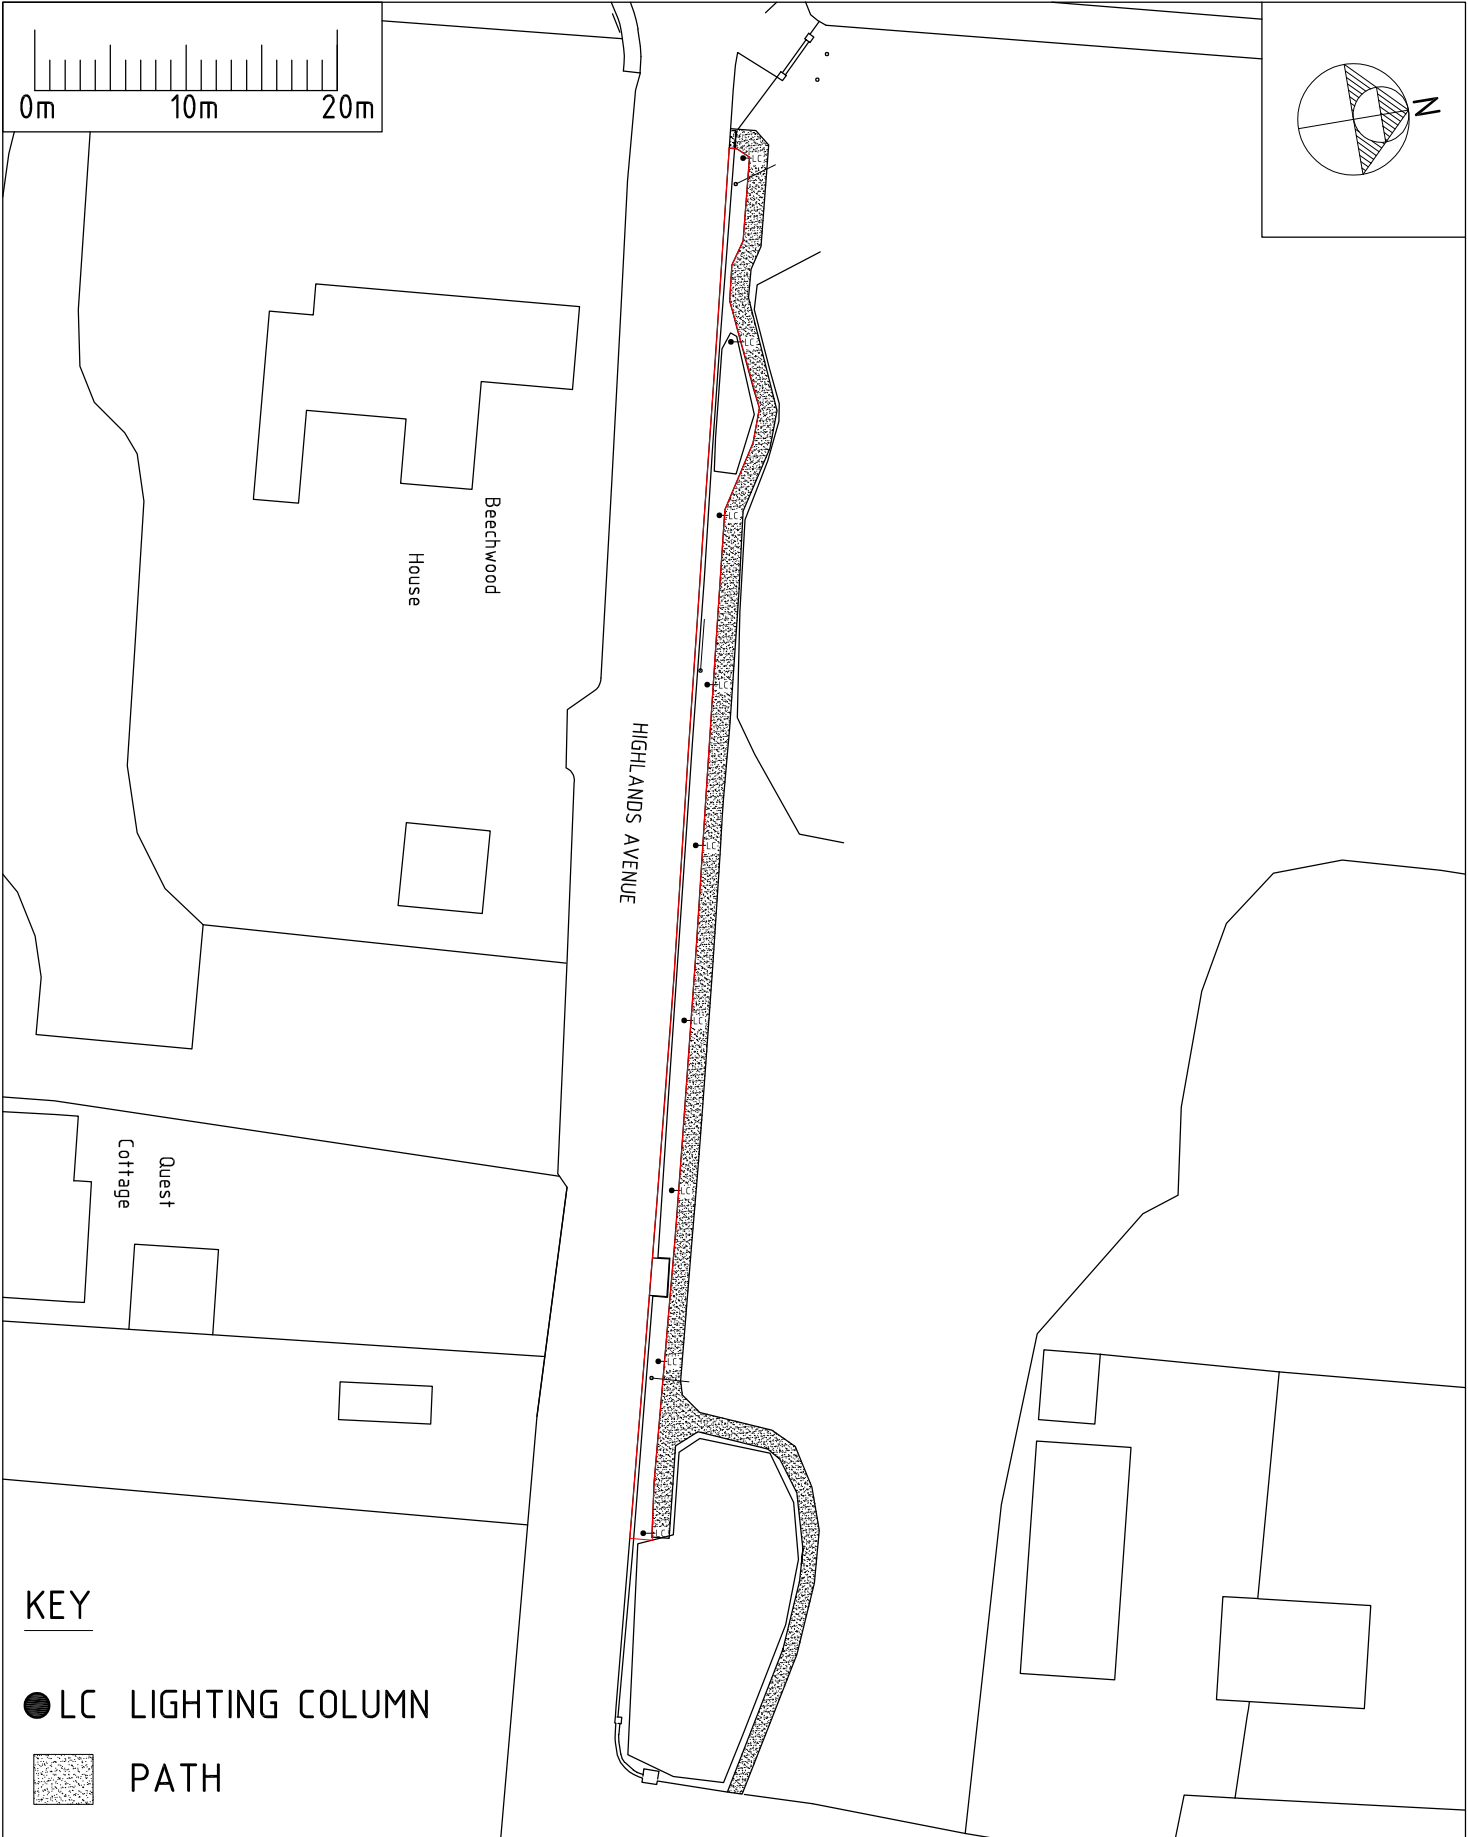


KEY

- LC LIGHTING COLUMN
- PATH

LIGHTING COLUMNS
PROPOSED SITE PLAN
SCALE 1:500 @ A4

THIS DRAWING IS COPYRIGHT AND MAY
NOT BE REPRODUCED WITHOUT THE
WRITTEN CONSENT OF THE ARCHITECT.

 

W.M. GRAHAM ASSOCIATES
RIBA CHARTERED ARCHITECTS

1 Peach Street, Wokingham, Berkshire, RG40 1XJ
Tel: 0118 9770464
Email: wmg_architects@btconnect.com
Website: www.wmgramham-architects.co.uk

JOB
A1 GROUP
HIGHLANDS AVENUE
RG41 4SP

JOB NO	3148	DATE	JAN 24
DRAWING	201 B	DRAWN BY	CG