

This drawing is copyright and is not reproduced or disclosed to third parties without the drafter's prior permission.

Do not scale from this drawing, other than for Local Authority Planning purposes.

~~This drawing is not to be reproduced or disclosed to third parties without the drafter's prior permission.~~

~~Do not scale from this drawing, other than for Local Authority Planning purposes.~~

~~Any discrepancies in dimensions or details on or between these drawings should be drawn to or confirmed by fixed dimension.~~

~~THIS DRAWING IS TO BE READ IN CONJUNCTION WITH ALL RELEVANT CONSULTANTS' SPECIALIST MANUFACTURERS' AND SPECIFICATIONS.~~

~~Do not scale from this drawing, other than for Local Authority Planning purposes.~~


~~Any discrepancies in dimensions or details on or between these drawings should be drawn to or confirmed by fixed dimension.~~

~~At dimensions are in millimetres unless noted otherwise.~~


~~Any surveyed information incorporated within this drawing cannot be guaranteed as accurate unless confirmed by fixed dimension.~~

~~At dimensions are in millimetres unless noted otherwise.~~


~~Any surveyed information incorporated within this drawing cannot be guaranteed as accurate unless confirmed by fixed dimension.~~

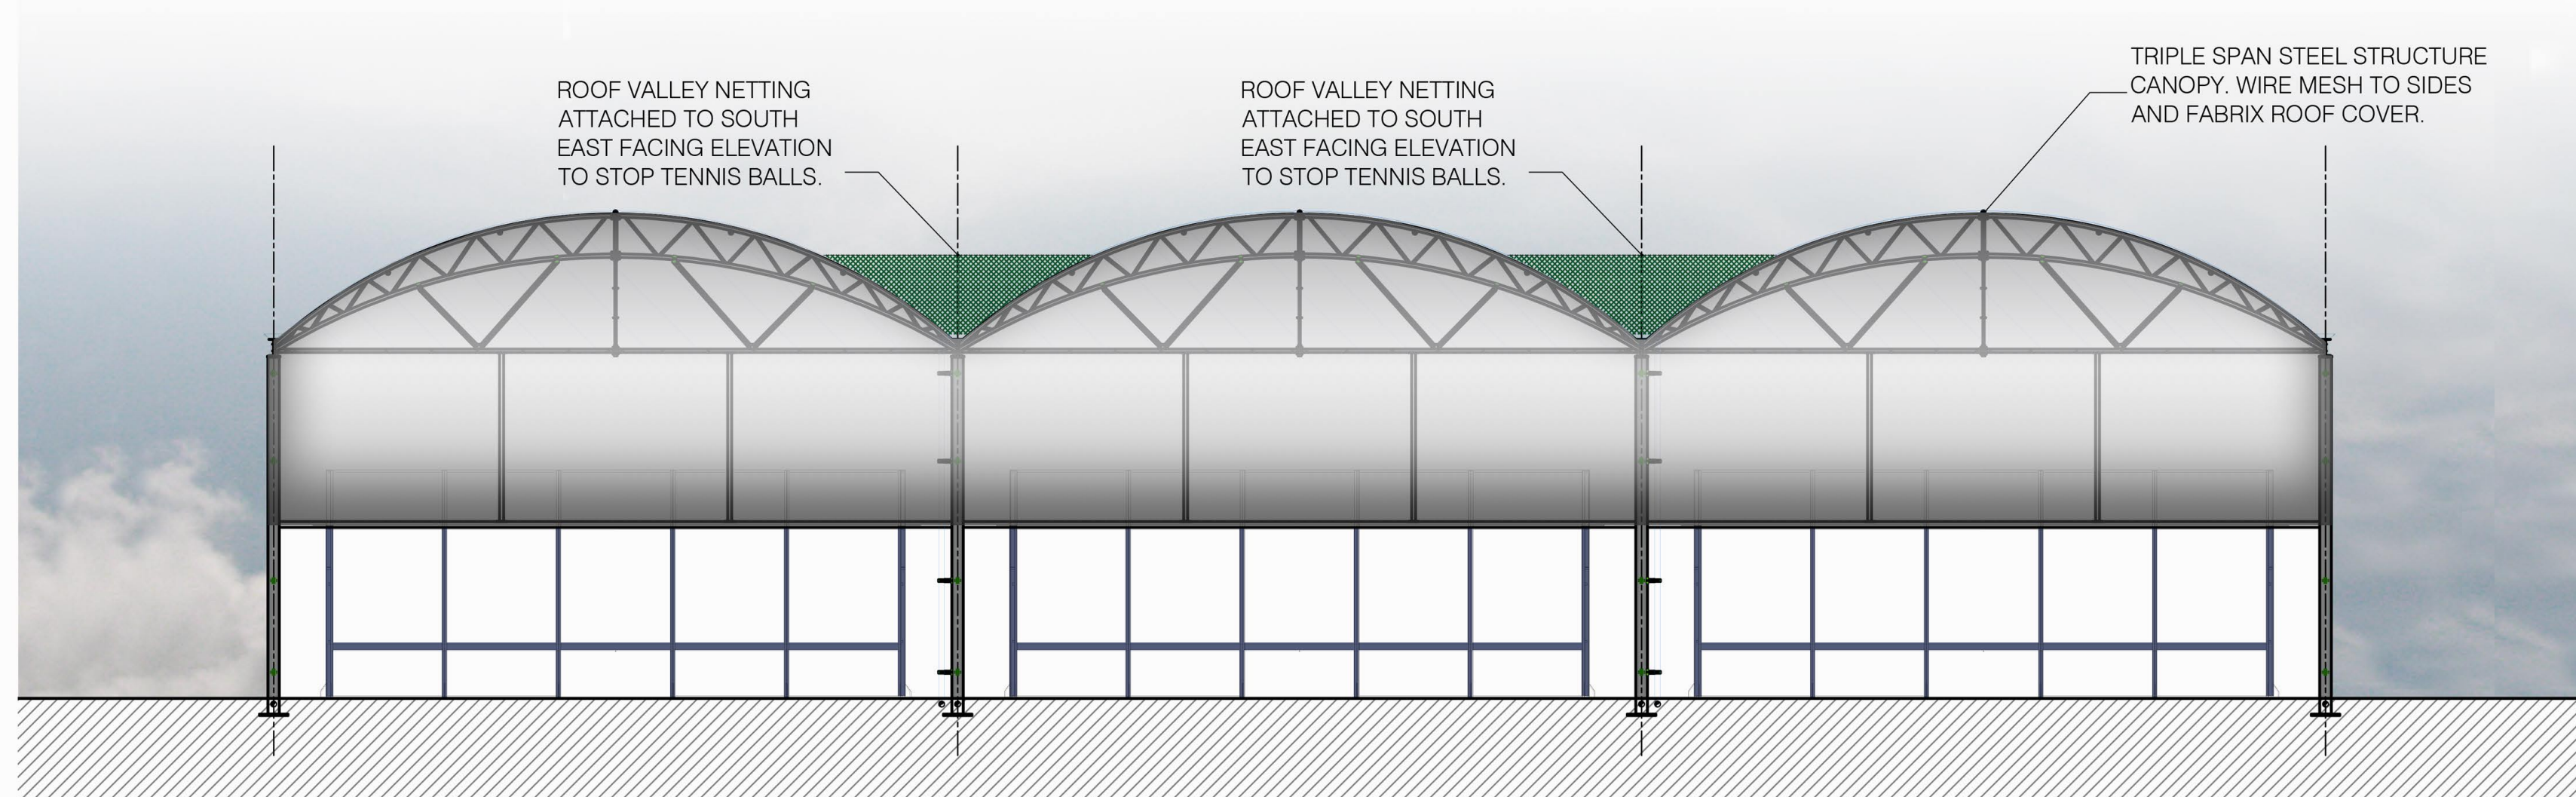


SOUTH EAST FACING ELEVATION

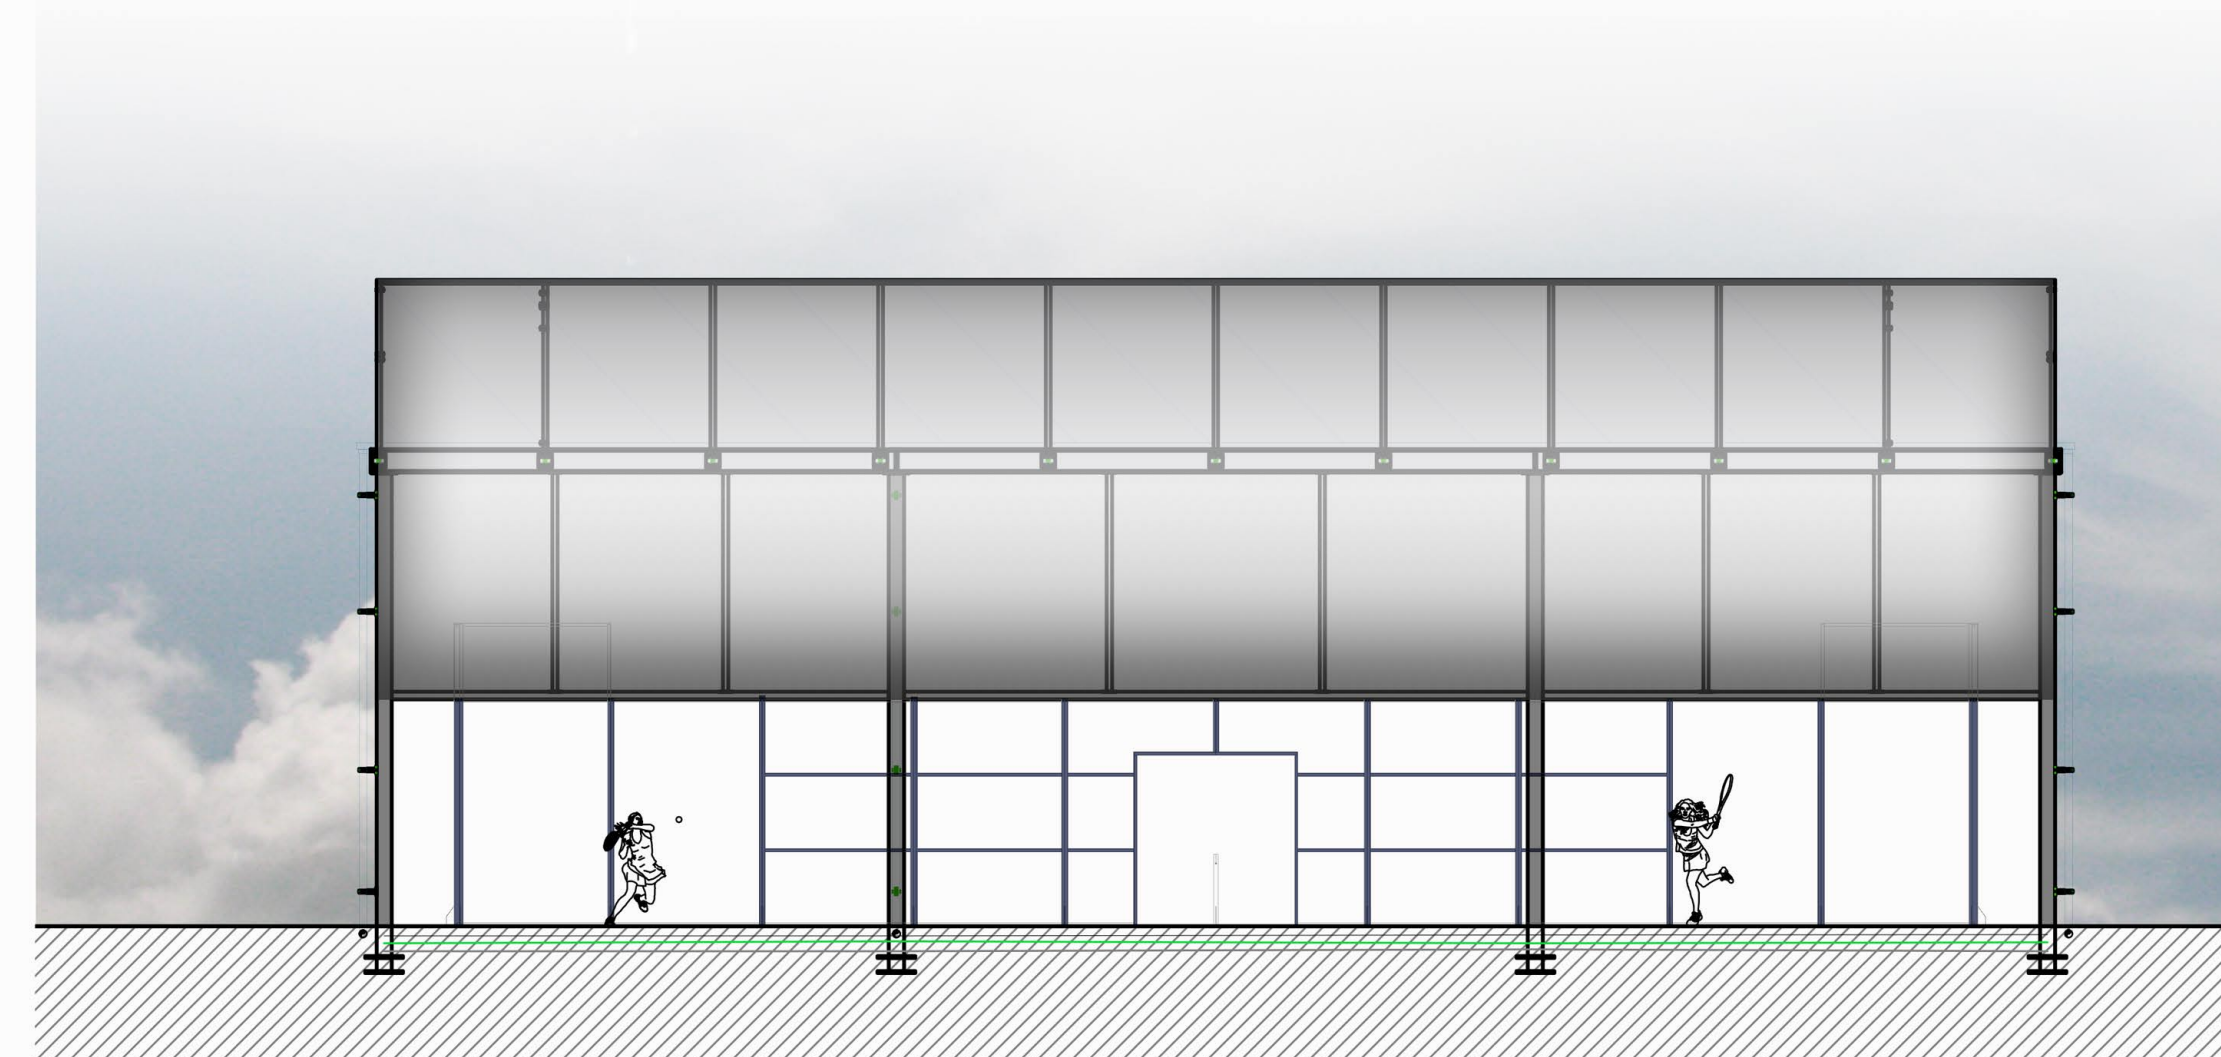


NORTH EAST FACING ELEVATION

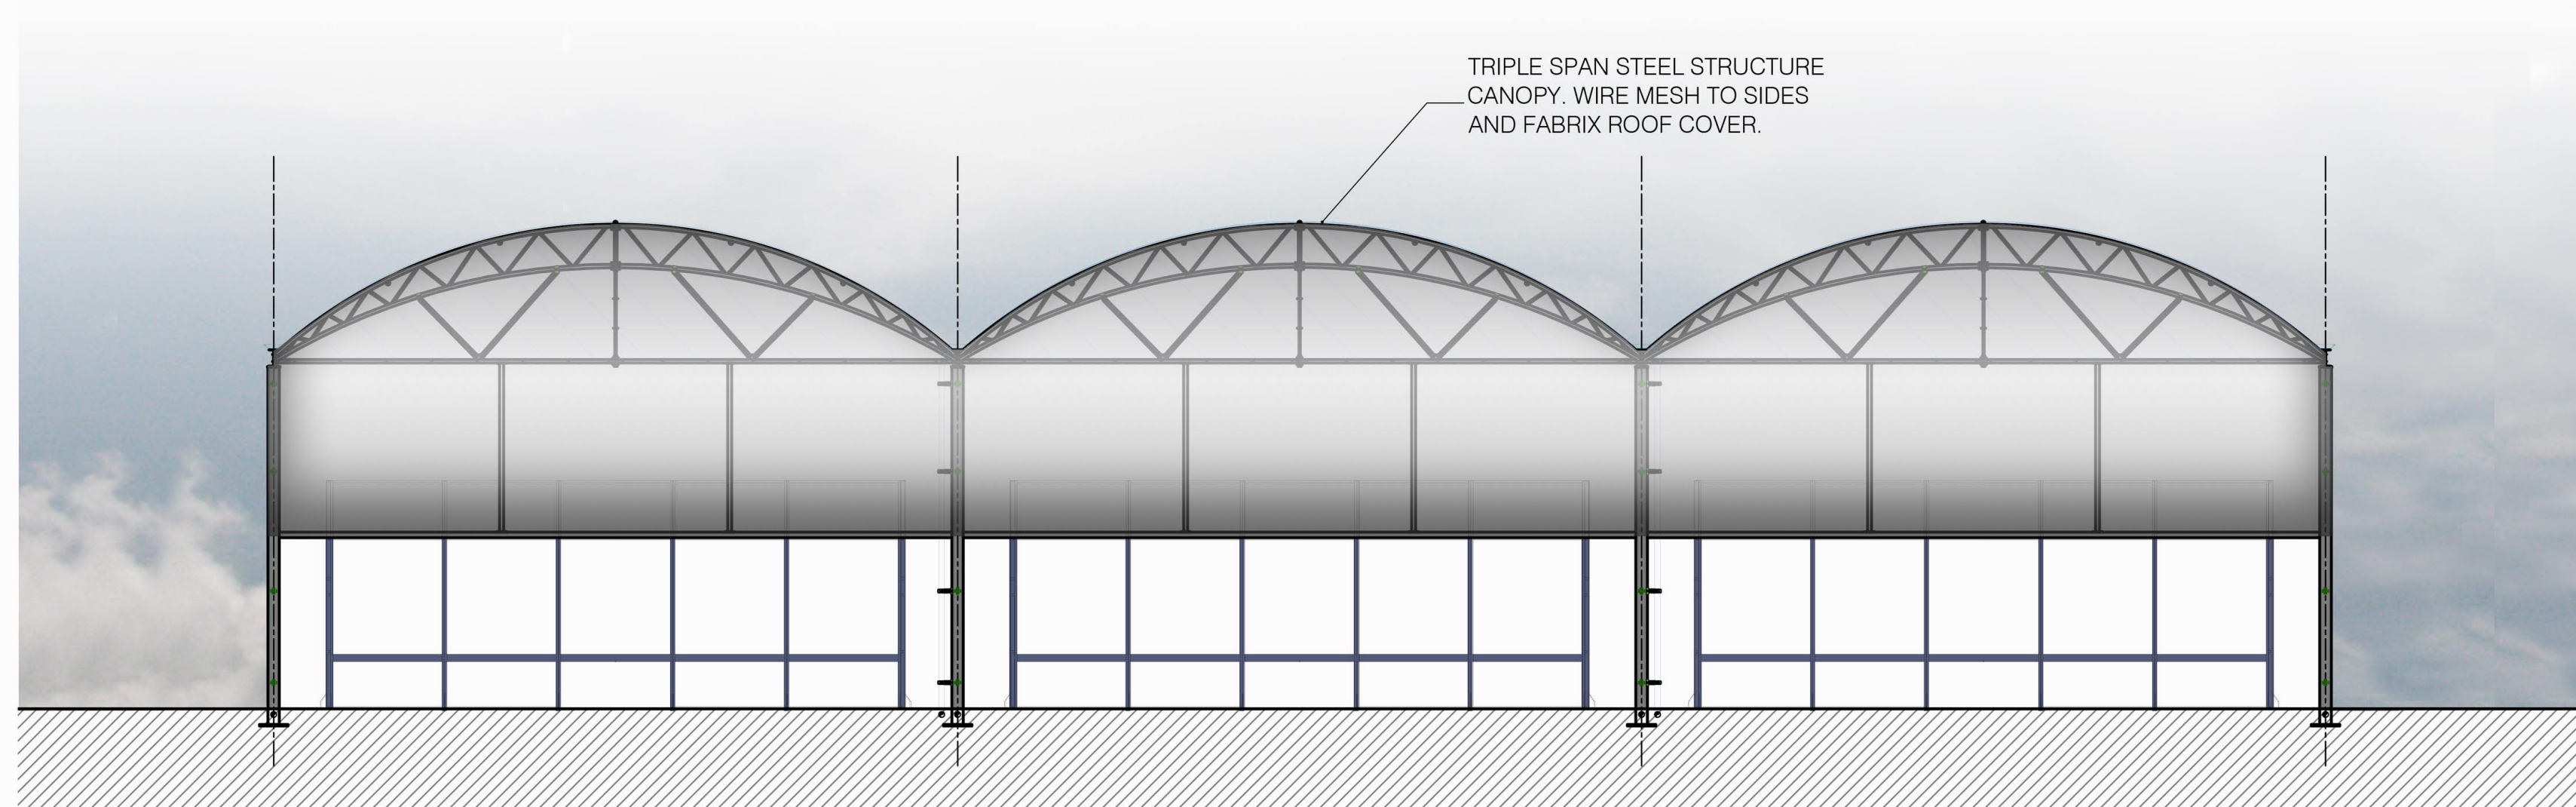


NORTH WEST FACING ELEVATION

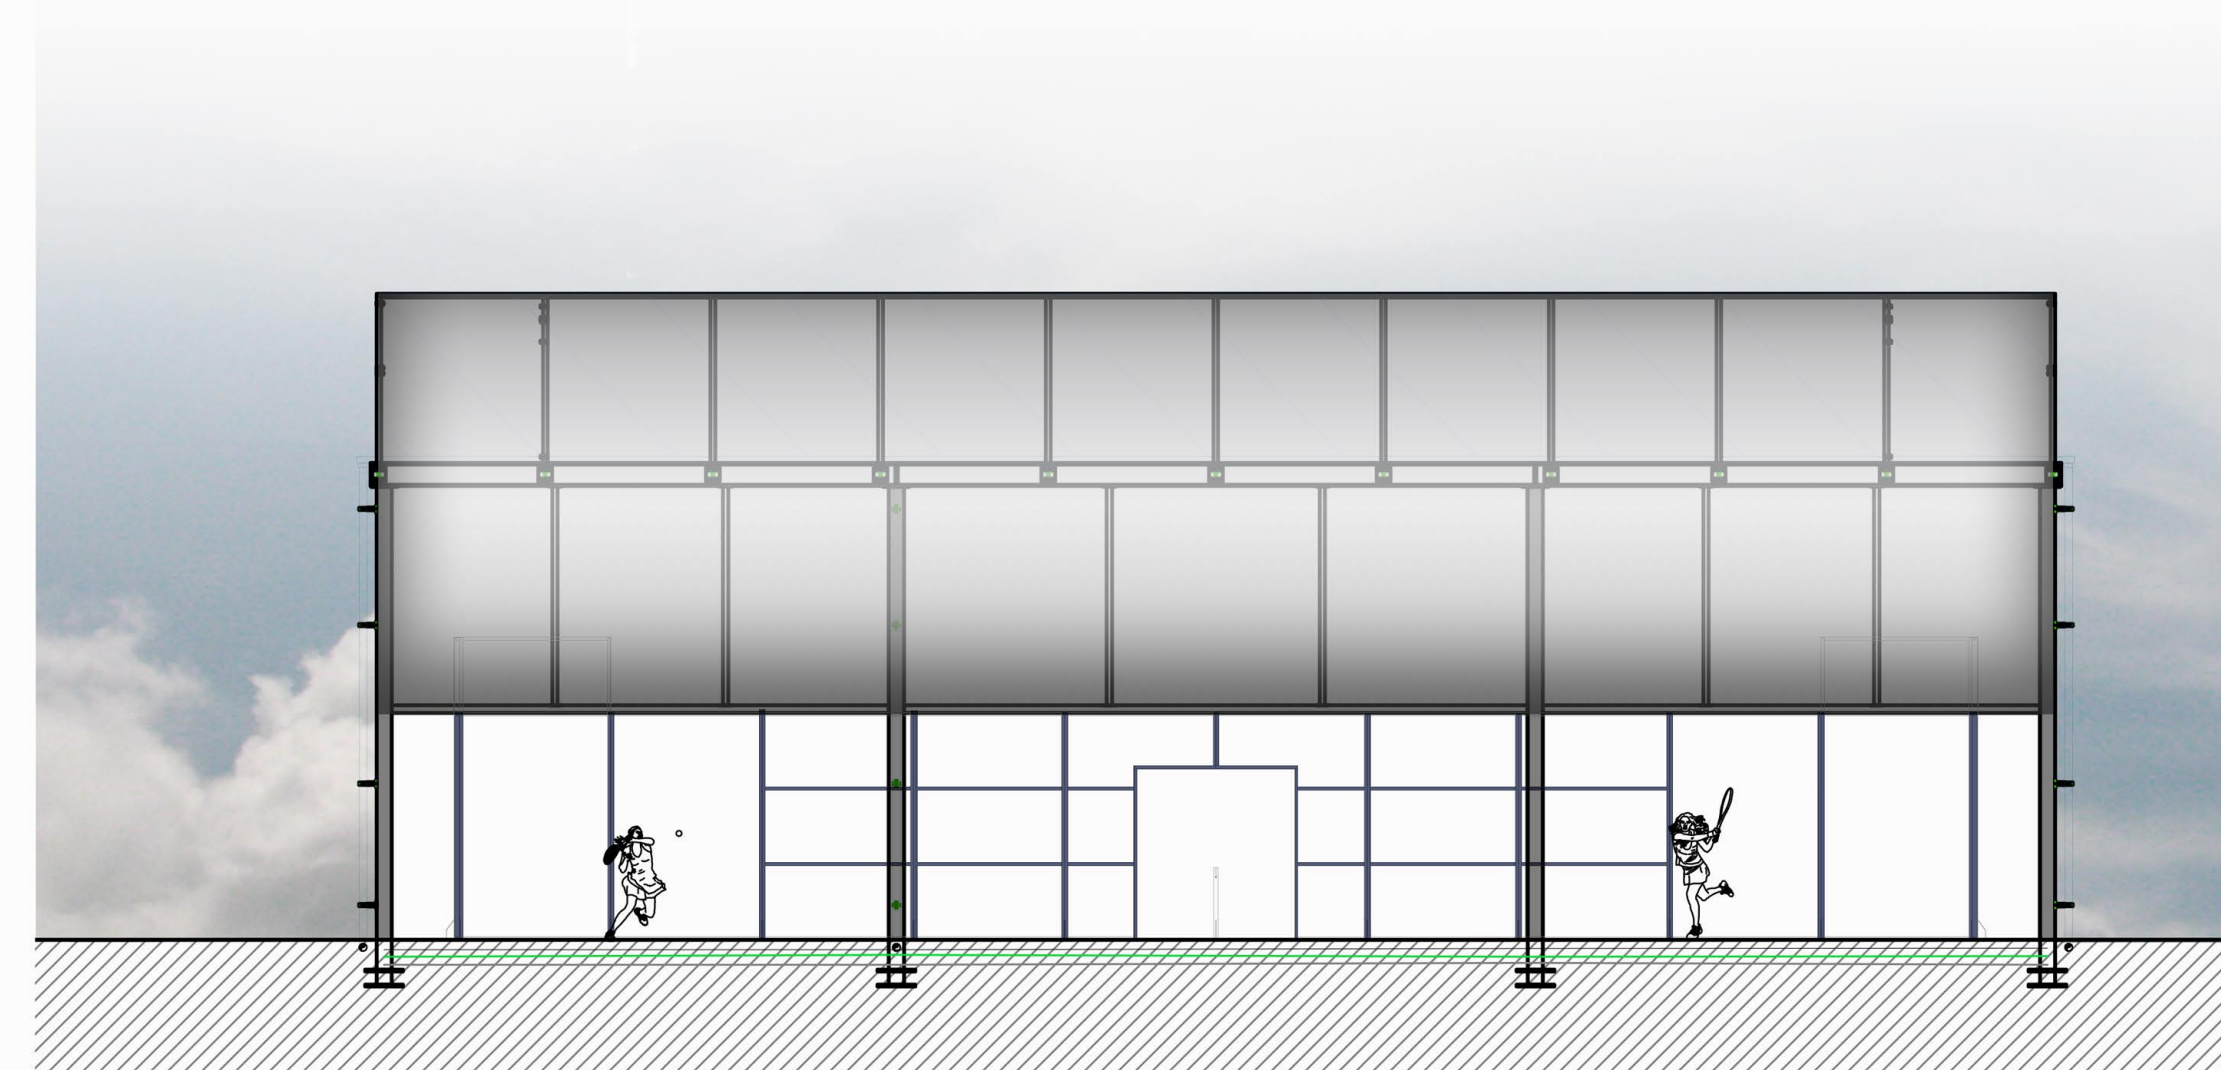

SOUTH WEST FACING ELEVATION

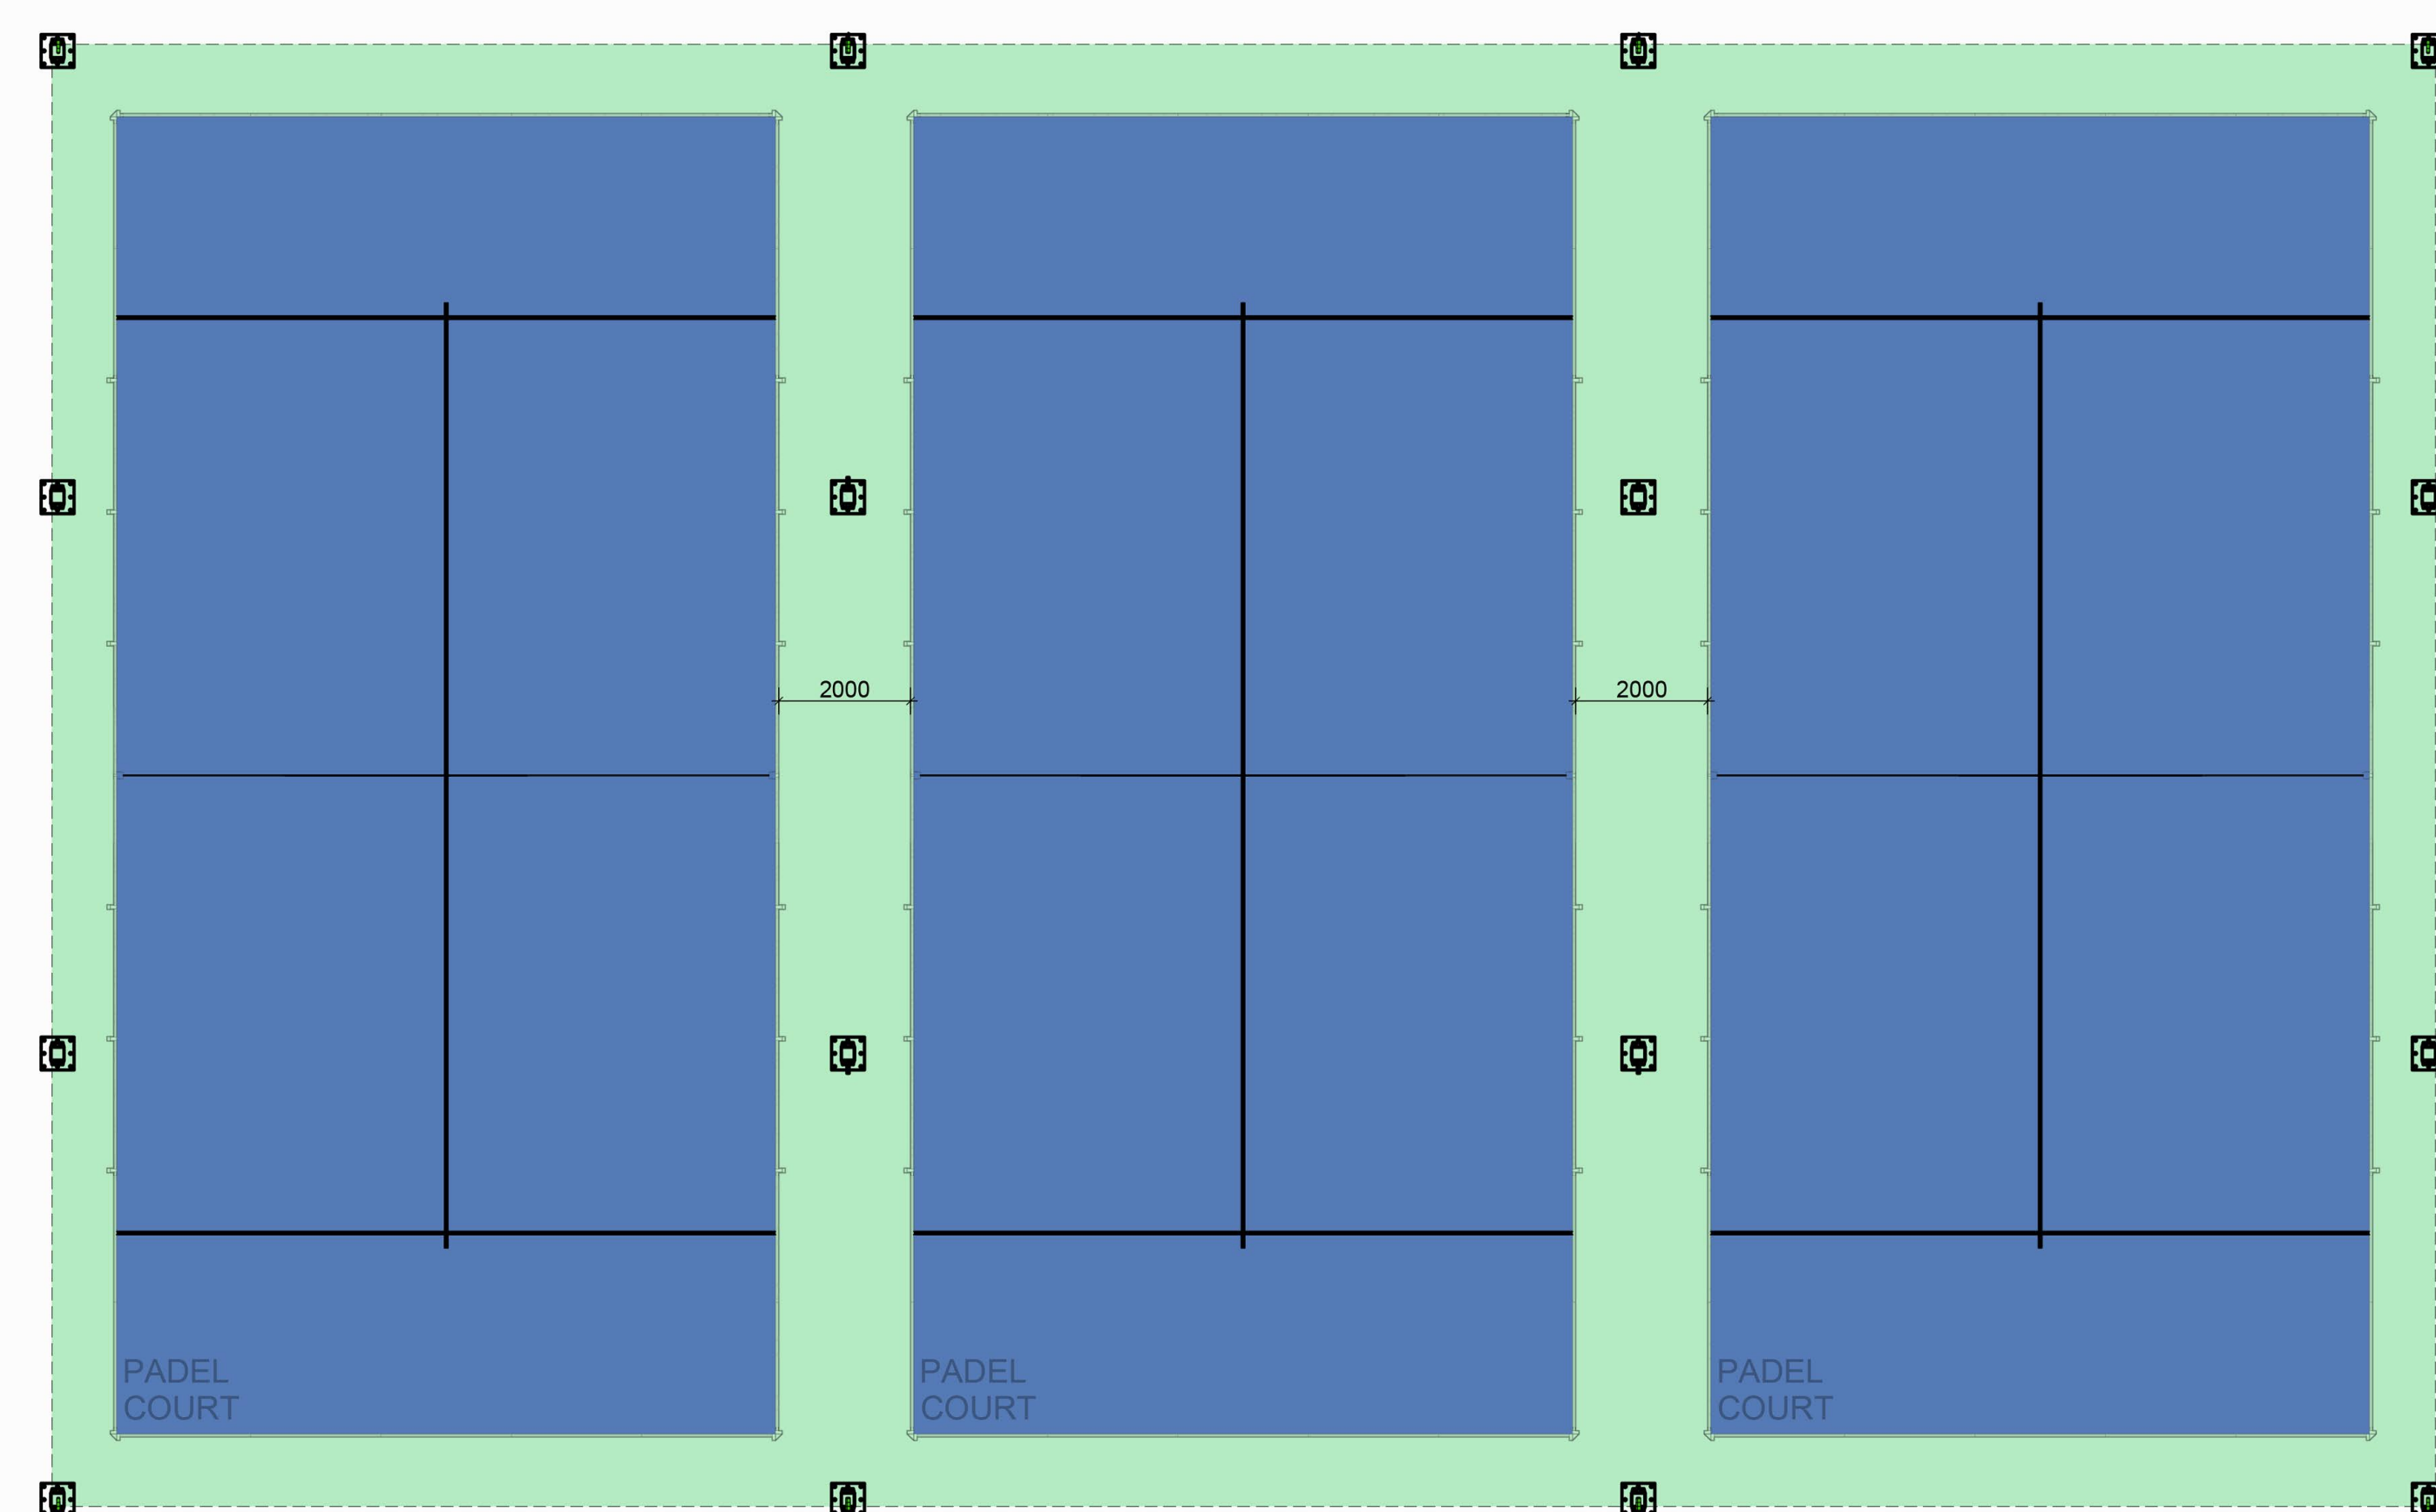

COVERED COURTS - FLOOR PLAN

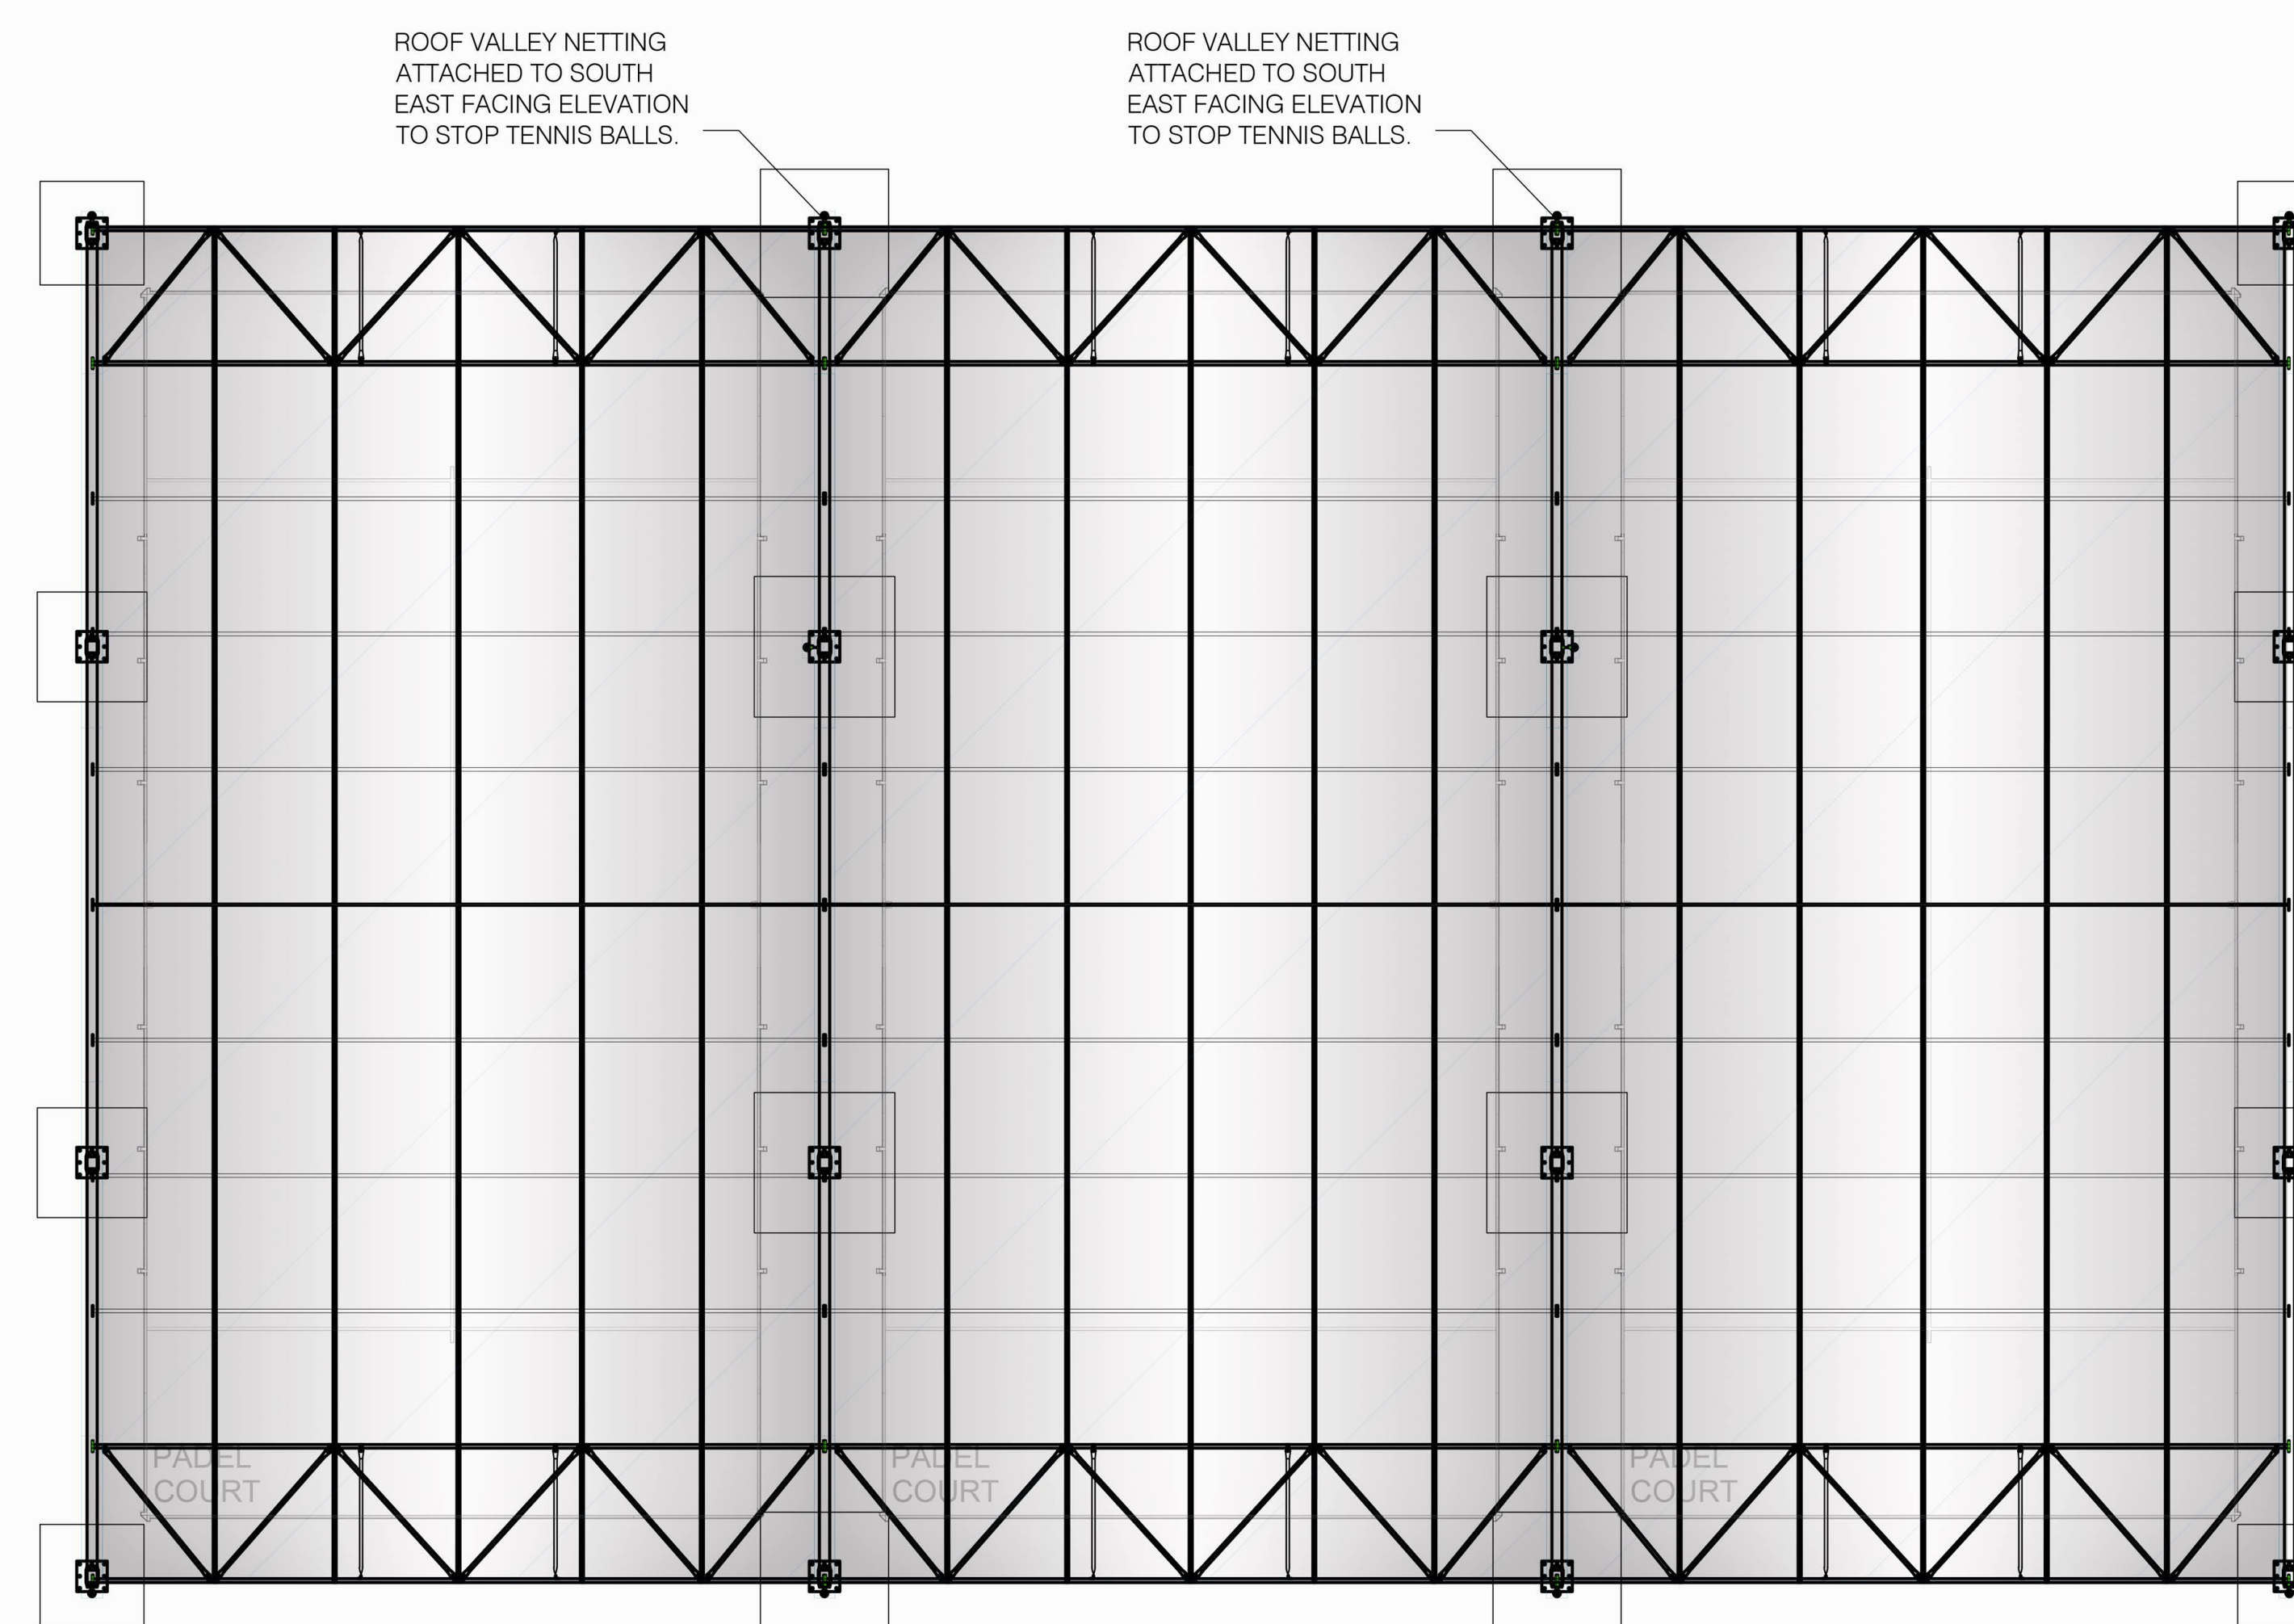


COVERED COURTS - ROOF PLAN



P1	16.09.24	ISSUED TO THE CLIENT FOR COMMENT.	
Rev	Date	Description	

PLANNING

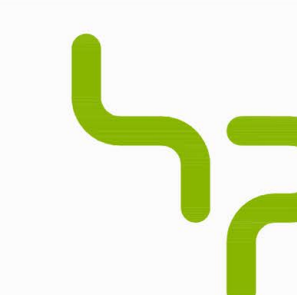

hparchitecture.co.uk / 01344 752 271
Manhattan House, 140 High Street, Crowthorne
Berkshire RG45 7AY

45

PADELSTARS

Environ Monit Assess (2008) 142:111–120

Project
**PADEL COURTS,
BERKSHIRE COUNTY SPORTS CLUB**

219

PROPOSED PADEL TENNIS COURTS PLANS & ELEVATIONS

Seal

Scale	Date	Drawn By	Checked By
-------	------	----------	------------

1:

Project No.	Drawing No.	Revision
-------------	-------------	----------

2

0

D