


All dimensions are to be checked on site before work commences.
Figured dimensions to be taken in preference to scaled dimensions.
If in doubt please ask.
© Copyright reserved.

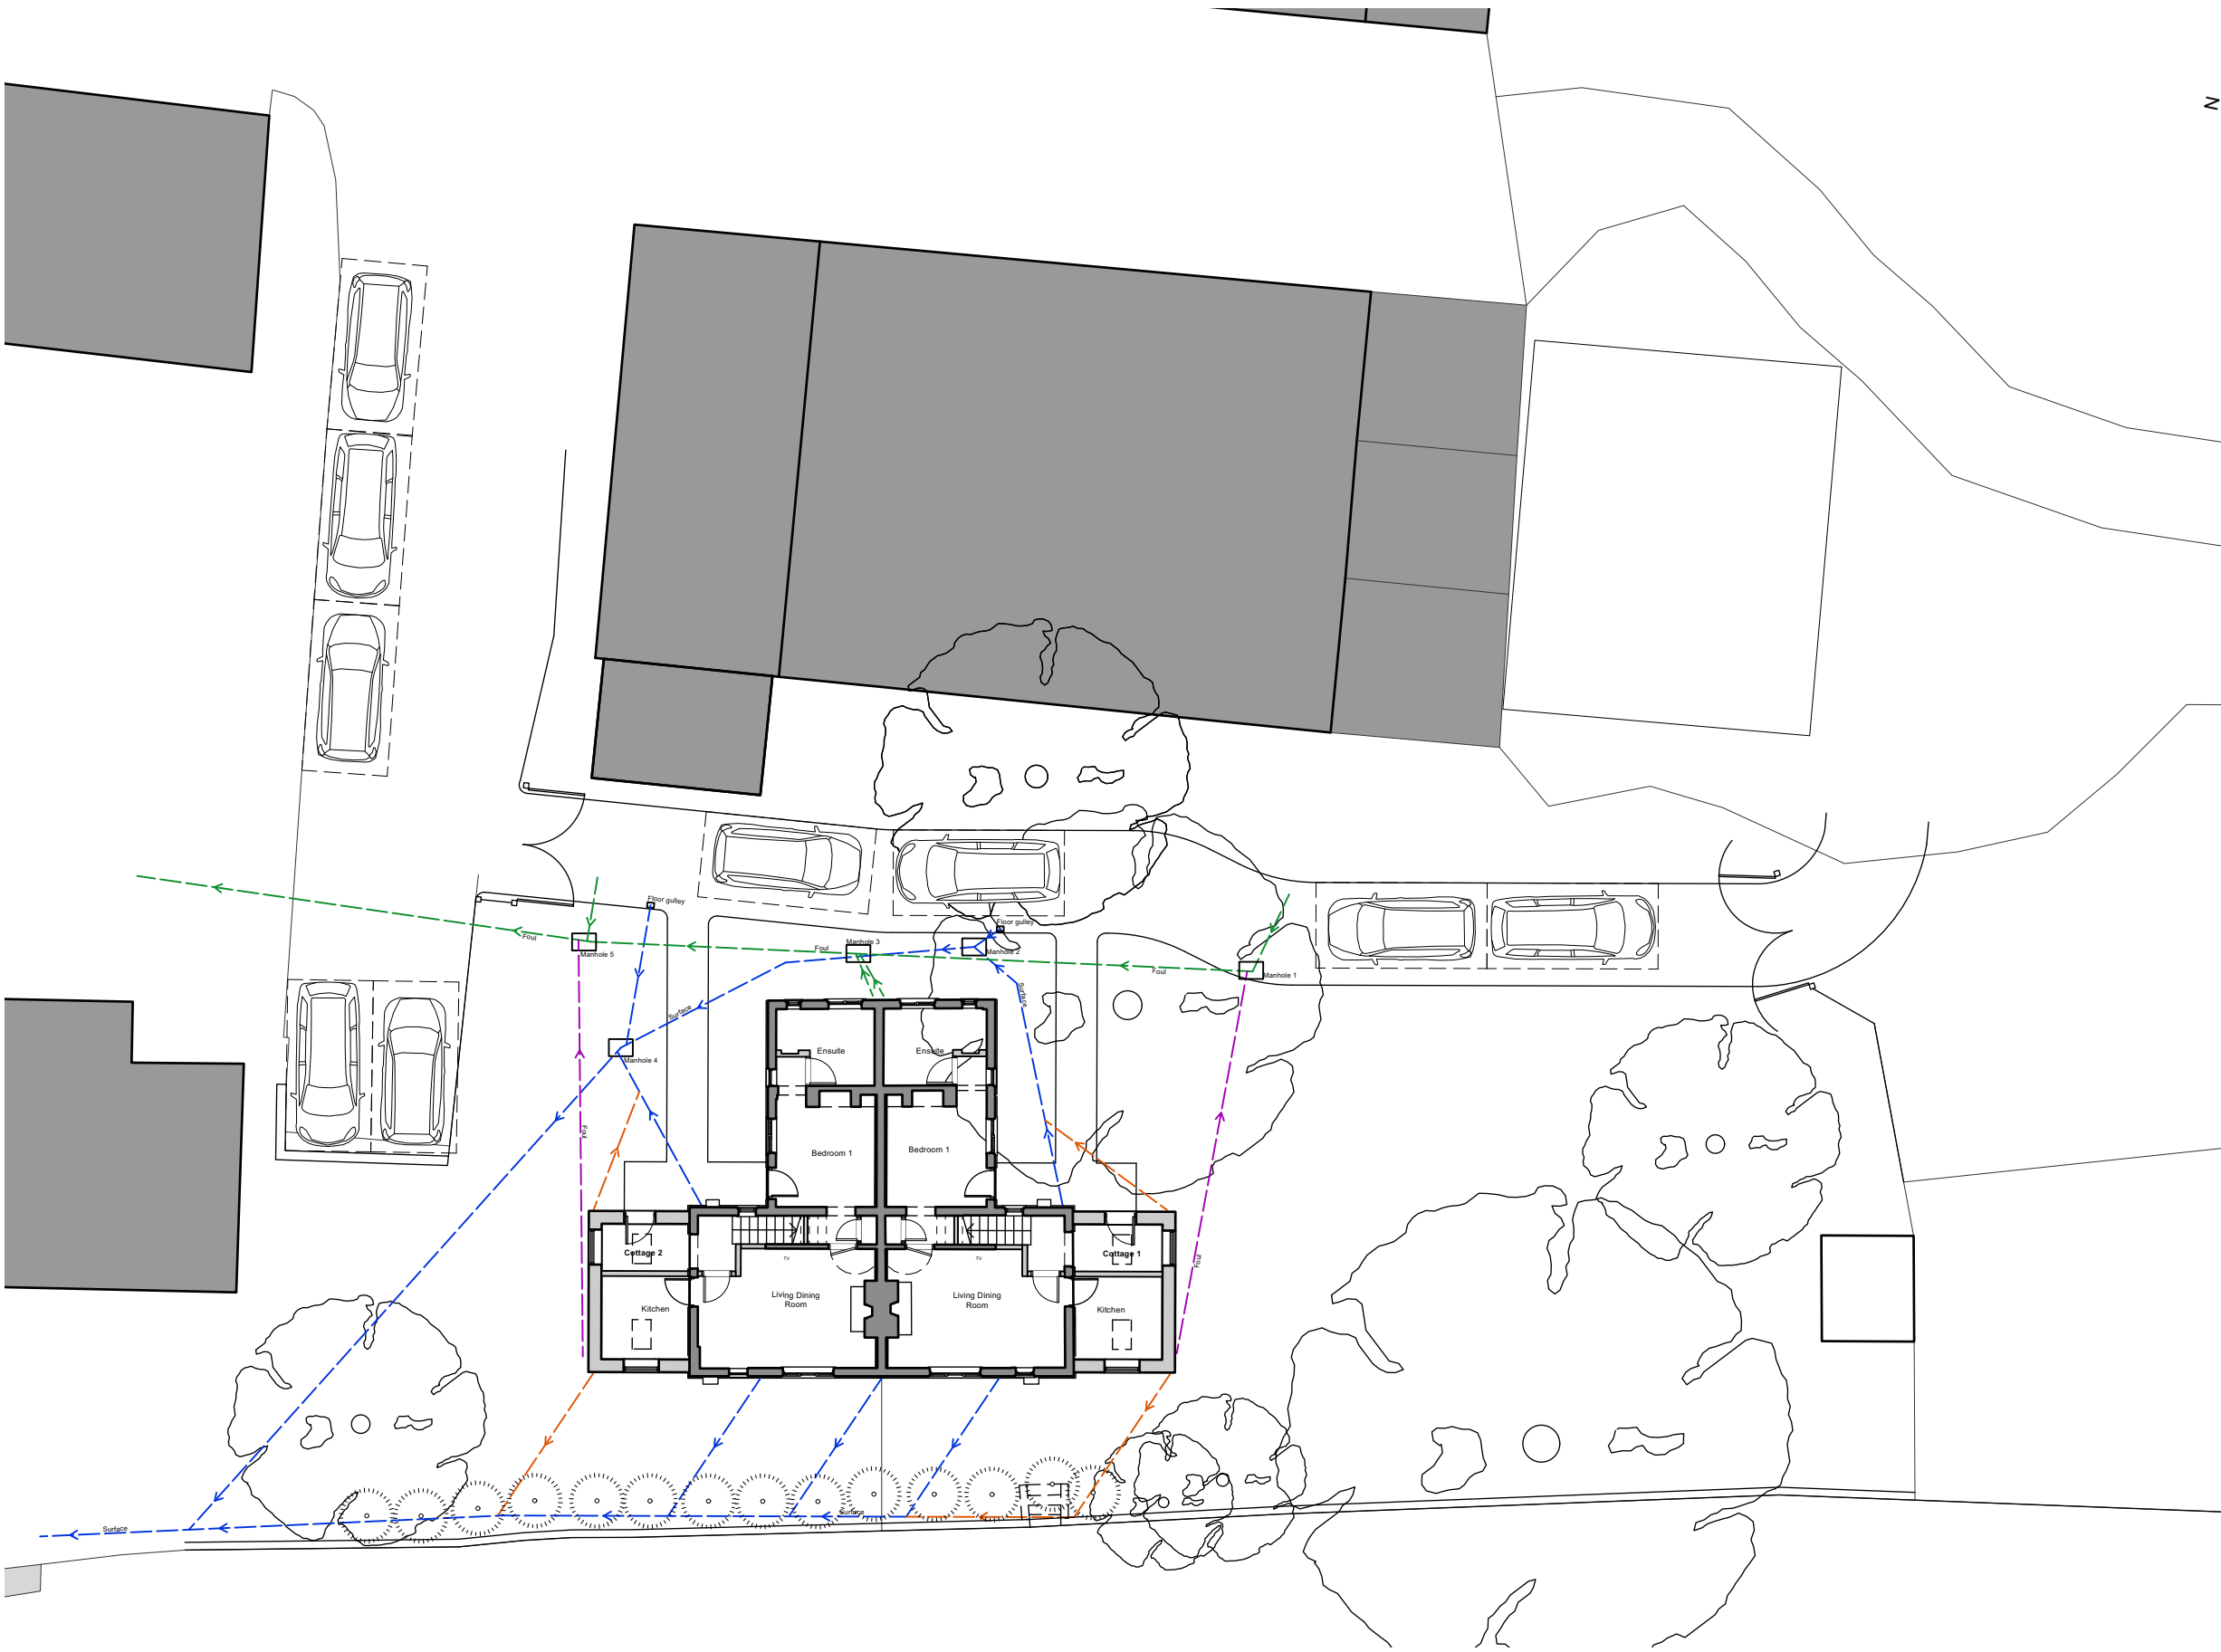

Notes:
Green: Existing Foul runs
Blue: Existing Surface runs
Purple: New Foul runs
Orange: New Surface runs
Red: Removed runs

2no. new foul connections are proposed within existing manholes.
4no. new surface water connections are proposed as Y connections along the existing runs. Both the Foul and Surface Water drains are private and privately maintained.

P2	Re-submission for planning	28/10/24	LN
P1	Issued for comment	12/09/24	LN
Rev	Notes	Date	Initial
Status			
Planning			
HOLTHAM+NEWMAN ARCHITECTS The Design Studio, Lockey Farm, Sindlesham Road, Arborfield, Reading, Berkshire RG2 9JH T: 07971 316497 E: hello@hnarchitects.co.uk			
Project: Cottages, Stanlake Park Twyford, RG10 0BN			
Client Mr D. Goss-Custard			
Drawing Title: Drainage Layout			
Scale:	1:200 @A3	Dwg. No.:	2405 - P010
Drawn by:	LN	Rev.:	P2
Date:	Jan 2024		

Drainage Layout