


Side Elevation 1:100 Scale


Front Elevation 1:100 Scale

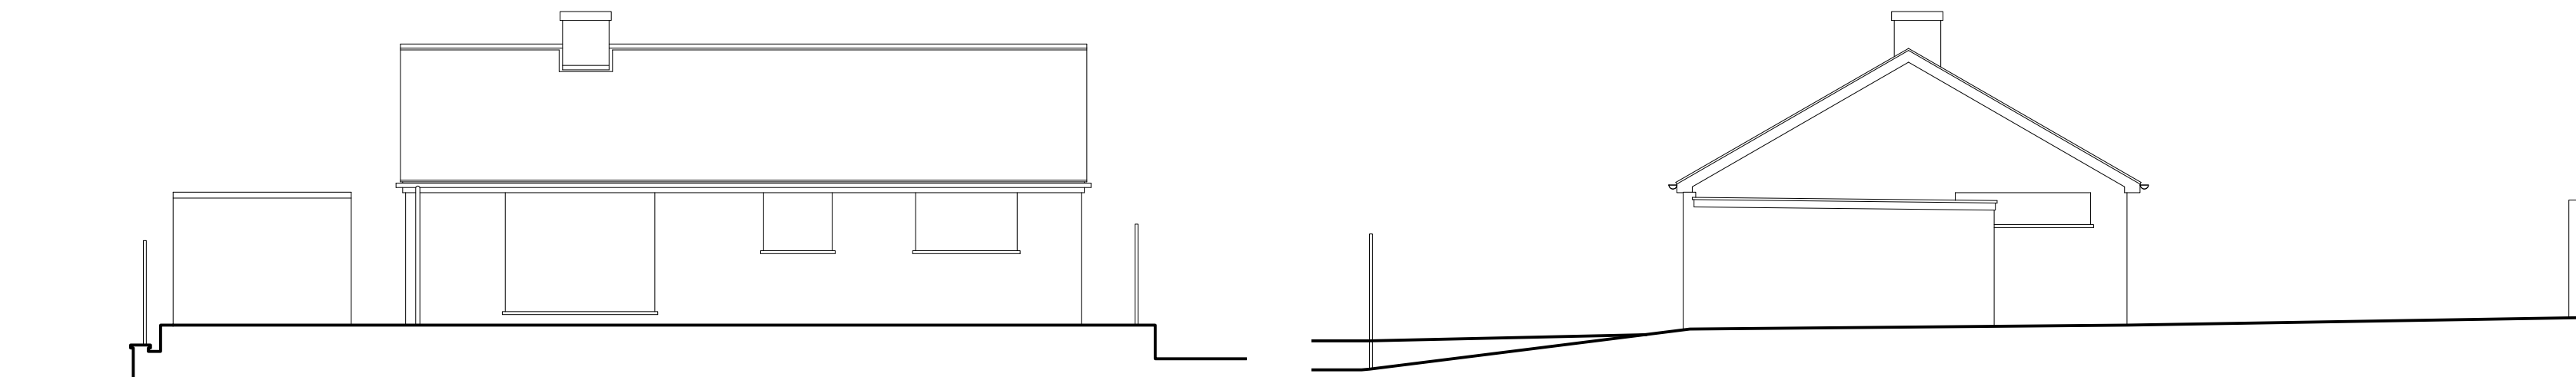

Rear Elevation (Part) 1:100 Scale

Side Elevation 1:100 Scale

© Crown copyright 2025 Ordnance Survey 100053143
Cadastral data is subject to Crown copyright and is reproduced with permission of HM Land Registry.

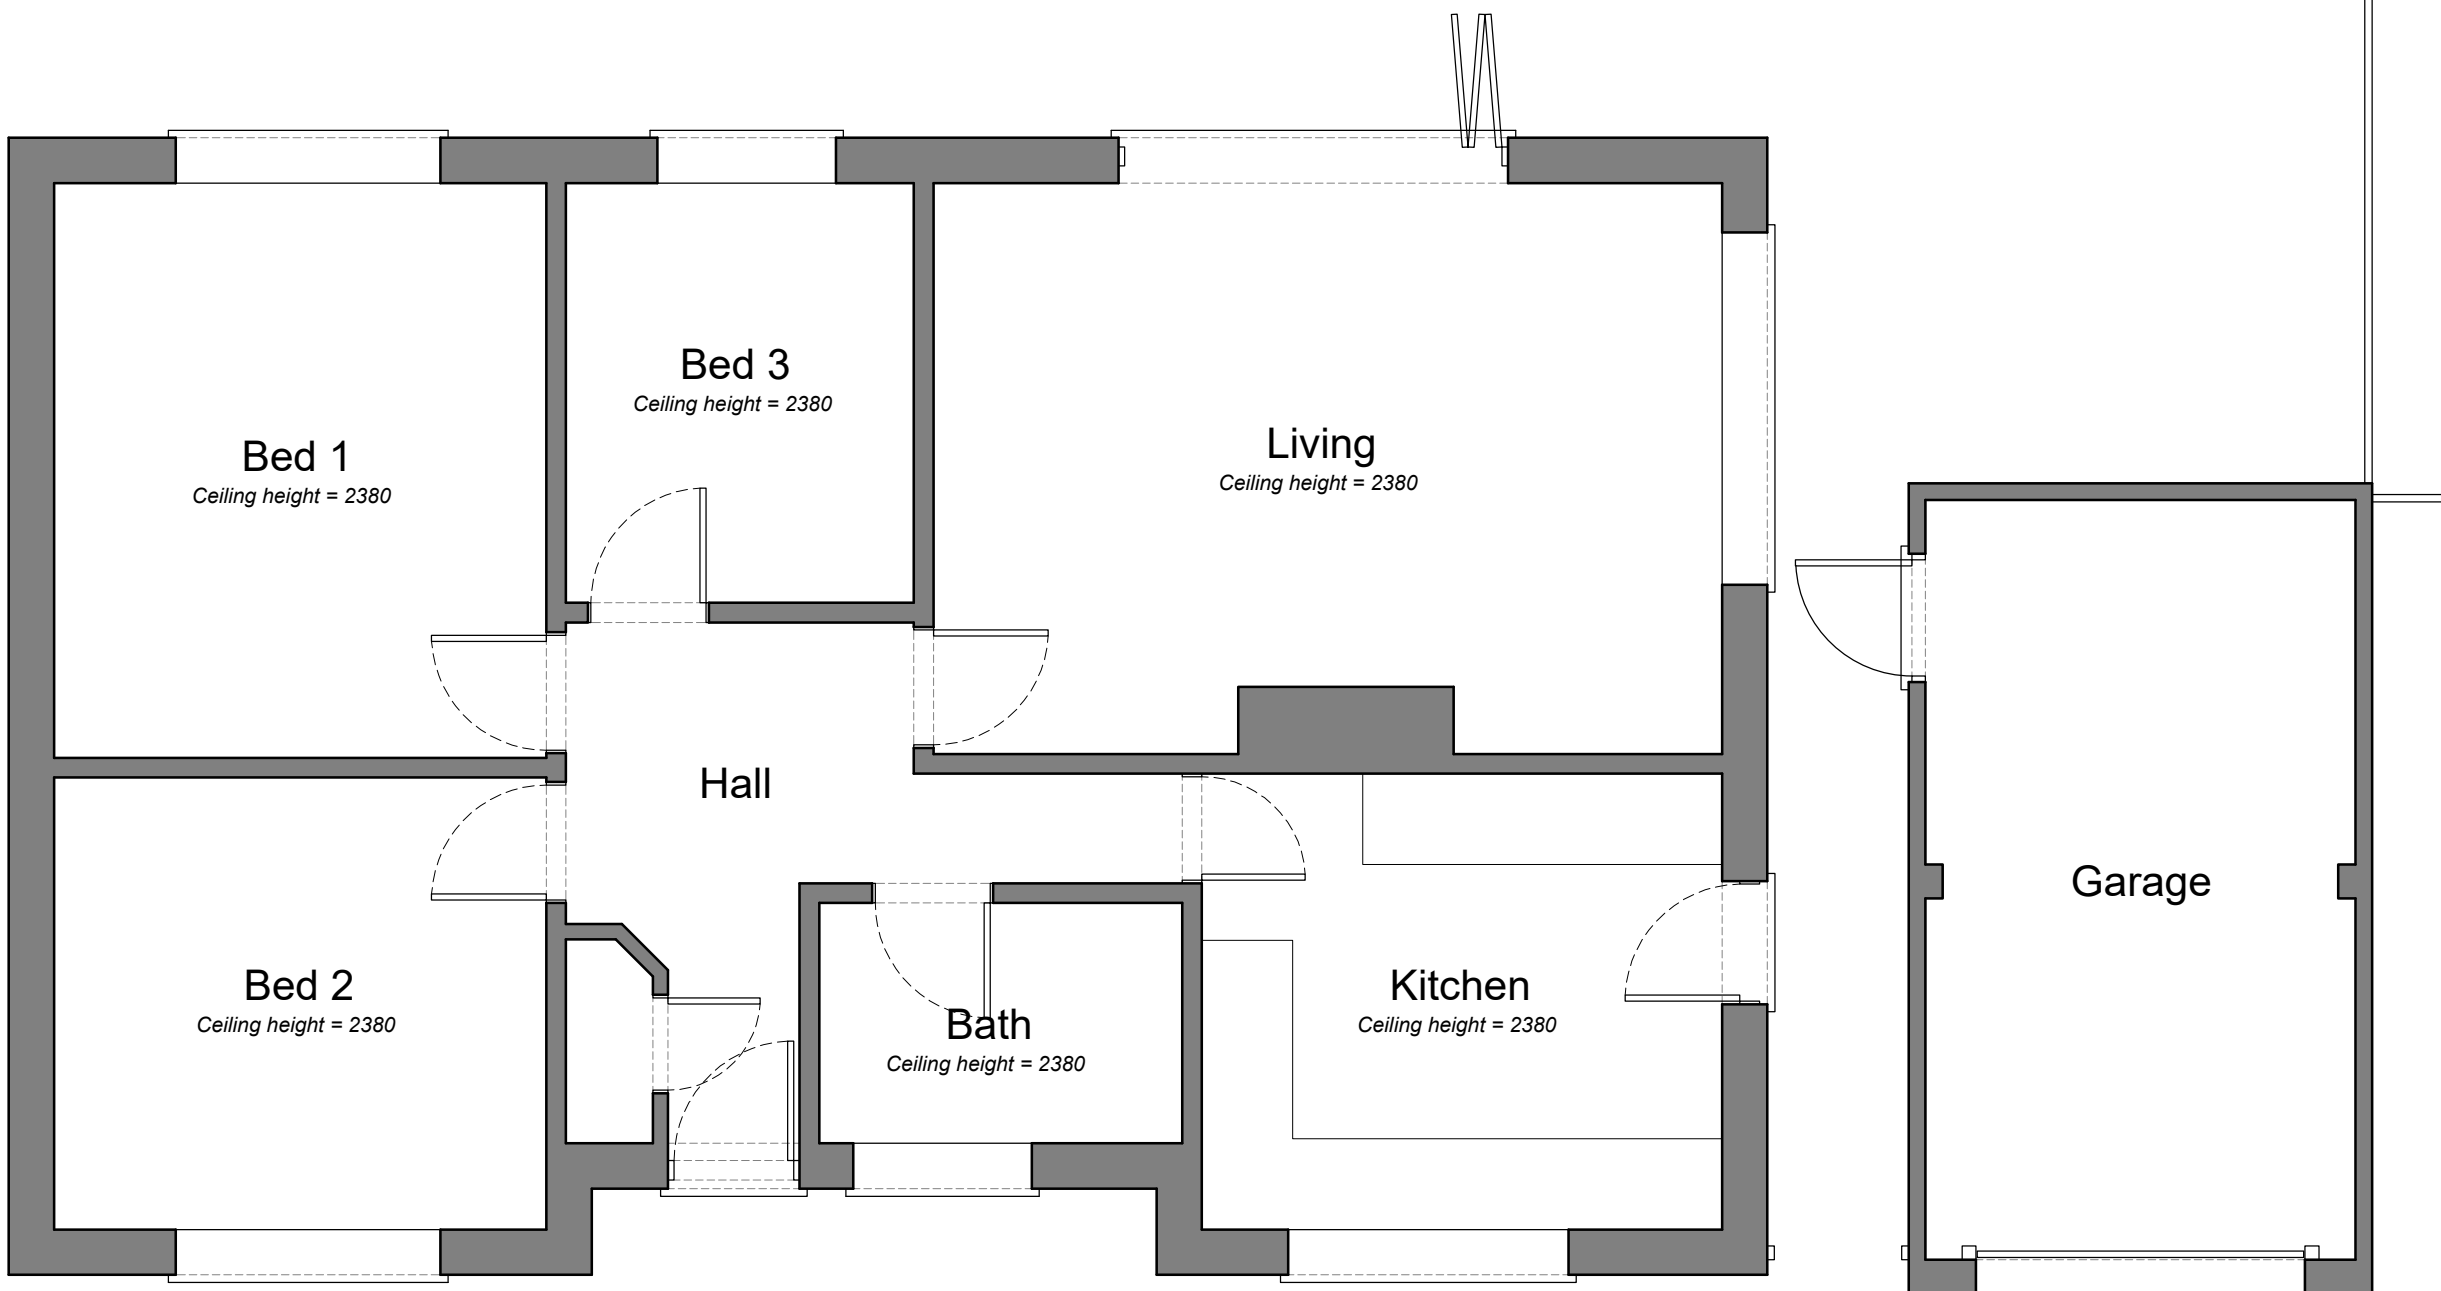


Ground Floor Plan 1:50 Scale



Site Plan 1:500 Scale

Side Elevation 1:100 Scale

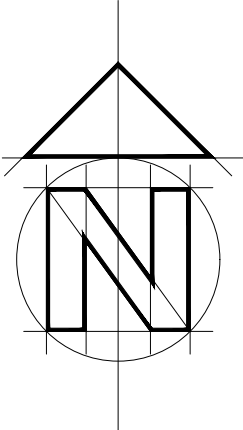

1:50 scale Bar
This Drawing has been produced for printing onto A1 size paper.
If printing on A3 please use the scale below for reference.
0m 1.5m 2.0m 4.0m
1:100 scale Bar
This Drawing has been produced for printing onto A1 size paper.
If printing on A3 please use the scale below for reference.
0m 2.0m 4.0m 8.0m
1:500 scale Bar
This Drawing has been produced for printing onto A1 size paper.
If printing on A3 please use the scale below for reference.
0m 5m 10m 20m 40m

Rev A - Minor Amendments - June 2025
Bonney Architecture
PLANNING & TECHNICAL SERVICES
CLIENT Mr & Mrs Collis 14 Hornbeam Close, Barkham, Wokingham, RG41 4JR
JOB 51b Barkham Road, Wokingham, Berkshire, RG41 2RG 07515 355 770 bonneyarchitecture@gmail.com
DRG EXISTING PLANS & ELEVATIONS
SCALE As Shown DRAWN P Bonney DATE April 2025 BA 0312 01A