



DEVELOPMENTS IN DESIGN LTD

WWW.DEVELOPMENTSINDESIGN.CO.UK
TEL.0118 9797484

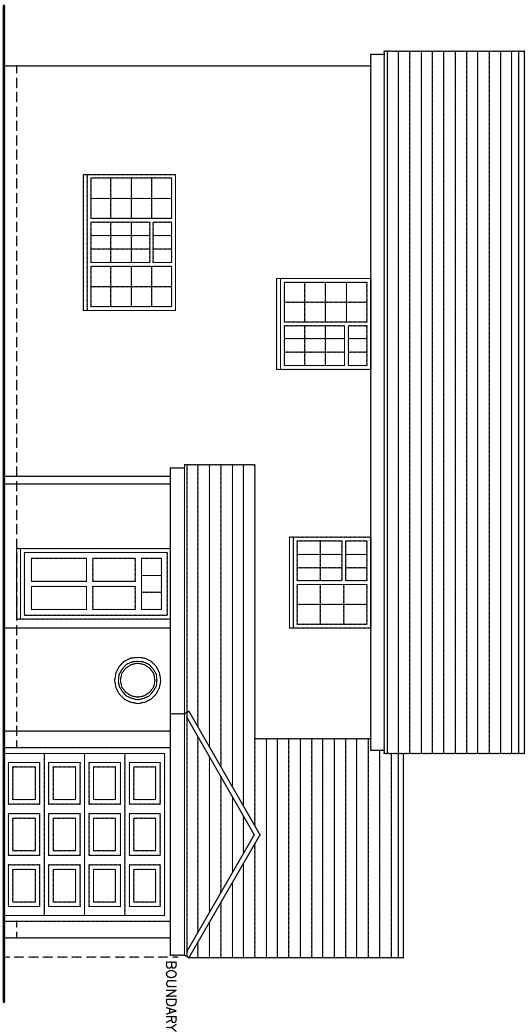


EXISTING FRONT ELEVATION


BRICKWORK, YELLOW/BROWN MIX FACING BRICK
WINDOWS WHITE UPVC

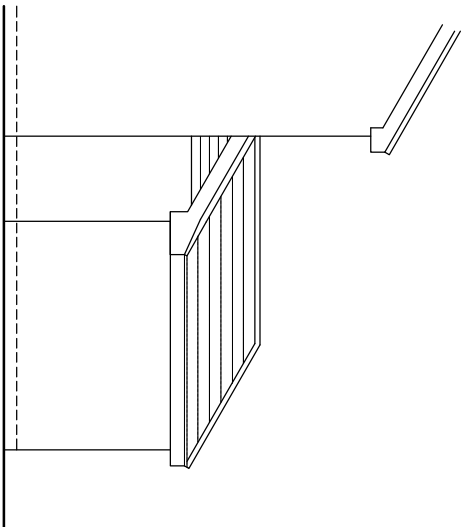

EXISTING SIDE ELEVATION

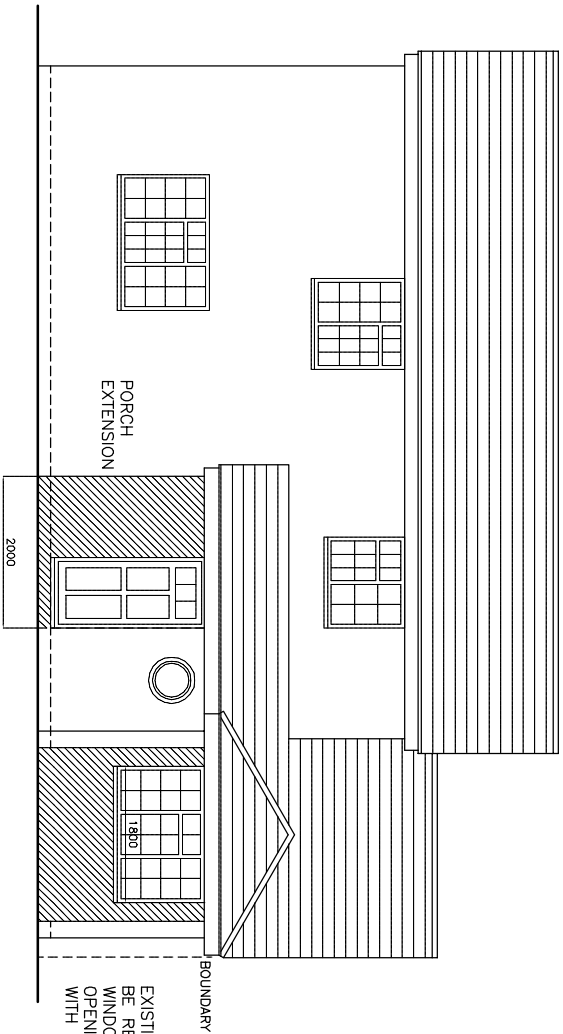


PROPOSED FRONT ELEVATION

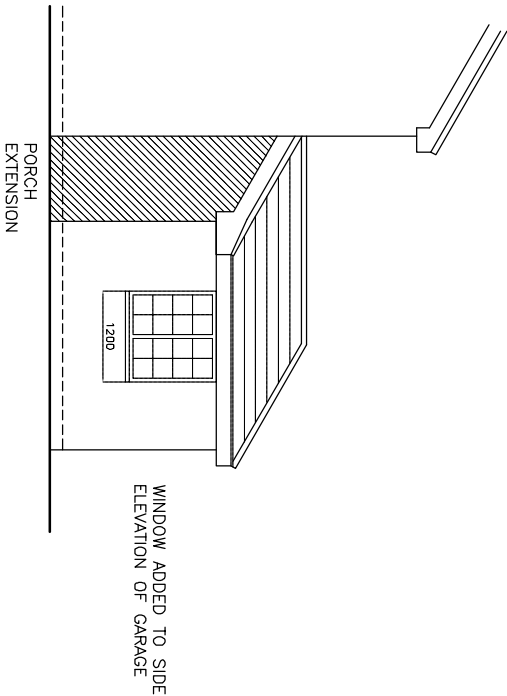

PROPOSED SIDE ELEVATION

PROPOSED GARAGE CONVERSION AND PORCH EXTENSION

 

DRAWING NO. RH.001
DATE 22.7.26
SCALE 1:100

MR AND MRS RALPHS

39 CORSHAM WAY CROWTHORNE BERKS RG45 6NN