


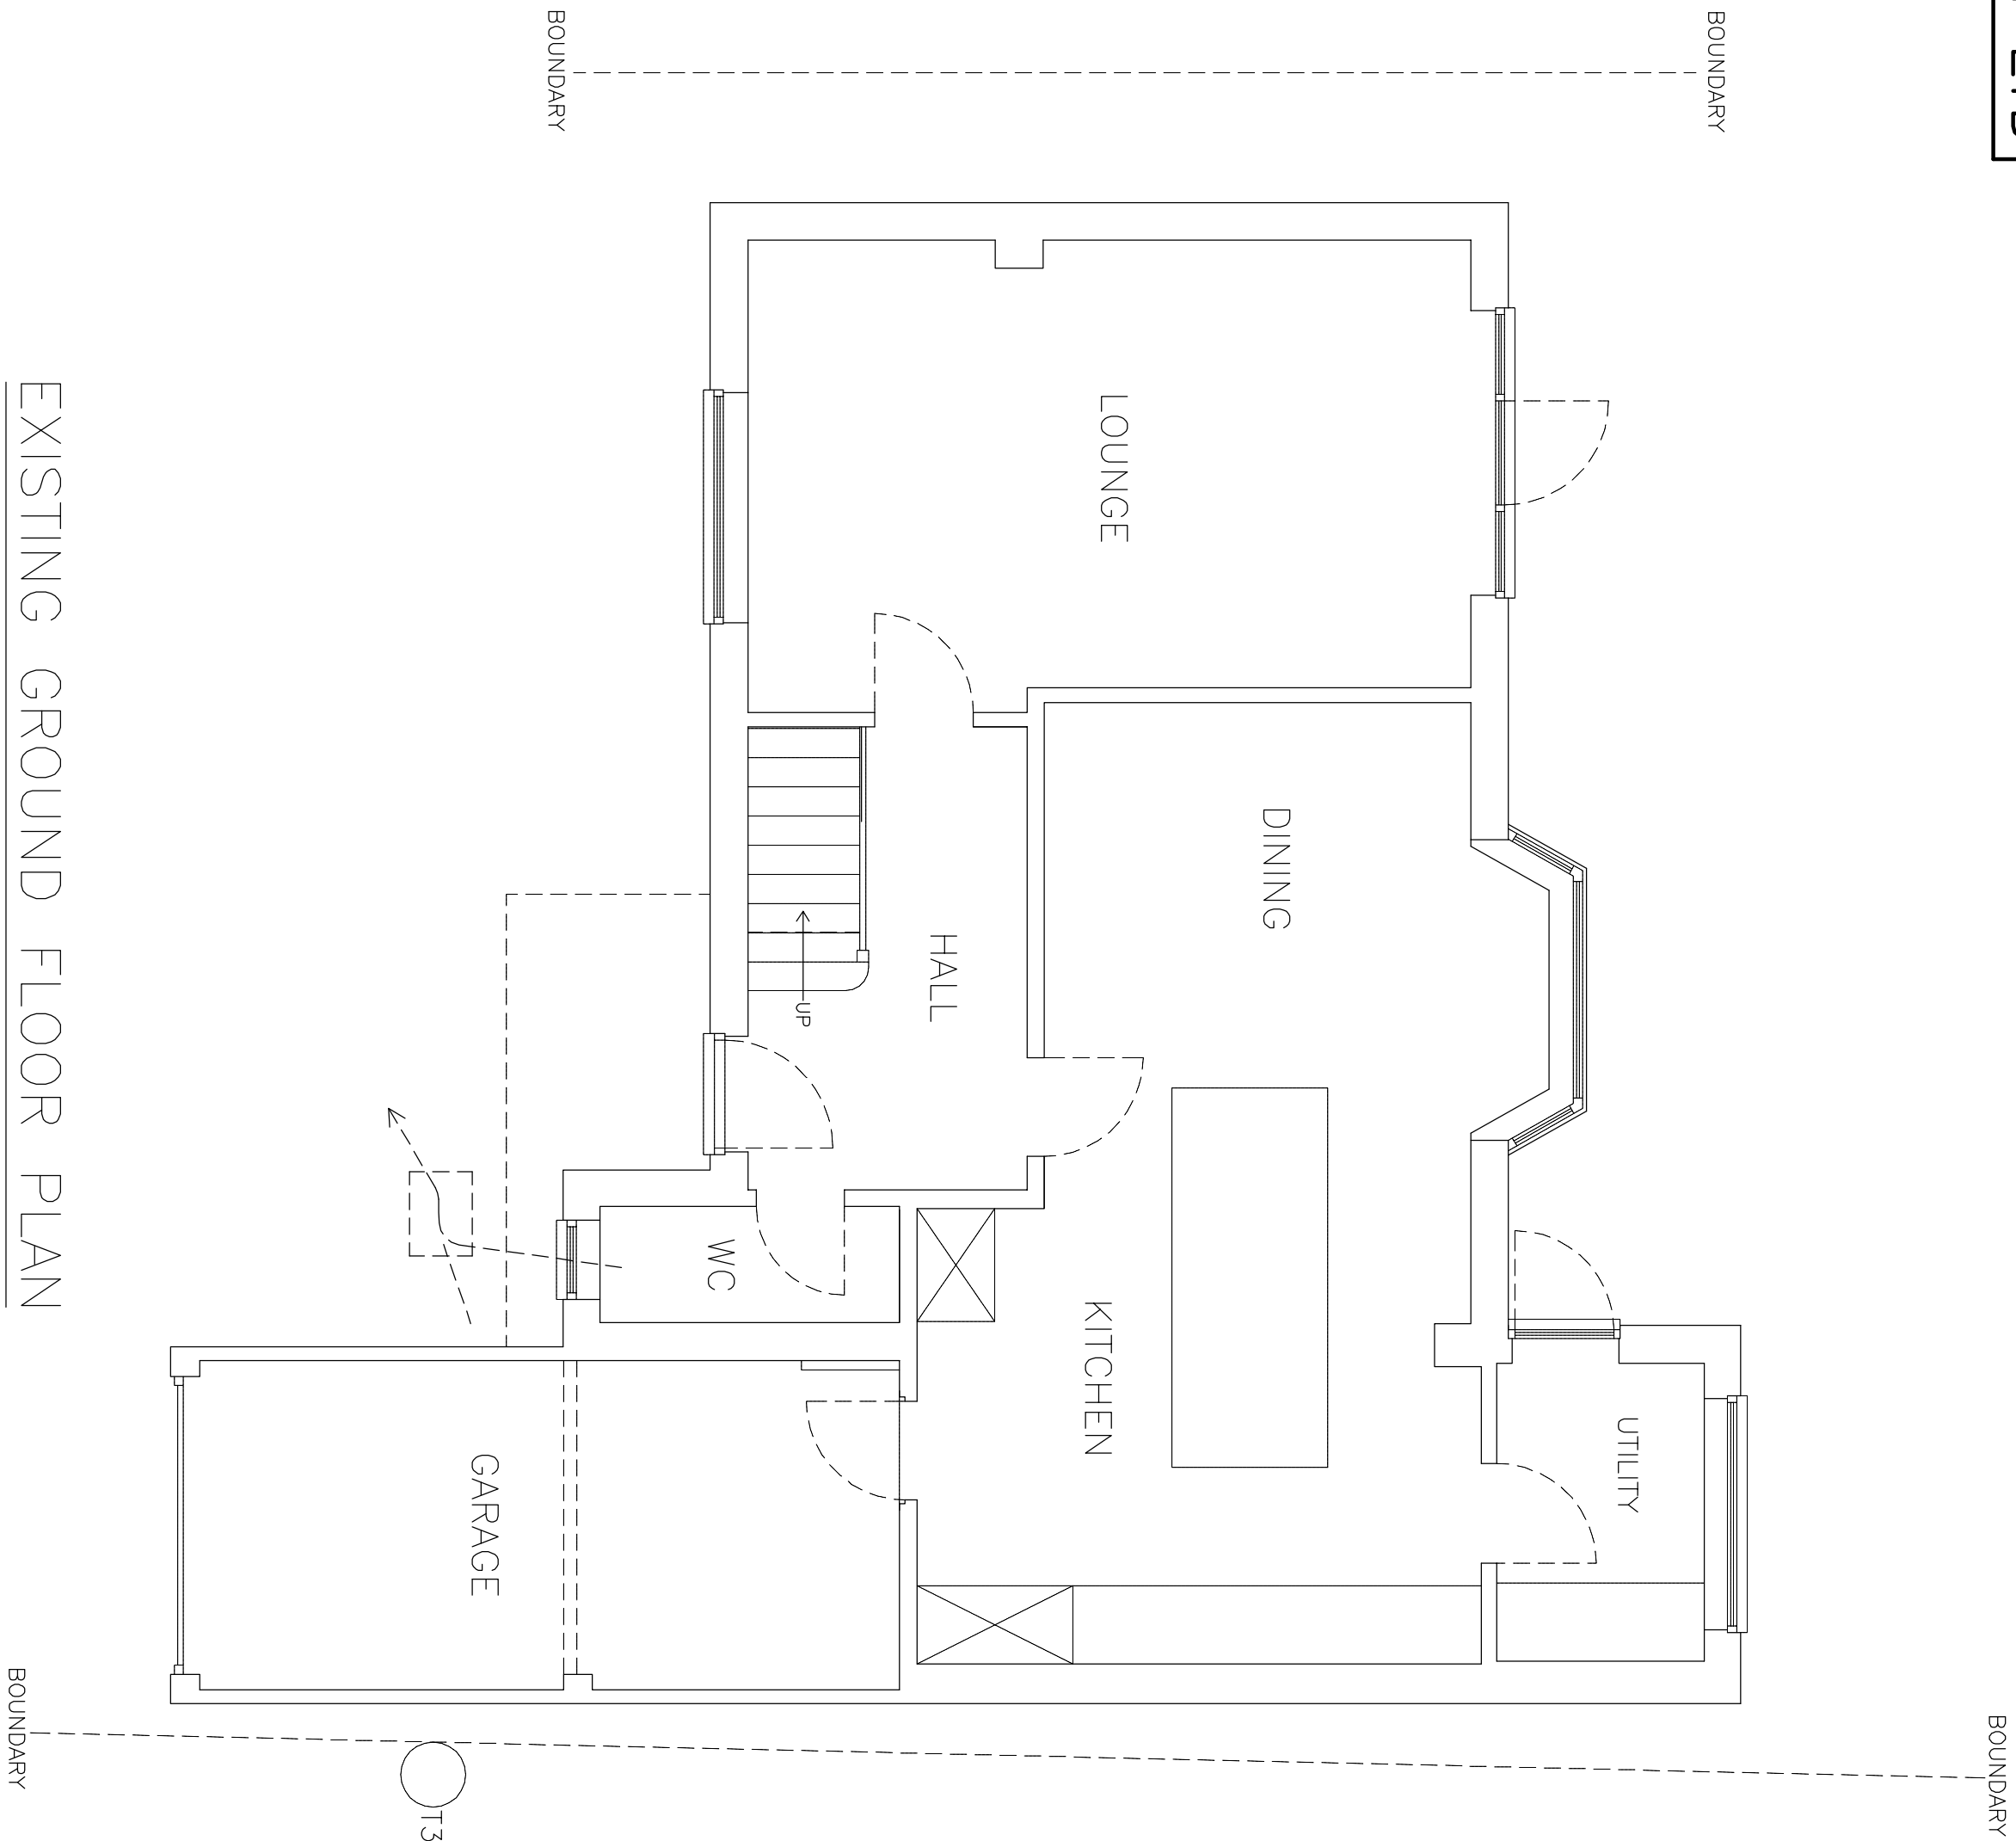

EXISTING GROUND FLOOR PLAN

PROPOSED GARAGE CONVERSION AND PORCH EXTENSION		0 1 2 3 4 5M	DRAWING NO. RH.002 DATE 22.7.26 SCALE 1:50
MR AND MRS RALPHS	39 CORSHAM WAY CROWTHORNE BERKS RG45 6NN		