


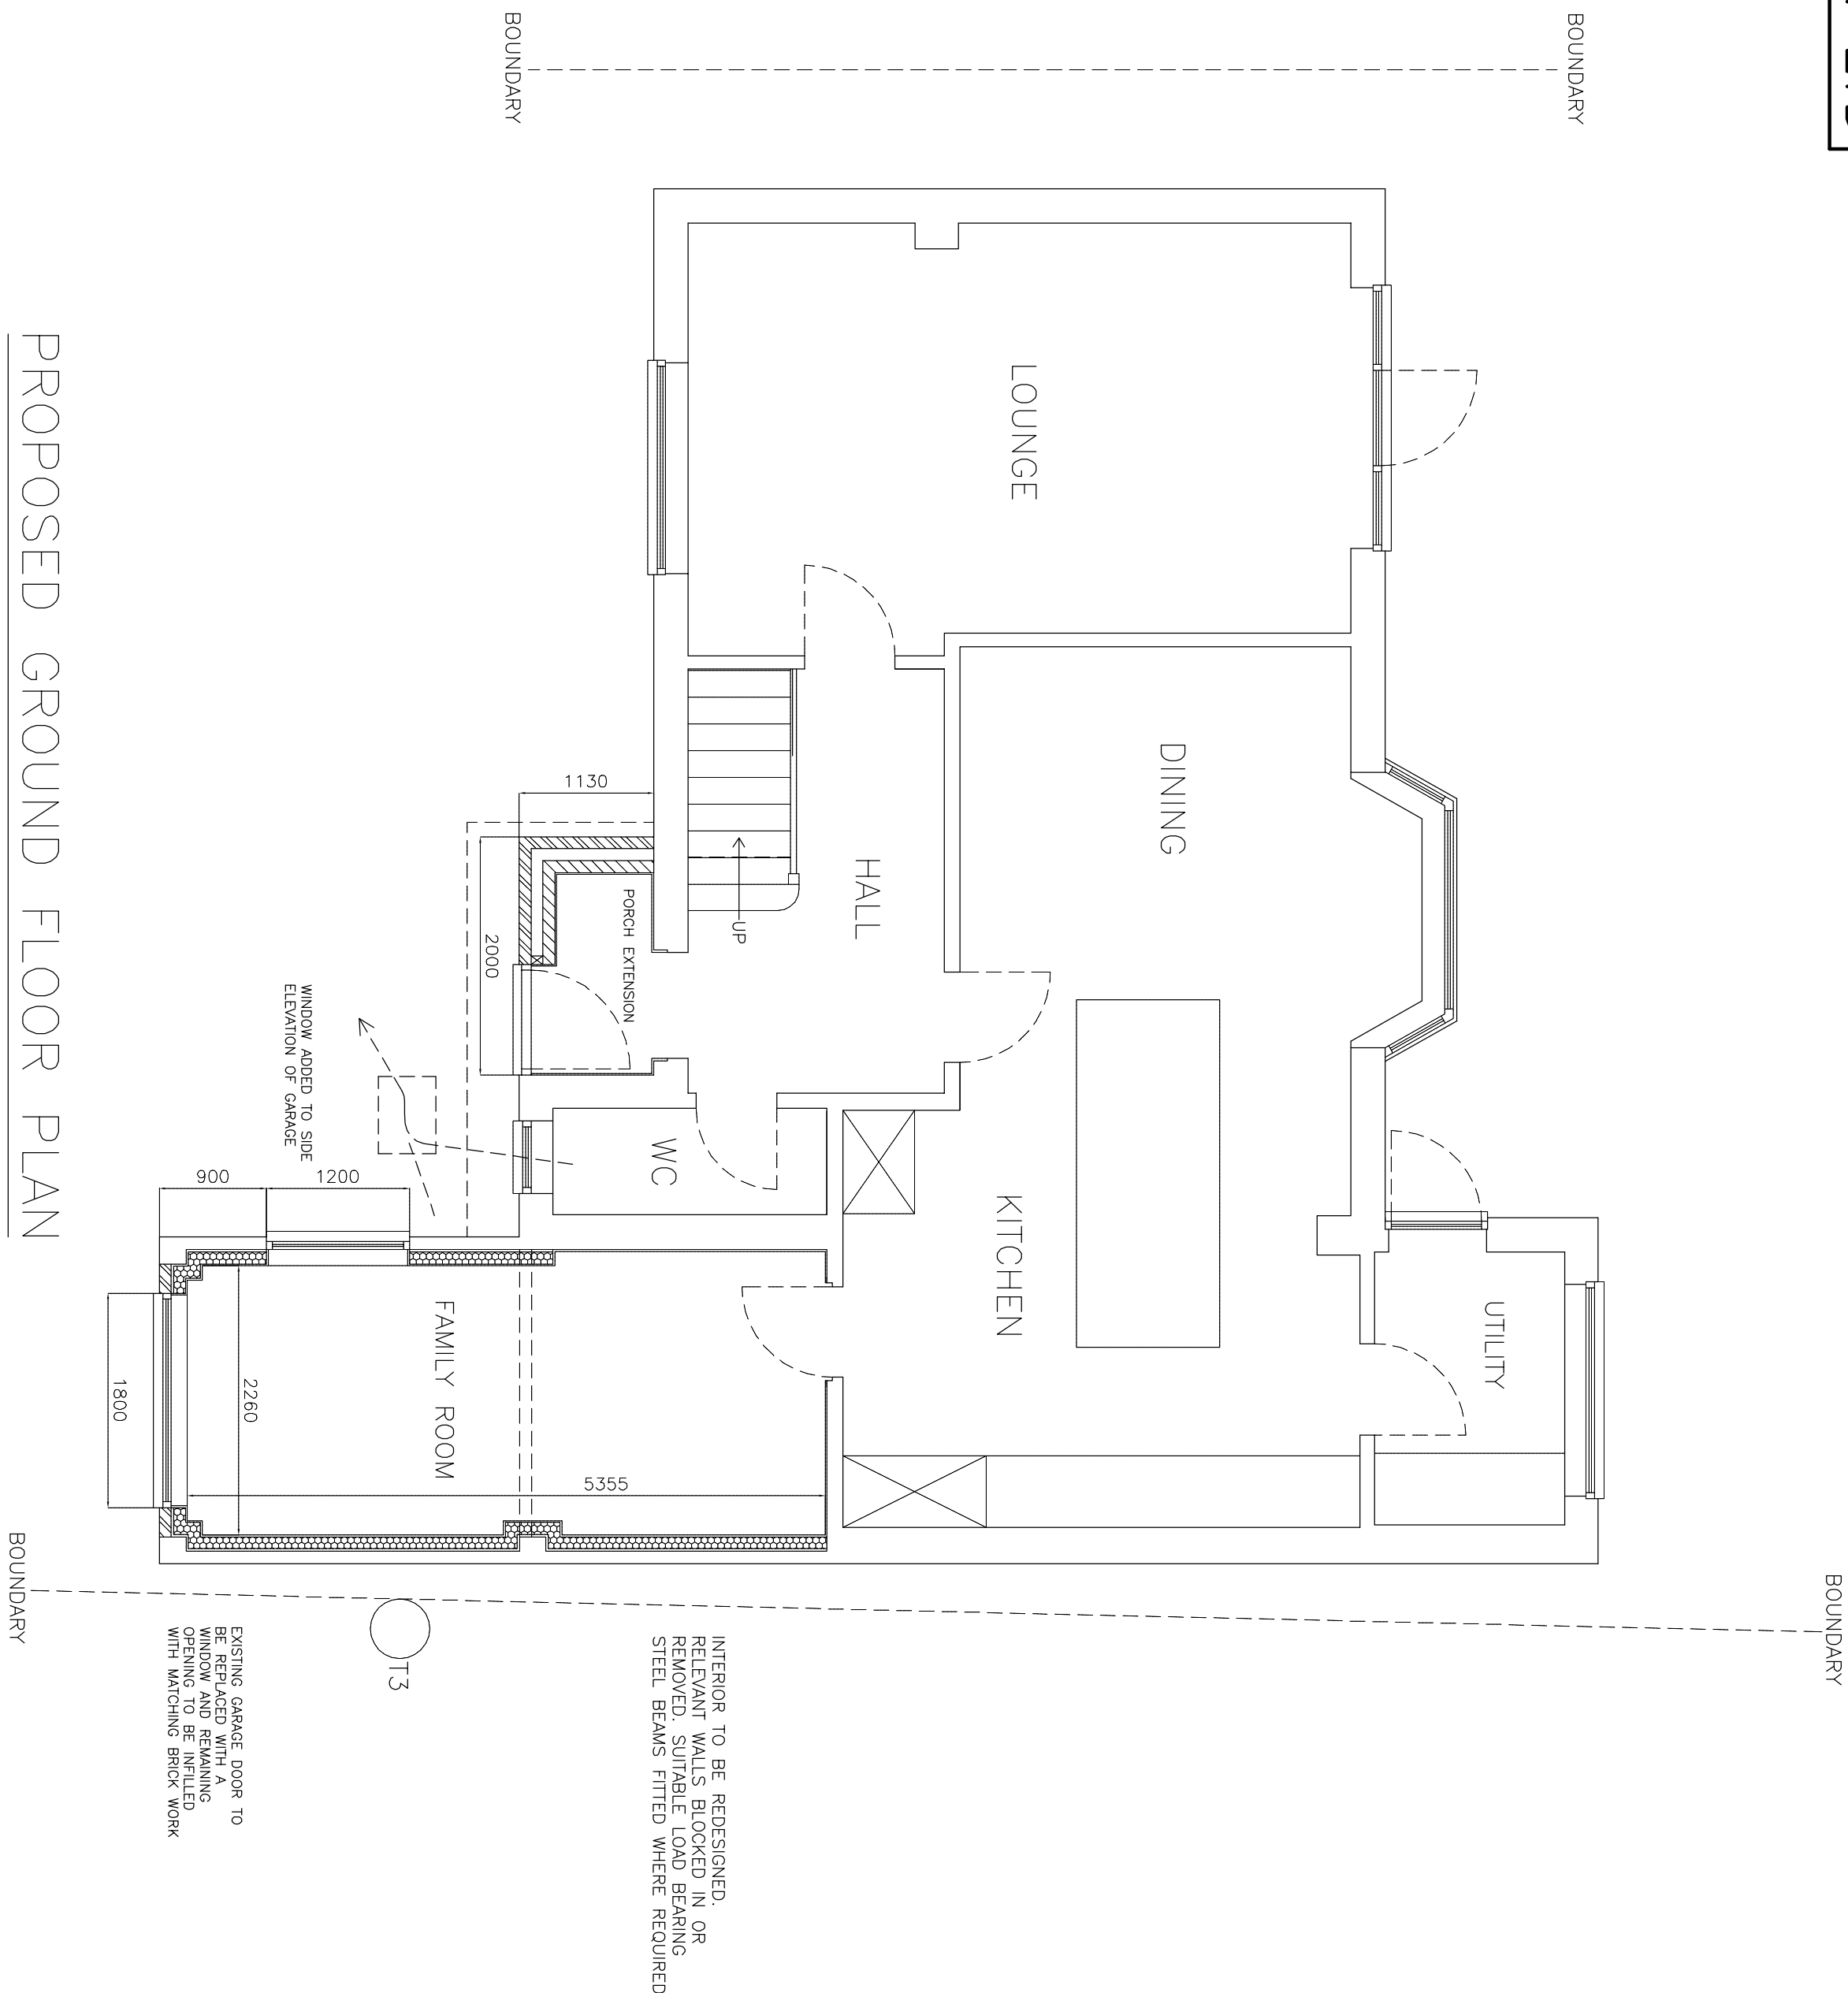

PROPOSED GROUND FLOOR PLAN

PROPOSED GARAGE CONVERSION AND PORCH EXTENSION		DRAWING NO. RH.003 DATE 22.7.26 SCALE 1:50
MR AND MRS RALPHS	39 CORSHAM WAY CROWTHORNE BERKS RG45 6NN	