




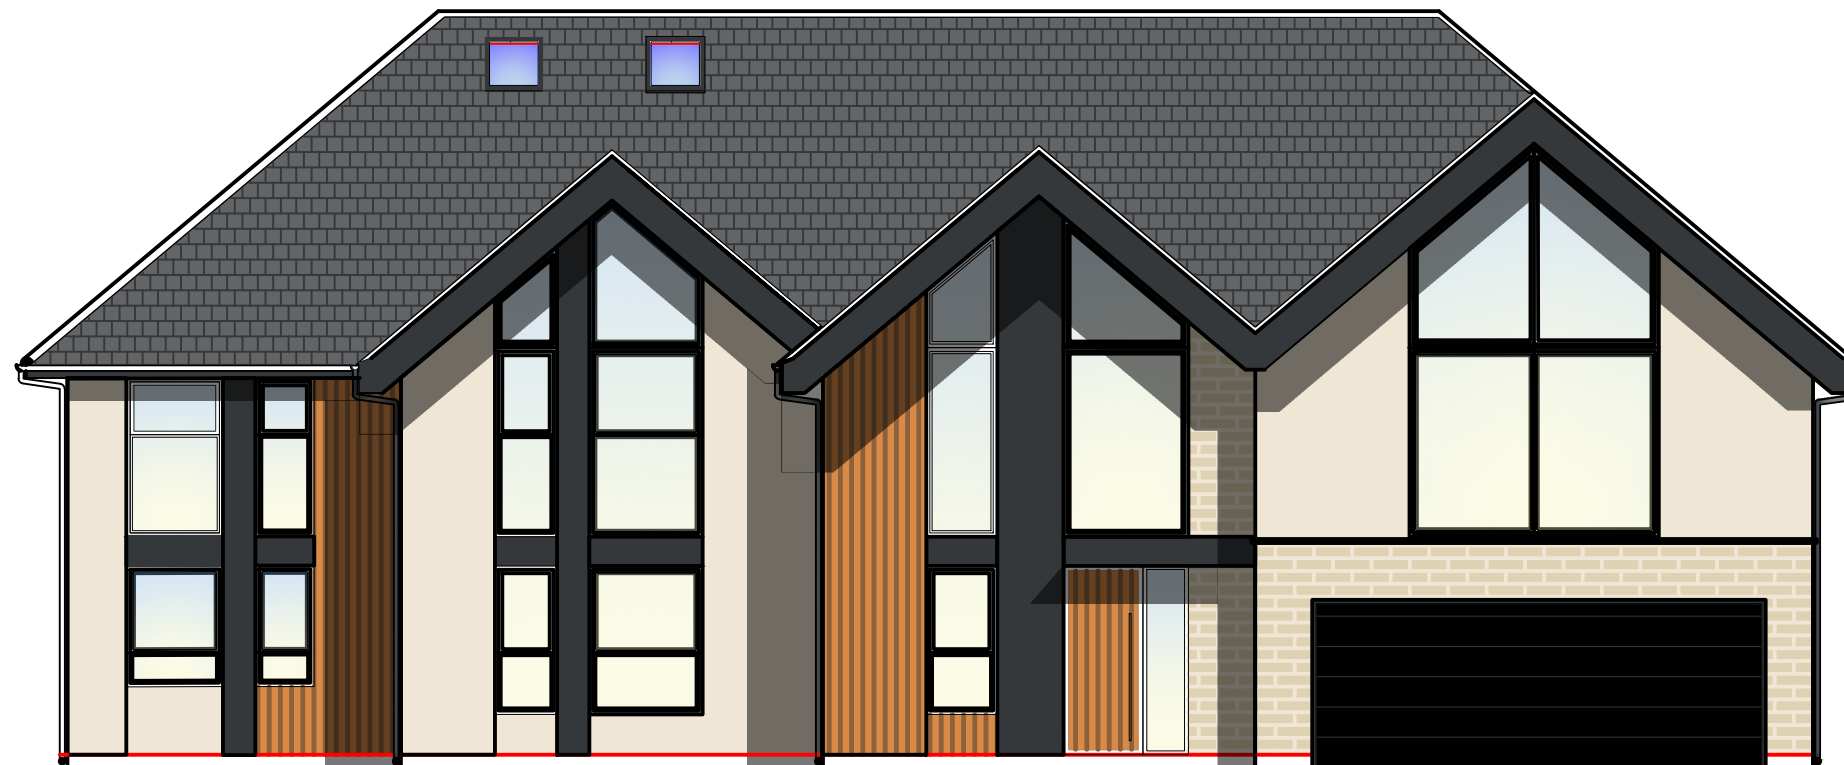

PROPOSED FRONT ELEVATION

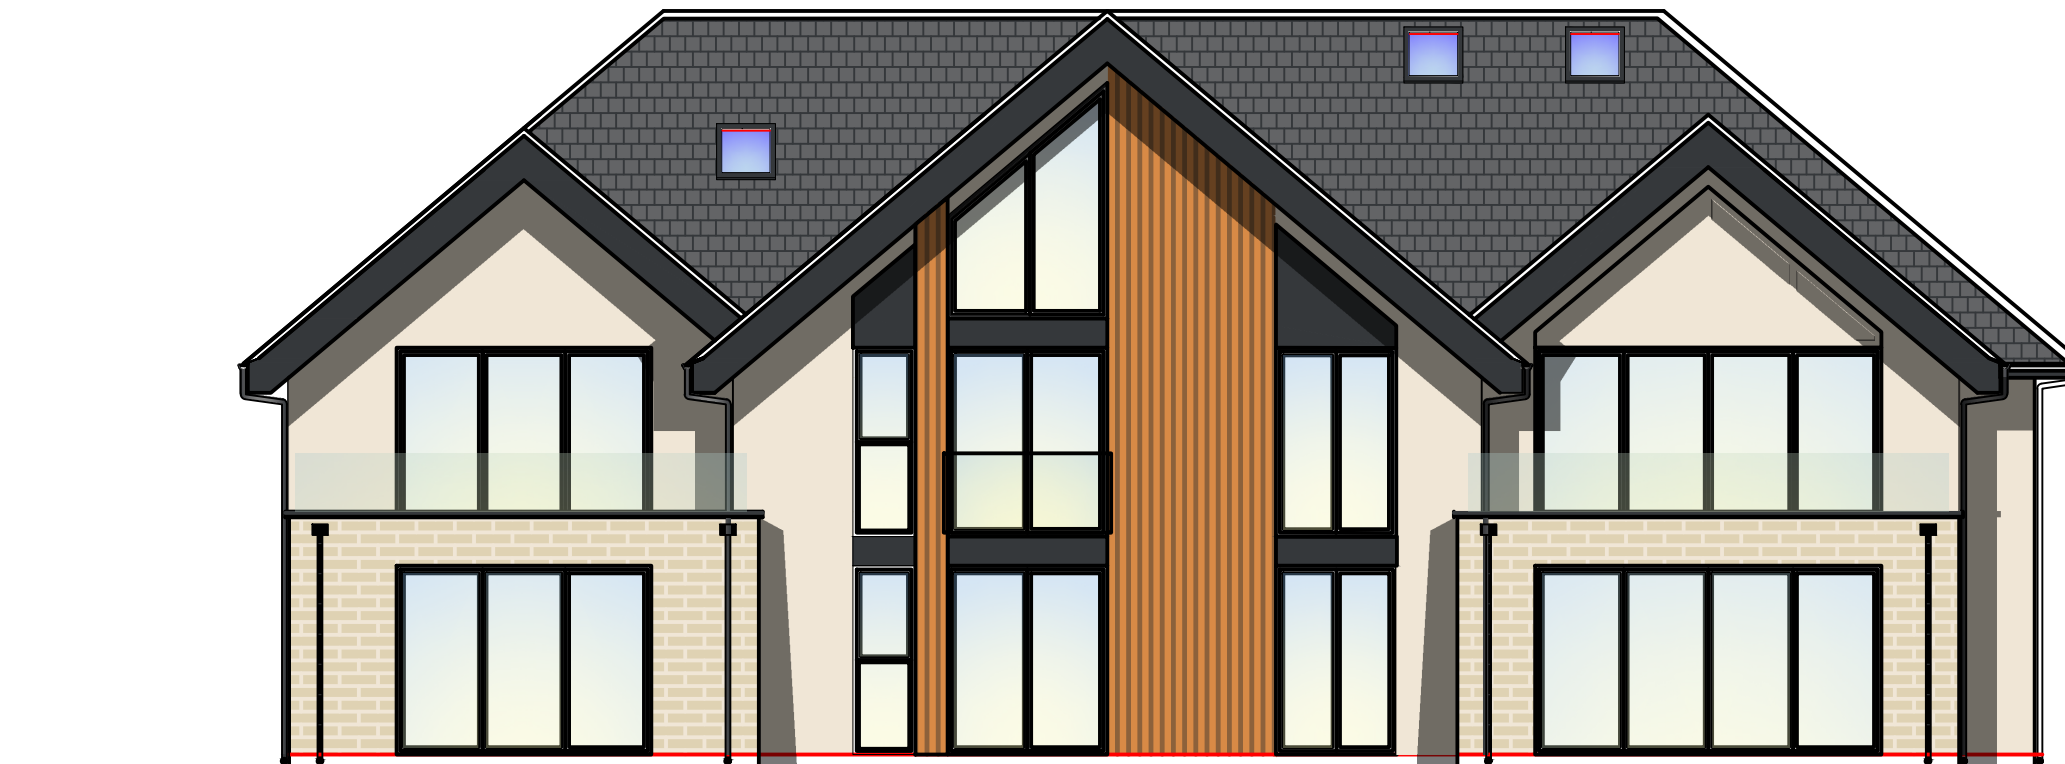

PROPOSED REAR ELEVATION

 

SCALE 1:100 @ A3

This is a SCHEME LEVEL DRAWING and is intended to illustrate the general arrangement of the proposed project. It is the responsibility of your chosen building contractor to double check all dimensions before commencement of works. Where applicable, a suitable Structural Engineer and/or a Party Wall Surveyor should be consulted.

PA008	A	1:100@A3	APRIL 2026	TRISH BARSON	 Trish Barson Designs	Tel: 07947 919717 Email: trish@trishbarsondesigns.co.uk Web: www.trishbarsondesigns.co.uk
DRG. TITLE		PROJECT ADDRESS				
PROPOSED ELEVATIONS		11 OLD BATH ROAD, SONNING, BERKSHIRE				