



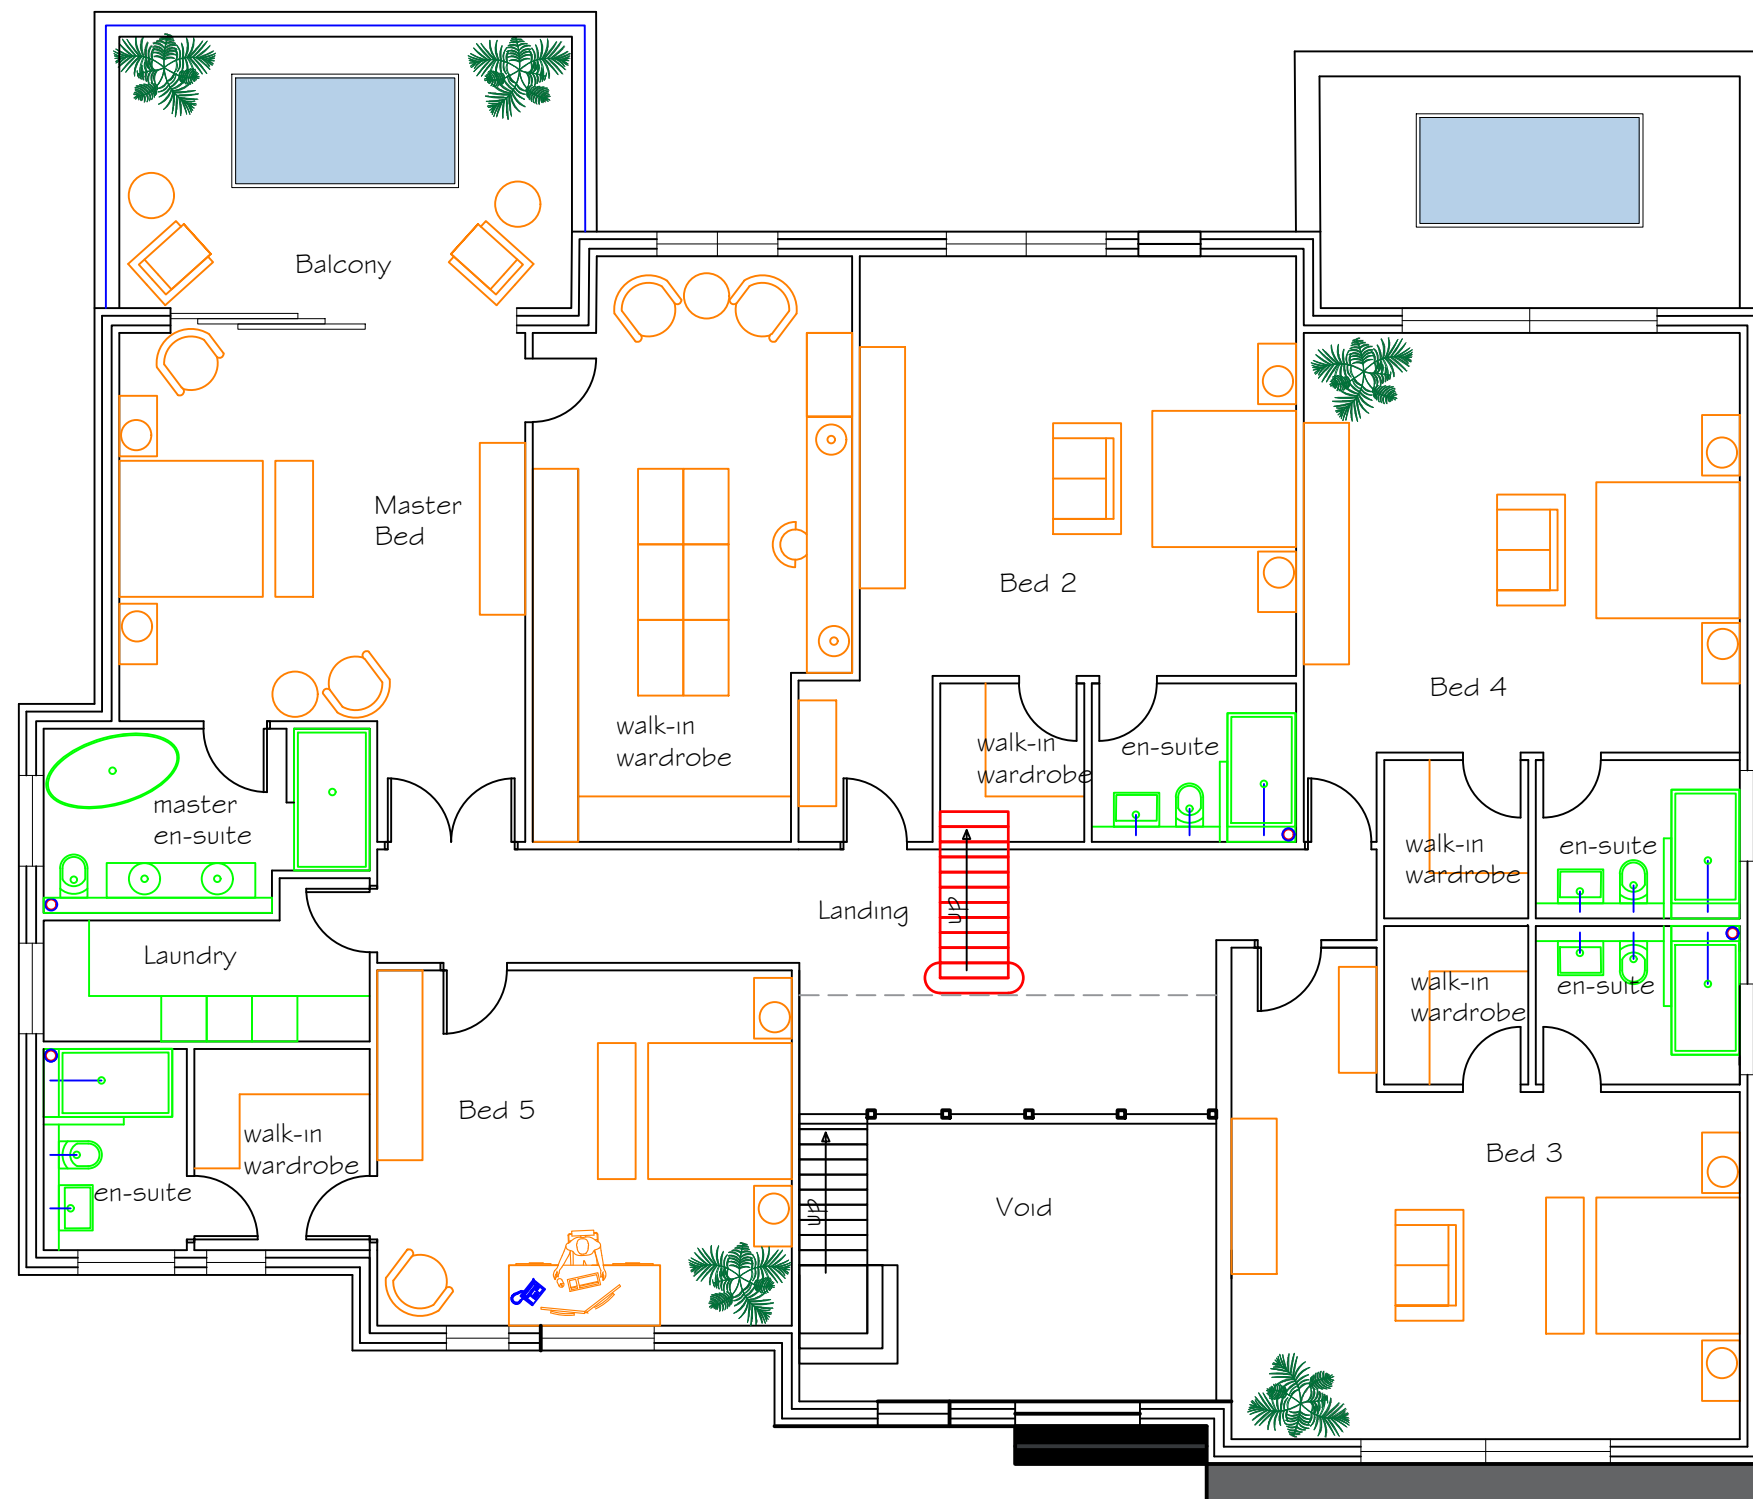

PROPOSED FIRST FLOOR PLAN

 

SCALE 1:100 @ A3

PP011	C	1:100@A3	MARCH 2026	TRISH BARSON	 Trish Barson Designs	Tel: 07947 919717 Email: trish@trishbarsondesigns.co.uk Web: www.trishbarsondesigns.co.uk
DRG. TITLE PROPOSED FIRST FLOOR PLAN		PROJECT ADDRESS 11 OLD BATH ROAD, SONNING, BERKSHIRE				