

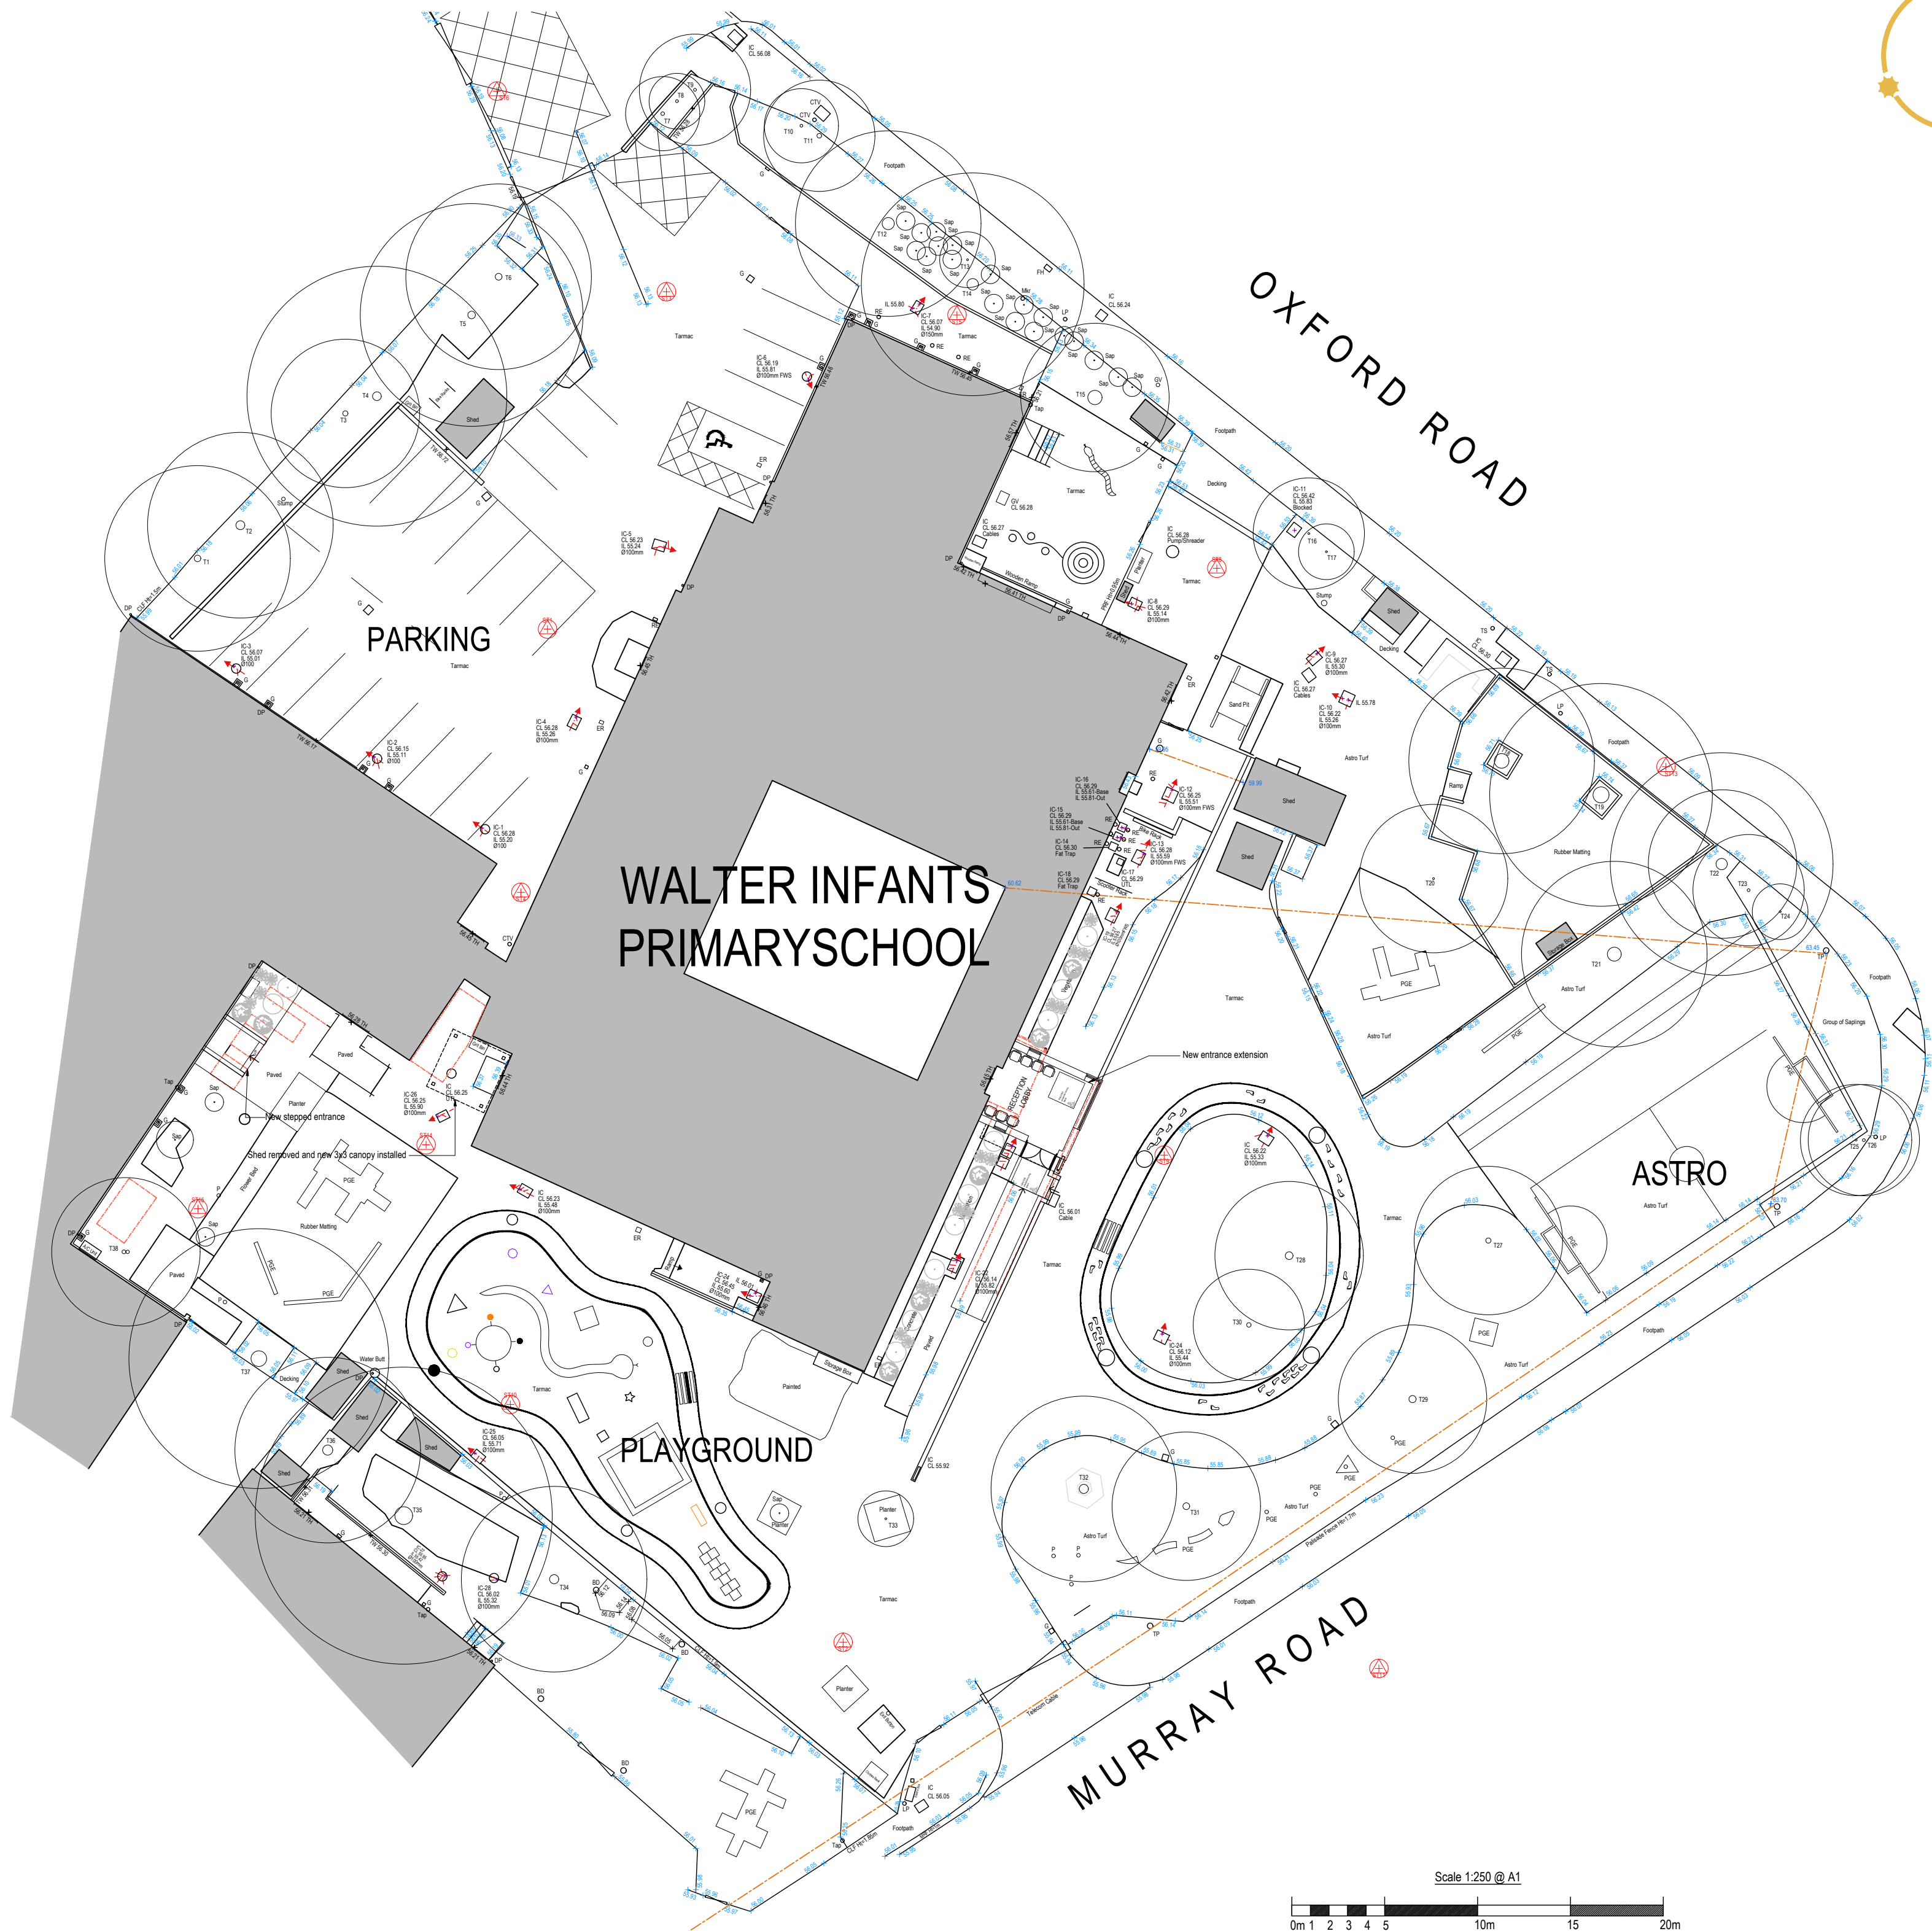


LAWFUL DEVELOPMENT APPLICATION


PLEASE NOTE THAT THIS DRAWING IS NOT A CONSTRUCTION OR WORKING DRAWING AND HAS BEEN PRODUCED SOLELY FOR THE PURPOSES OF GAINING DEVELOPMENT CONTROL APPROVAL. CHRISTOPHER JAMES ARCHITECTURE TAKES NO RESPONSIBILITY FOR THEIR USE FOR ANY OTHER PURPOSE. ERRORS AND OMISSIONS TO BE REPORTED TO CHRISTOPHER JAMES ARCHITECTURE. THIS DRAWING IS COPYRIGHT

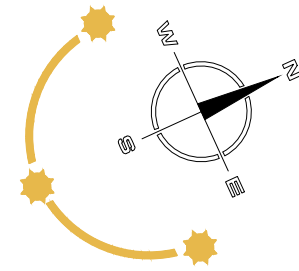


Proposed Site Plan - 1:250 @ A1
*levels turned off for clarity

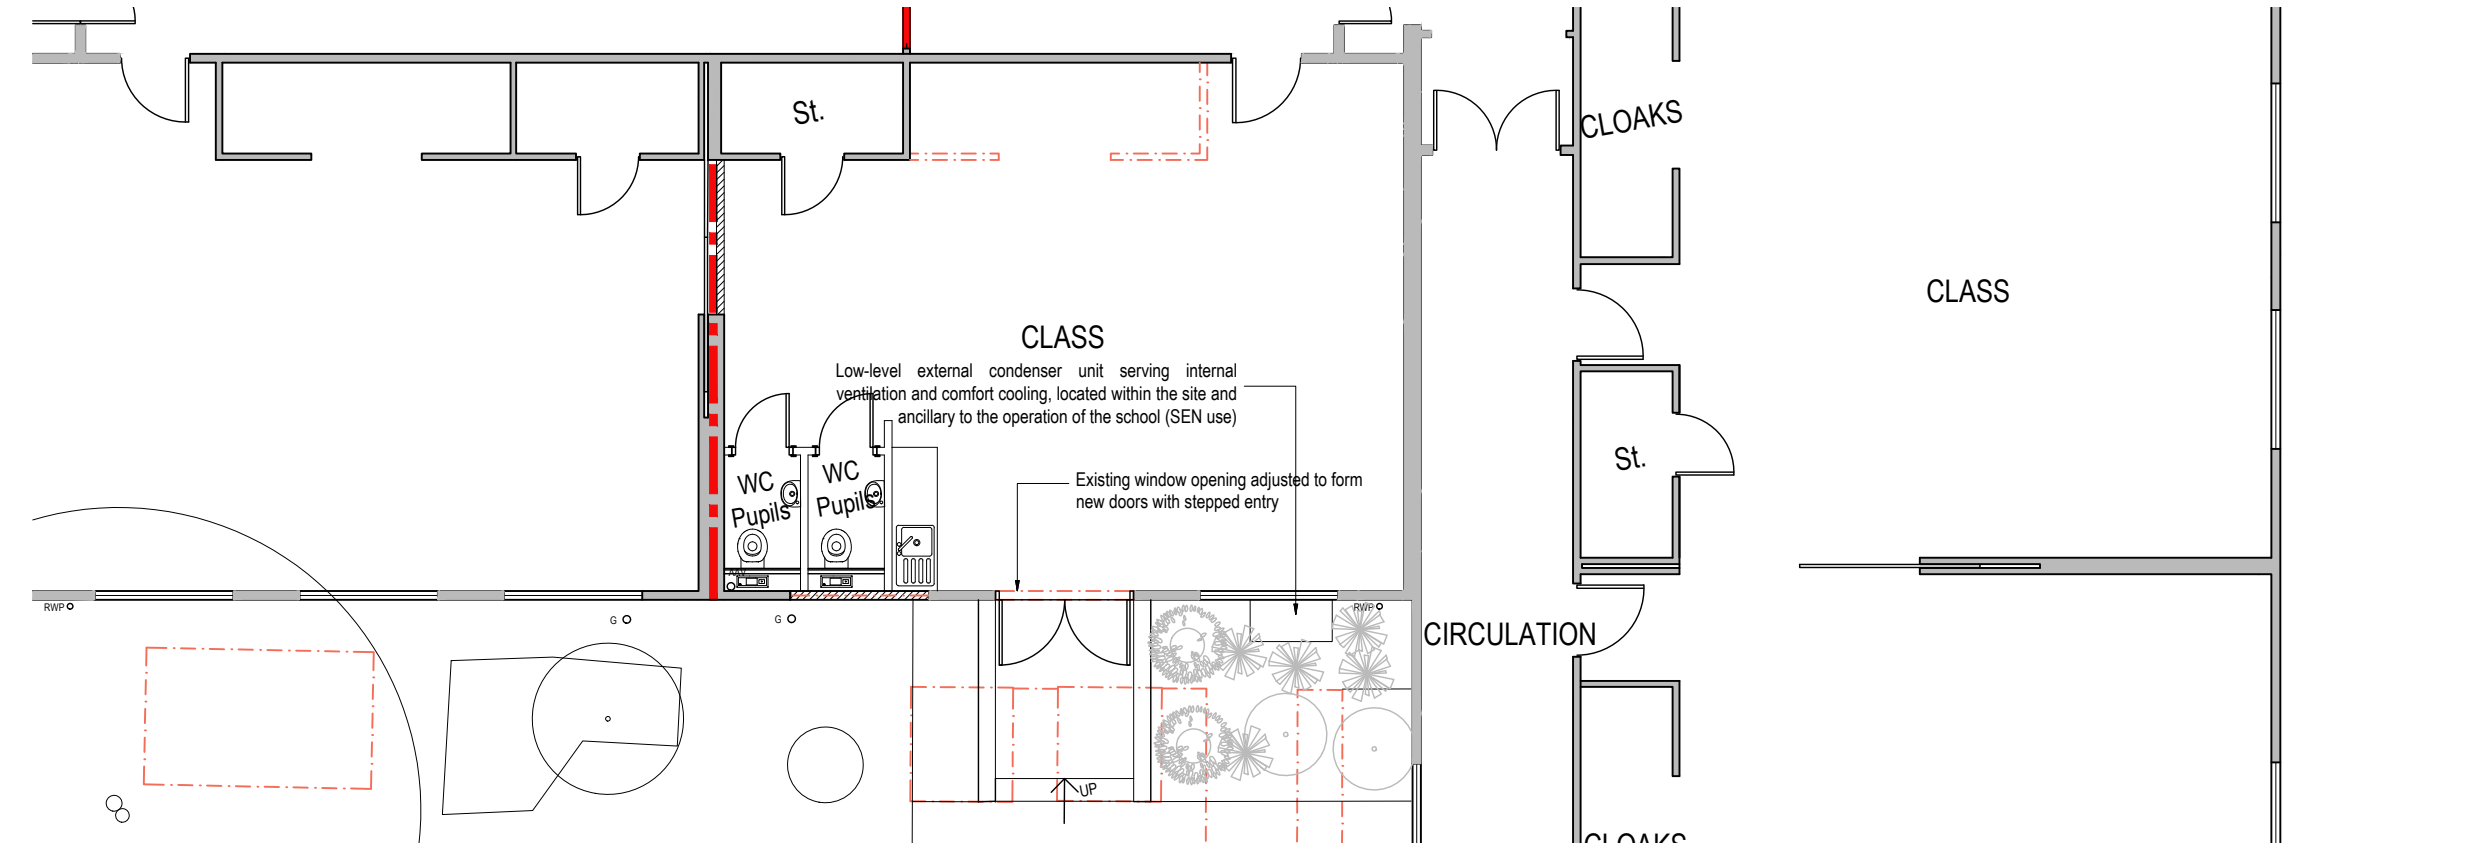


Proposed External Works Plan - 1:100 @ A1

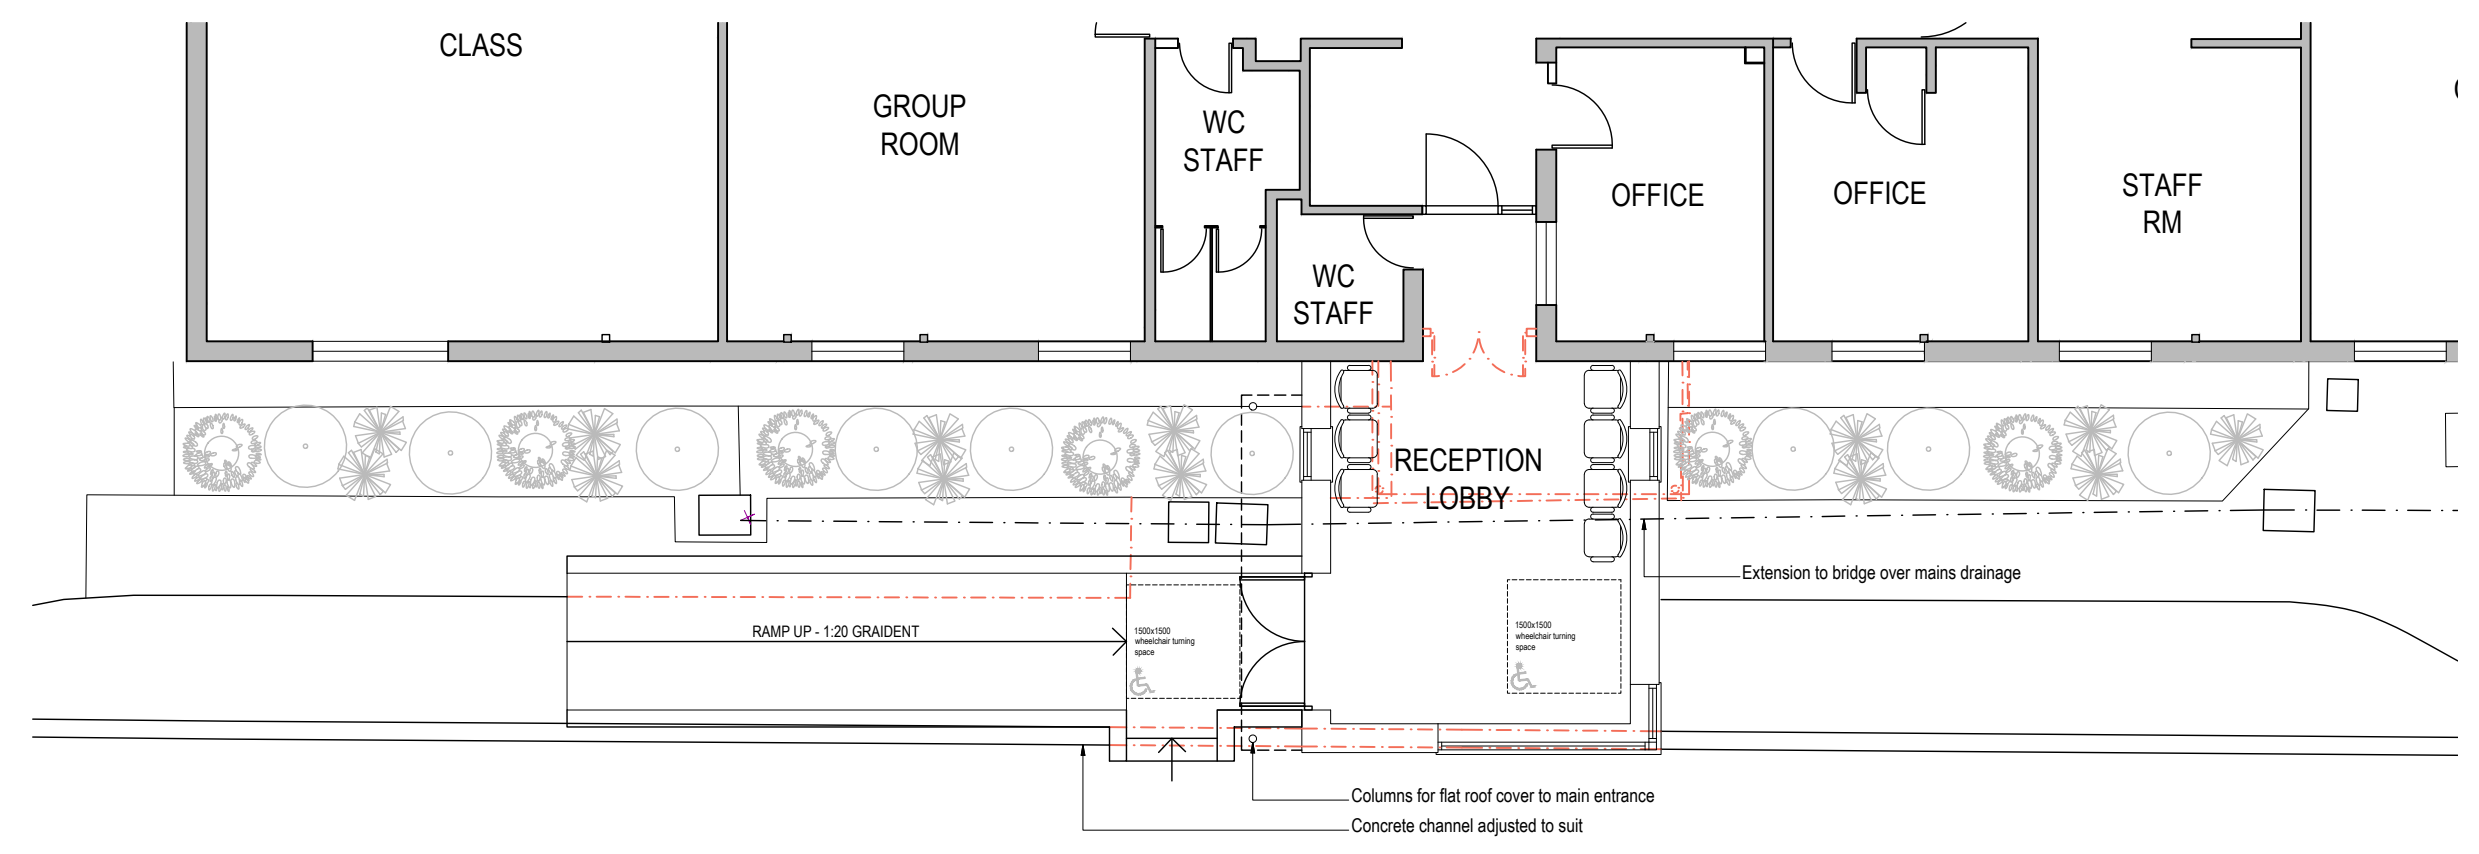

Proposed Part Ground Floor Plan - 1:100 @ A1

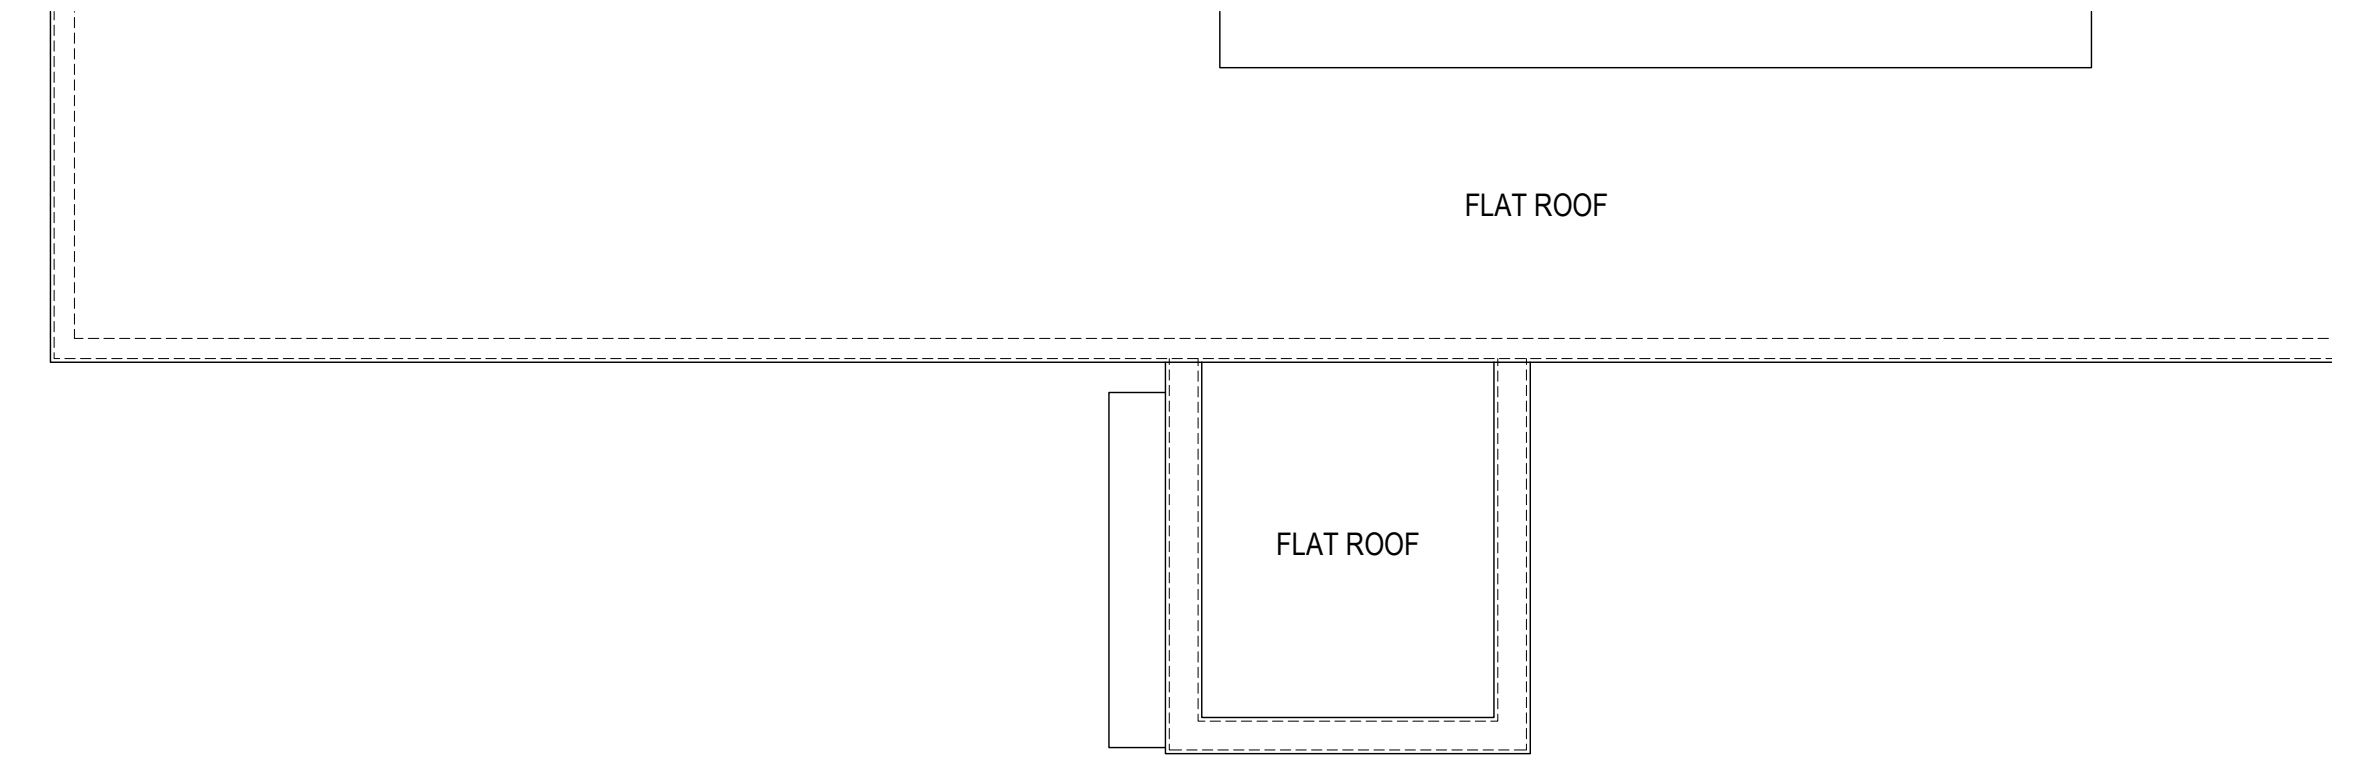

Proposed Part Roof Plan - 1:100 @ A1

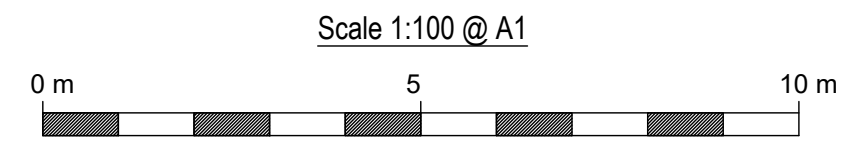

CHRISTOPHER JAMES ARCHITECTURE

27 Chaucer Way. Woosehill. Wokingham

Berkshire . RG41 3BG

T: 01189 797892 M: 07736039224

E: CHRIS@CHRISTOPHERJAMESARCHITECTURE.CO.UK

Walter Infant School and Nursery - Proposed Extensions and Associated External & Internal Alterations

Proposed Site & Proposed Plans

Scale as shown @ A1

March'25

406-1205-A

