



PLEASE NOTE THAT THIS DRAWING IS NOT A CONSTRUCTION OR WORKING DRAWING AND HAS BEEN PRODUCED SOLELY FOR THE PURPOSES OF GAINING DEVELOPMENT CONTROL APPROVAL. CHRISTOPHER JAMES ARCHITECTURE TAKES NO RESPONSIBILITY FOR THEIR USE FOR ANY OTHER PURPOSE. ERRORS AND OMISSIONS TO BE REPORTED TO CHRISTOPHER JAMES ARCHITECTURE. THIS DRAWING IS COPYRIGHT

LAWFUL DEVELOPMENT APPLICATION

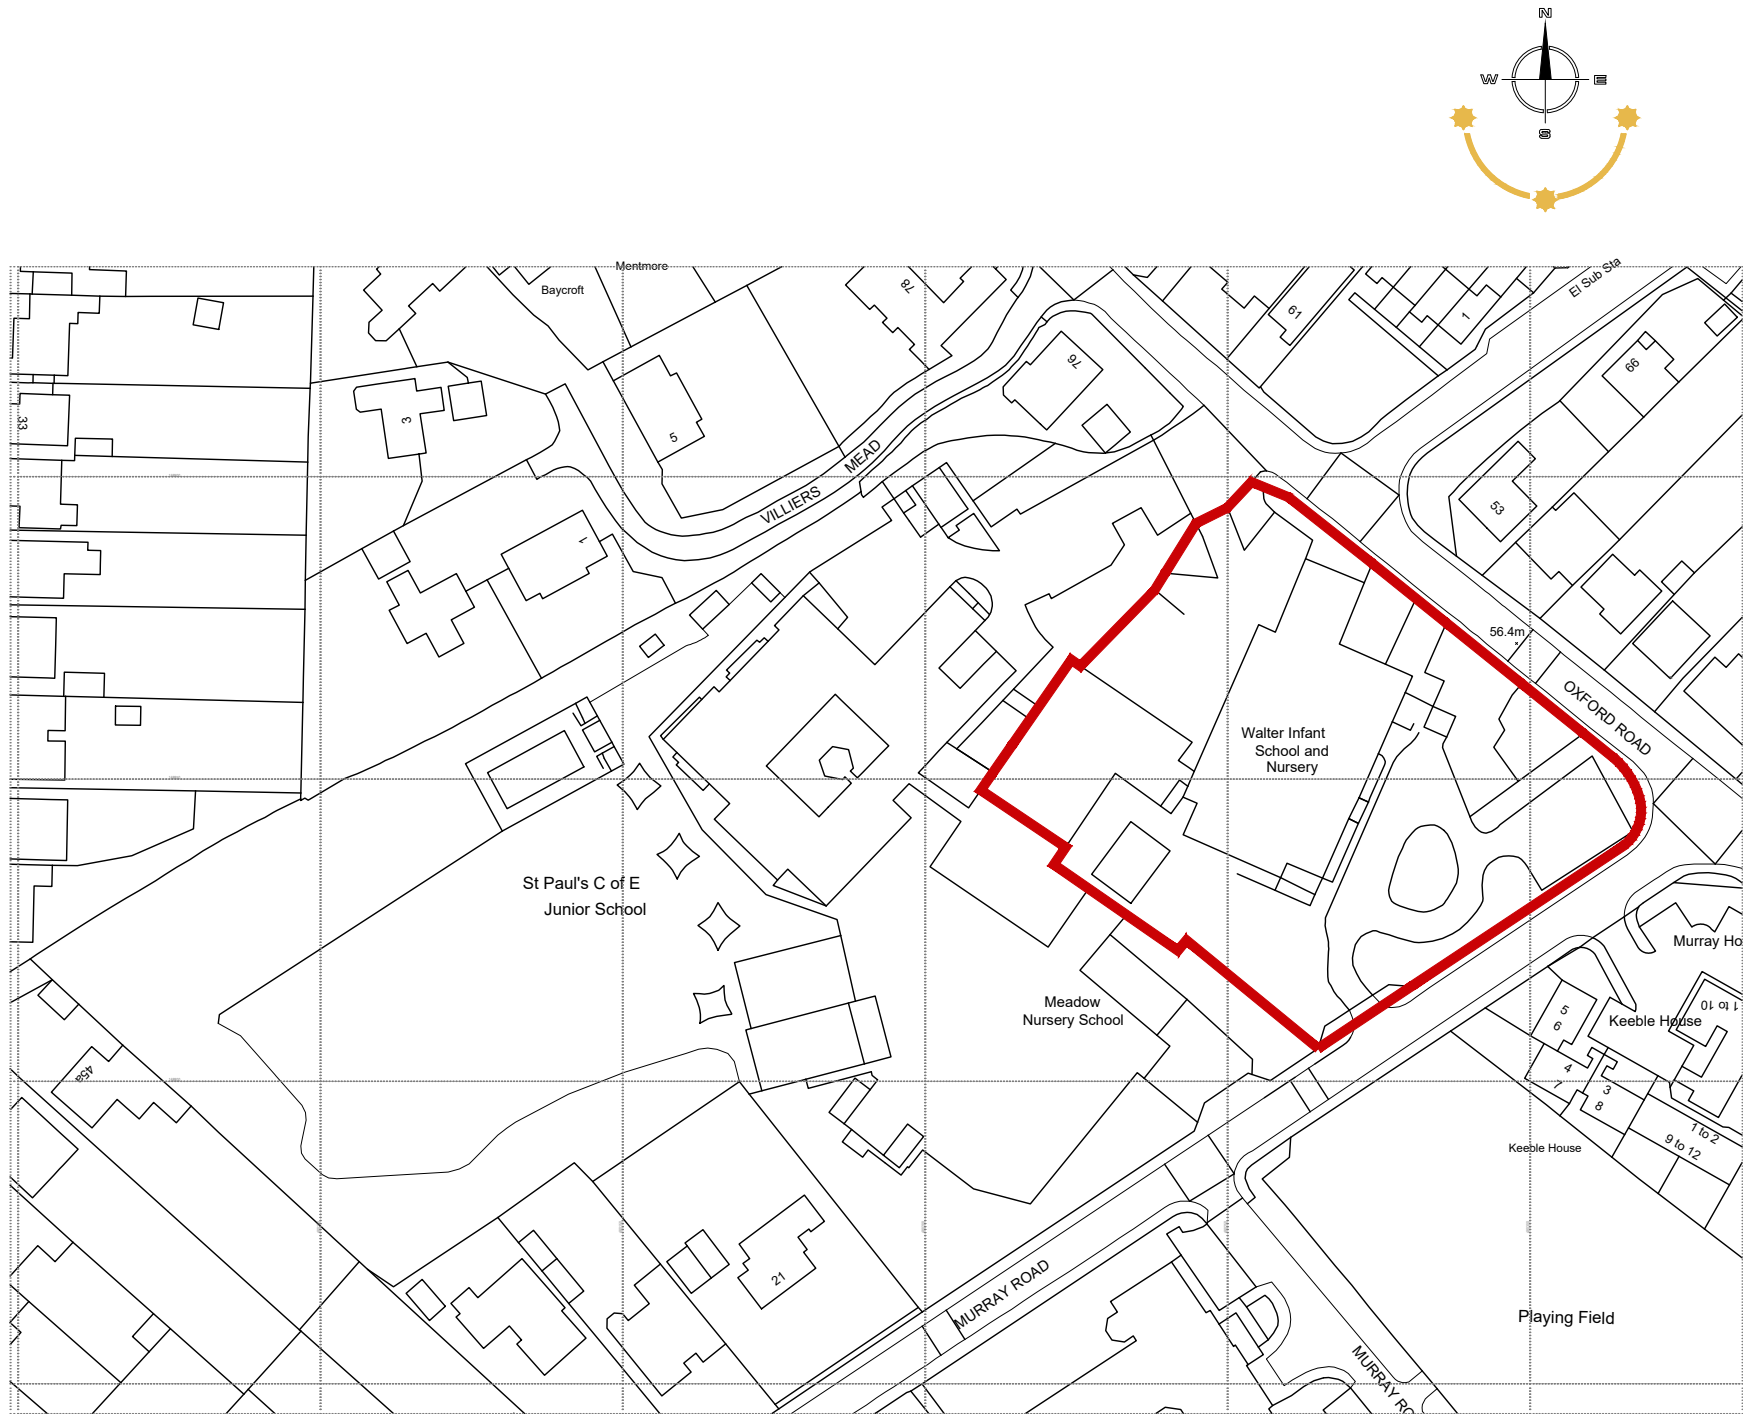


Ordnance Survey, (c) Crown Copyright 2026. All rights reserved. Licence number 100022432


Site Location Plan - 1:1250 @ A1

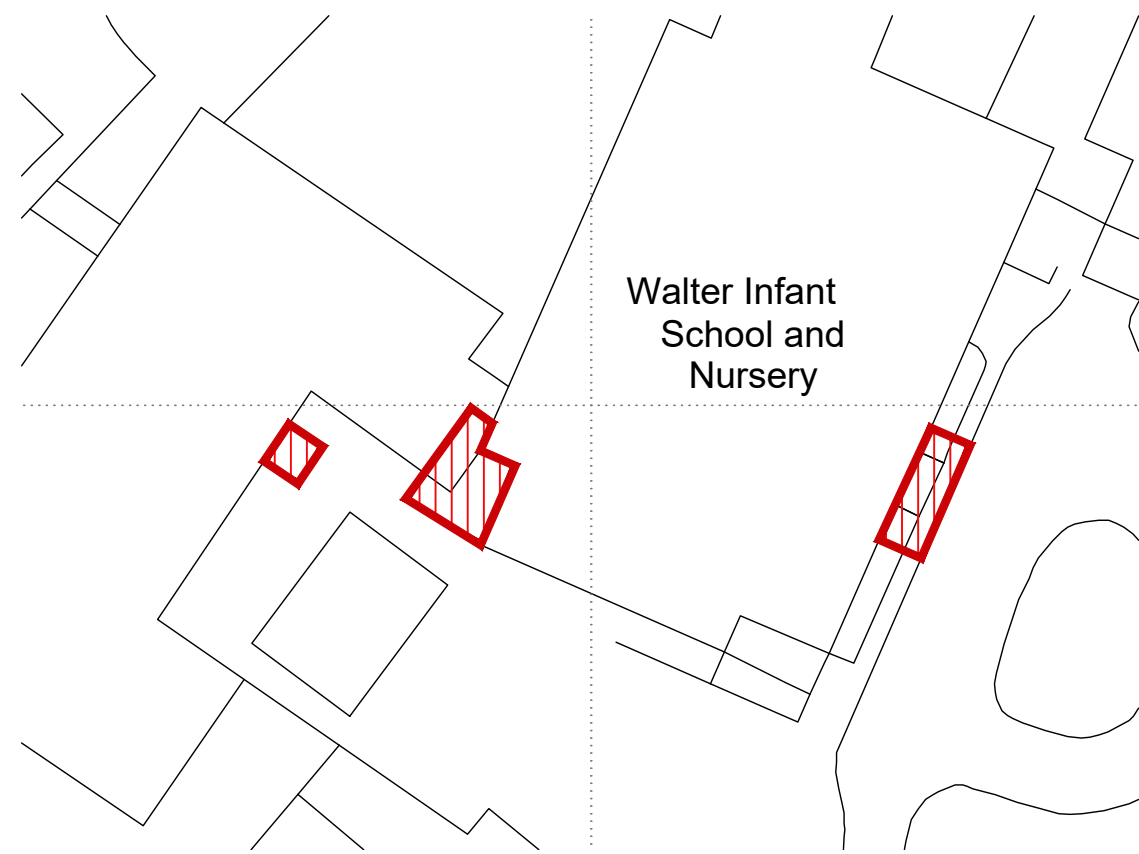

Block Plan - 1:500 @ A1

 

Existing Part Site Plan - 1:250 @ A1

 

CHRISTOPHER JAMES ARCHITECTURE

27 Chaucer Way. Woosehill. Wokingham

Berkshire . RG41 3BG

T: 01189 797892 M: 07736039224

E: CHRIS@CHRISTOPHERJAMESARCHITECTURE.CO.UK

Walter Infant School and Nursery - Proposed Extensions and Associated External & Internal Alterations

Site Location Plan, Block Plan & Existing Site Plan

Scale as shown @ A1

March'25

406-1100

