



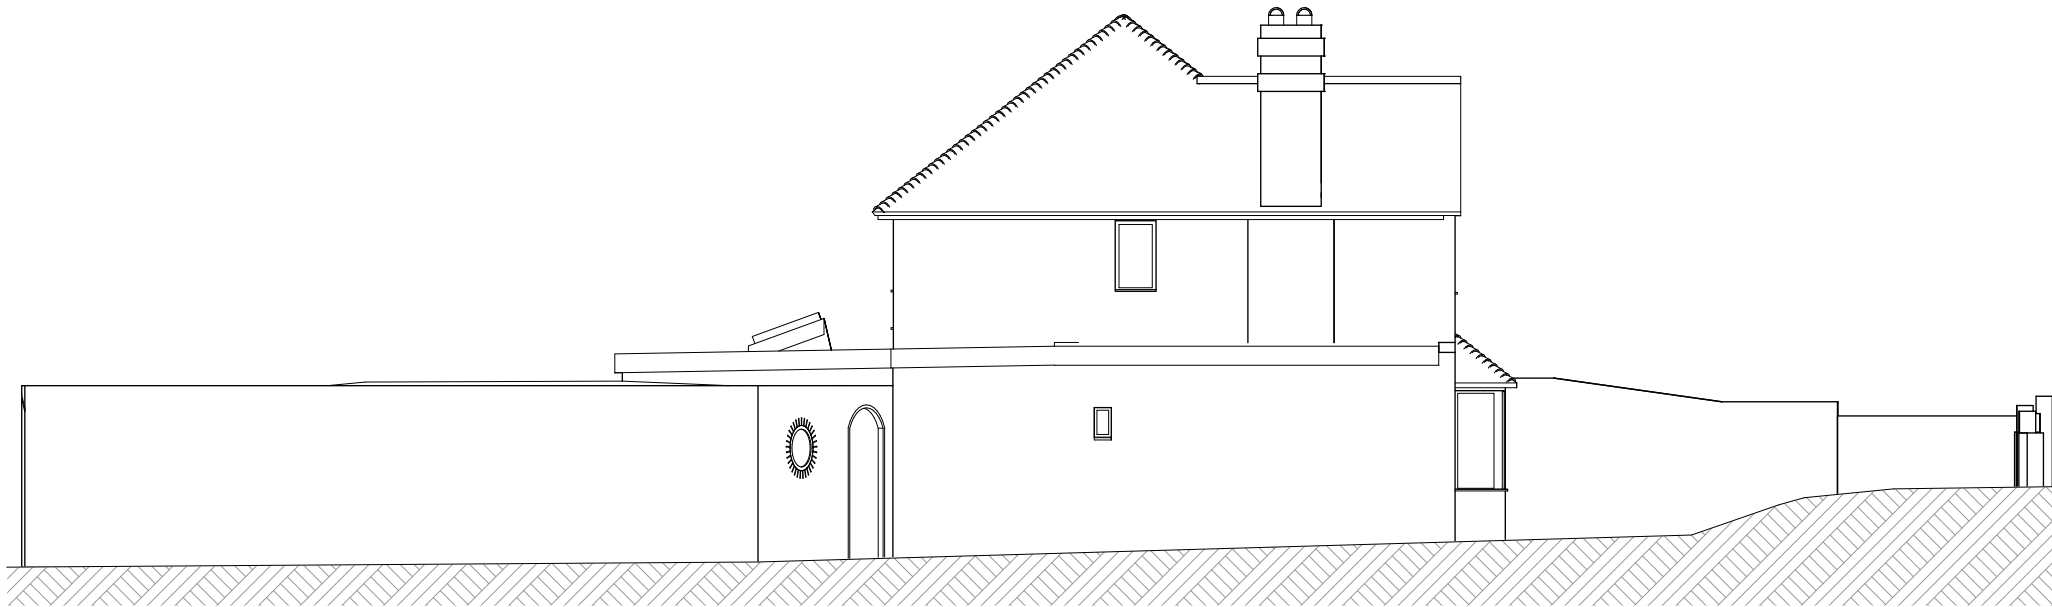

North Elevation

1:100

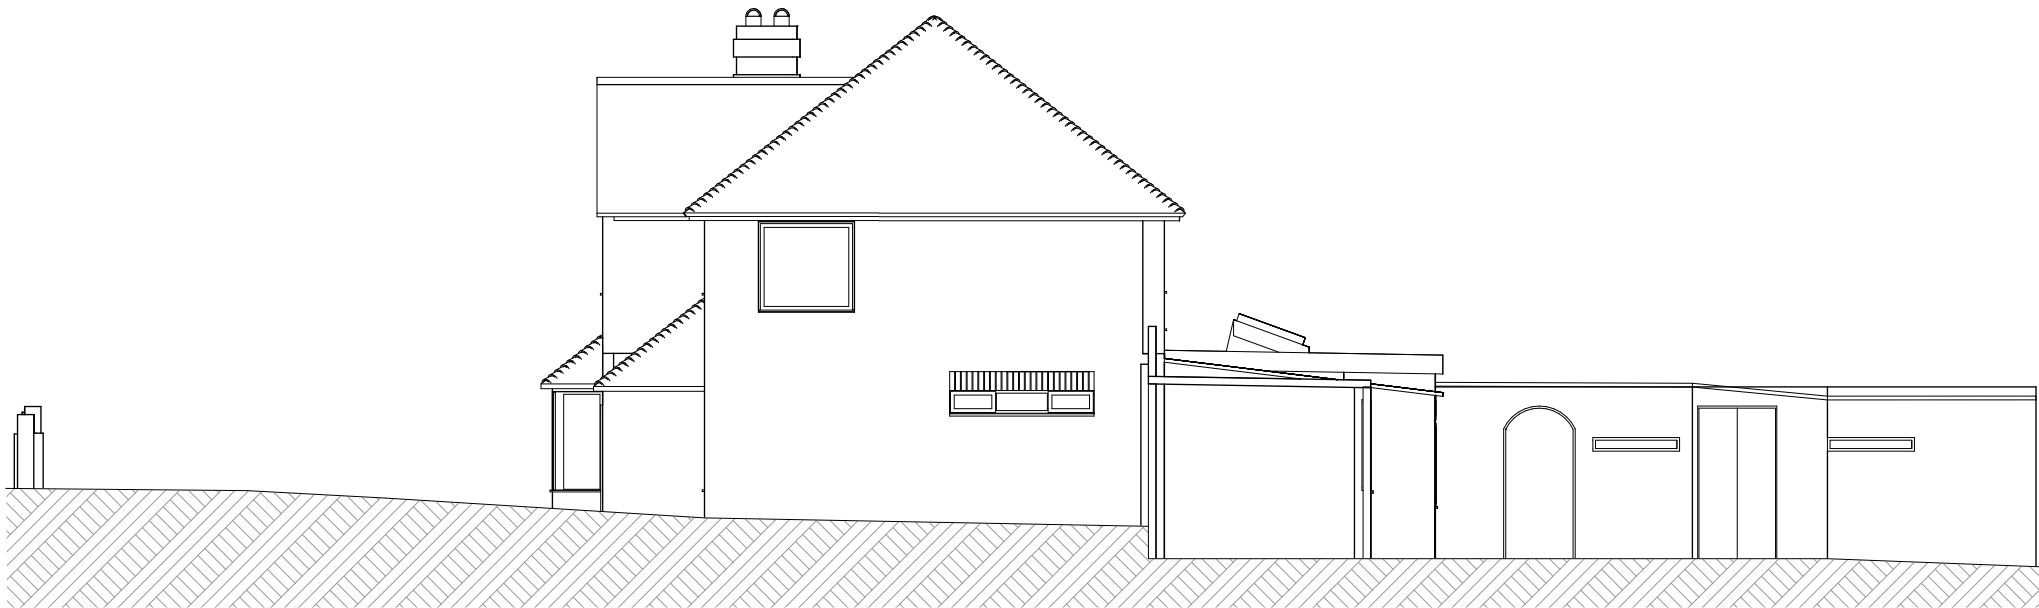

South Elevation

1:100



Notes:
Ground levels are approximate and based on Intersect Surveys Topo Survey With Contours Drawing Number: 90109-001 dated OCT'21

All dimensions should be checked and confirmed on-site by the Contractor prior to setting out, fabrication, and/or ordering of any materials. This drawing alone is insufficient to form a contract; it should be used in conjunction with the Building Regulation Notes, Specifications, Schedule of Work or other priced document, and the Agreement. Atherstone White Architecture will not be liable for any damage, failings or loss, relating to any element of the design which is a consequence of any designs, acts or omissions of any third party. All Engineer's structural information to take precedence over this drawing and all other structural documents.

Atherstone White
architecture
RIBA Chartered Practice

14 Heathermount Gardens
Crowthorne RG45 6HW

studio: 01344 751144
architect@atherstone-white.co.uk

CLIENT:	Mr & Mrs Tom & Catherine Brymer		
DRAWING TITLE:	North and South Elevations Existing		
DATE:	24-03-2026	DRAWING NUMBER:	AWA24.04.04.NS
SCALE:	as noted @ iso A3	ISSUE:	P1 Dev. Control
		REVISION:	first issue
PROJECT:	Proposed erection of a part single storey part two storey side and rear extension, new front porch roof along with changes to fenestration plus new lowered driveway with approach path following demolition of existing conservatory and rear extension, outbuildings and garden store at: 35 Wychwood Crescent, Earley, Reading RG6 5RA		