
 


KEY:

- APPLICATION BOUNDARY
162.30 SQM
- REMOVED CONSERVATORY
OUTLINE

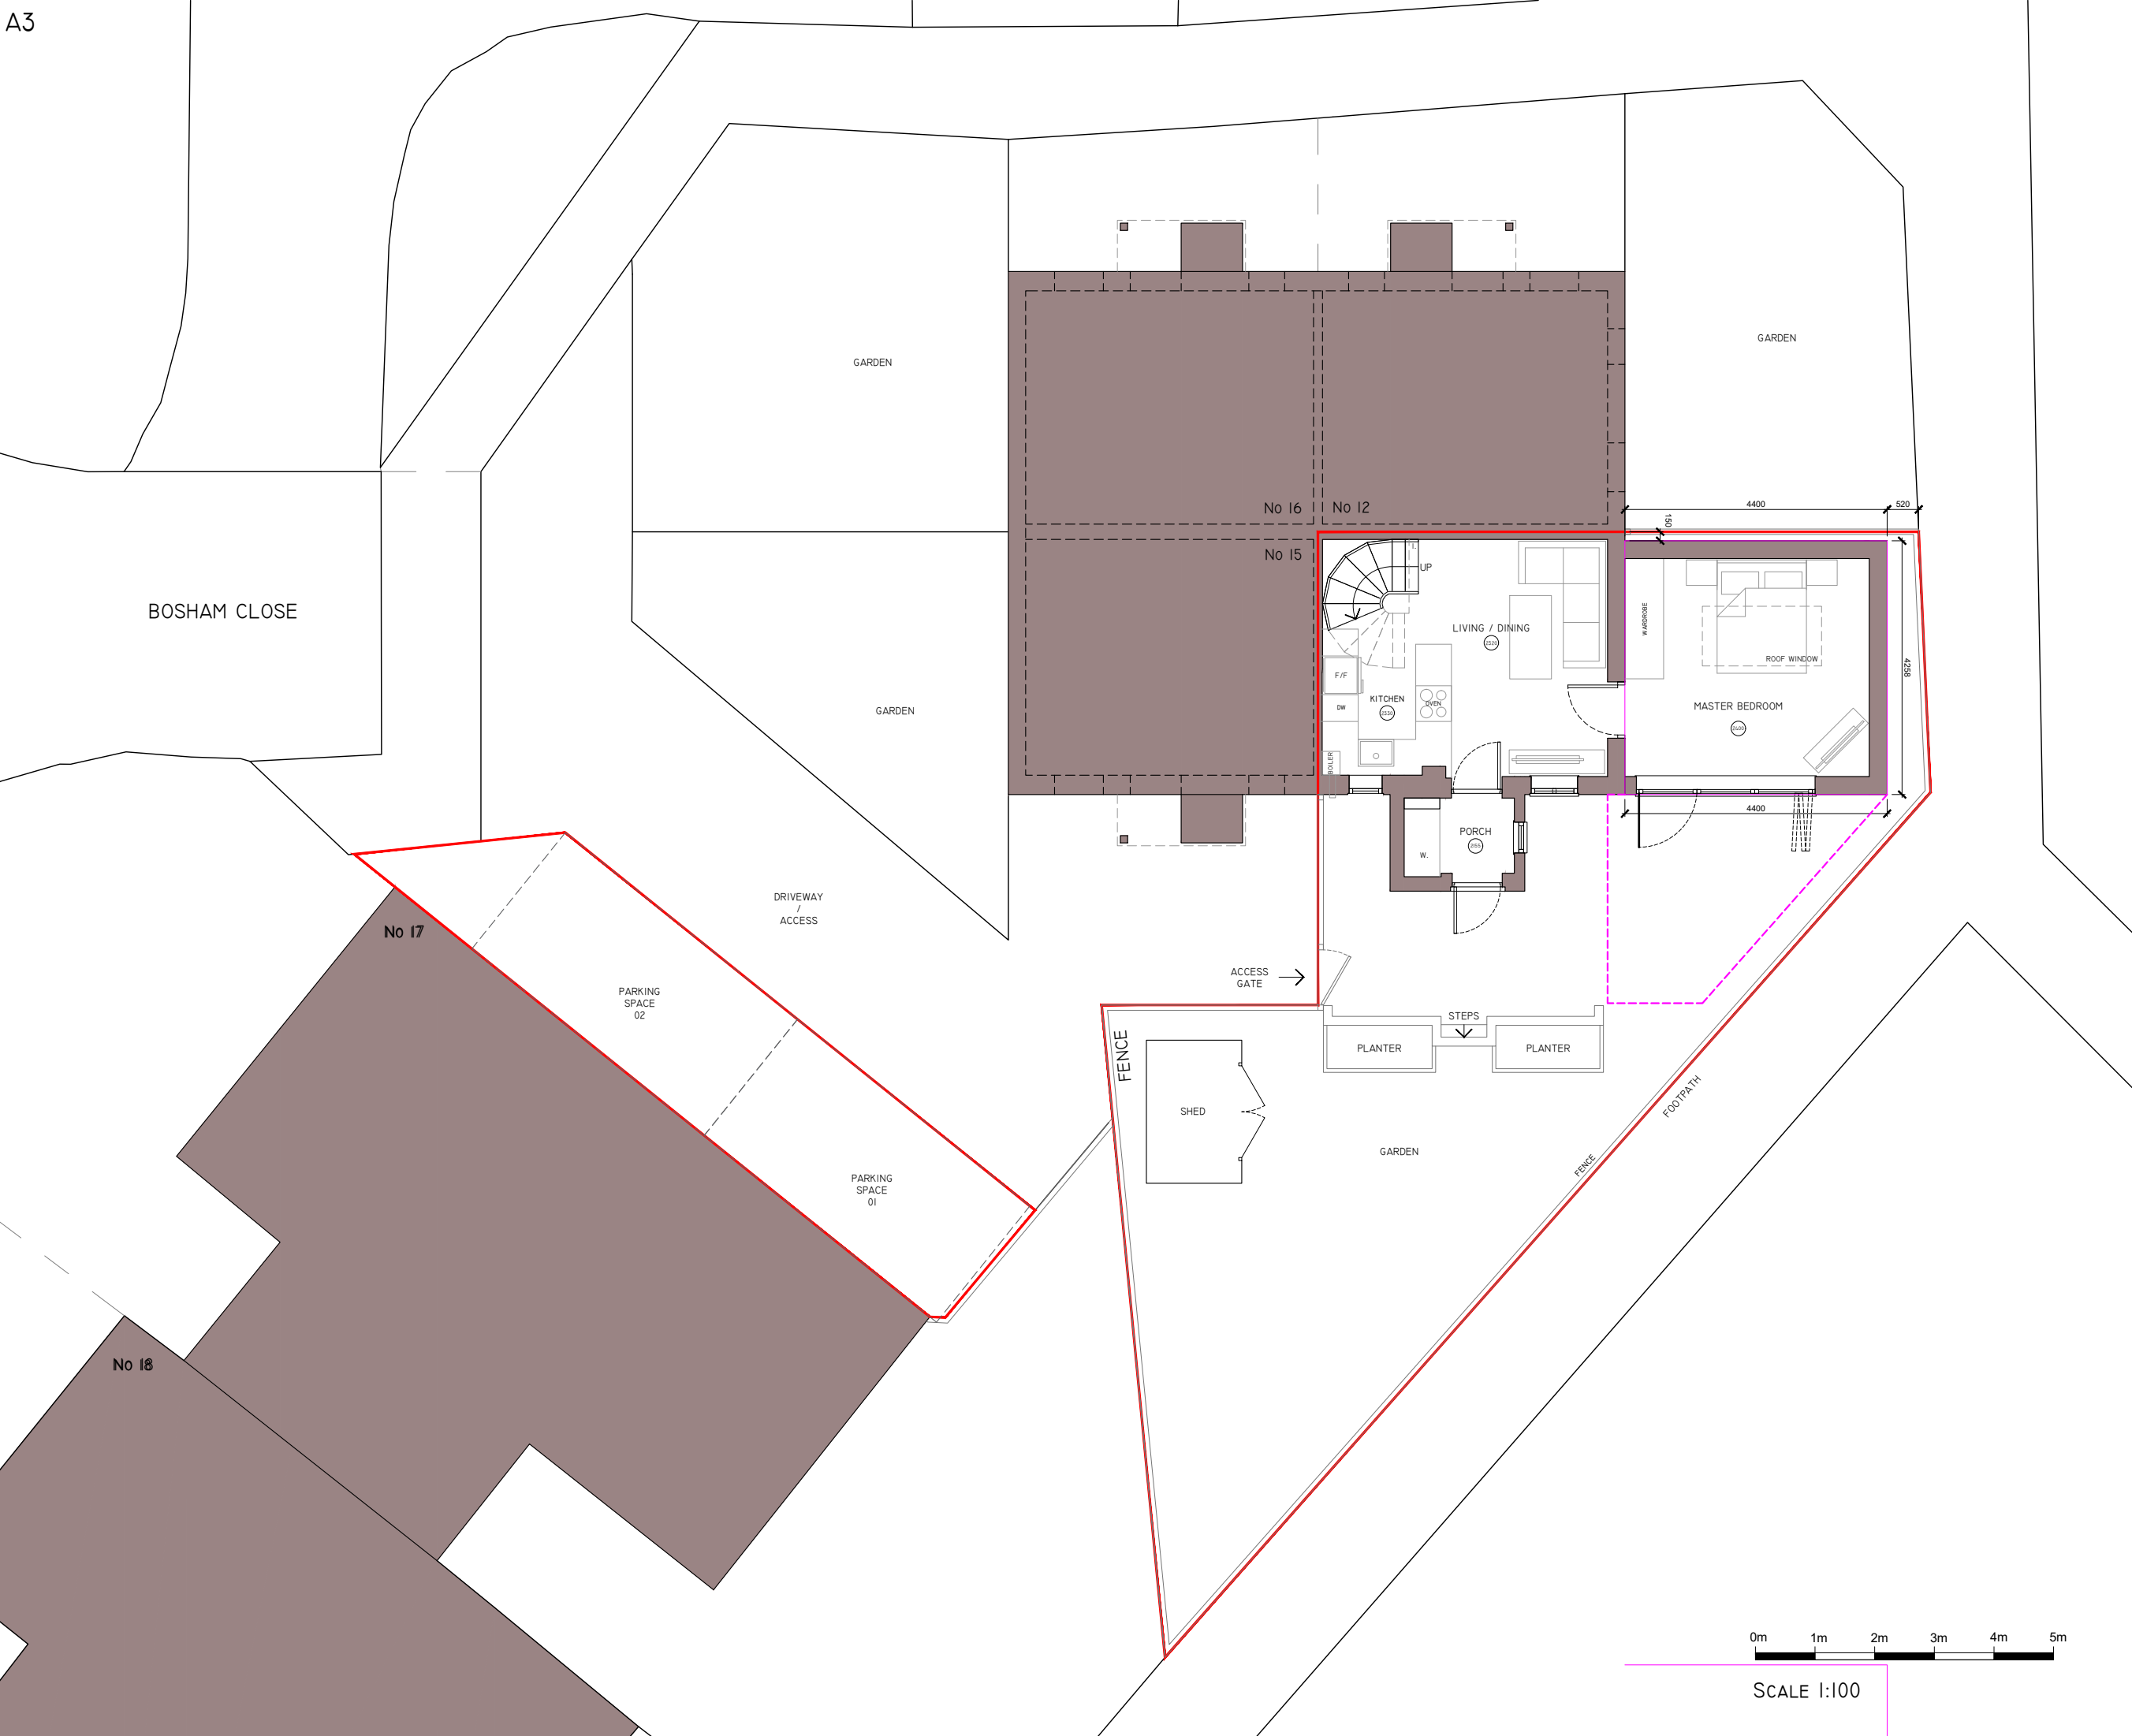

PROJECT
14 BOSHAM CLOSE,
EARLY, READING
RG6 4DG

TITLE
PROPOSED SITE PLAN

STATUS
PLANNING

SCALE 1:100	DATE 15.11.24	DRAWN KR
JOB/DRG NO 220101/P 09	REV A	



SCALE 1:100