




ROSE STREET

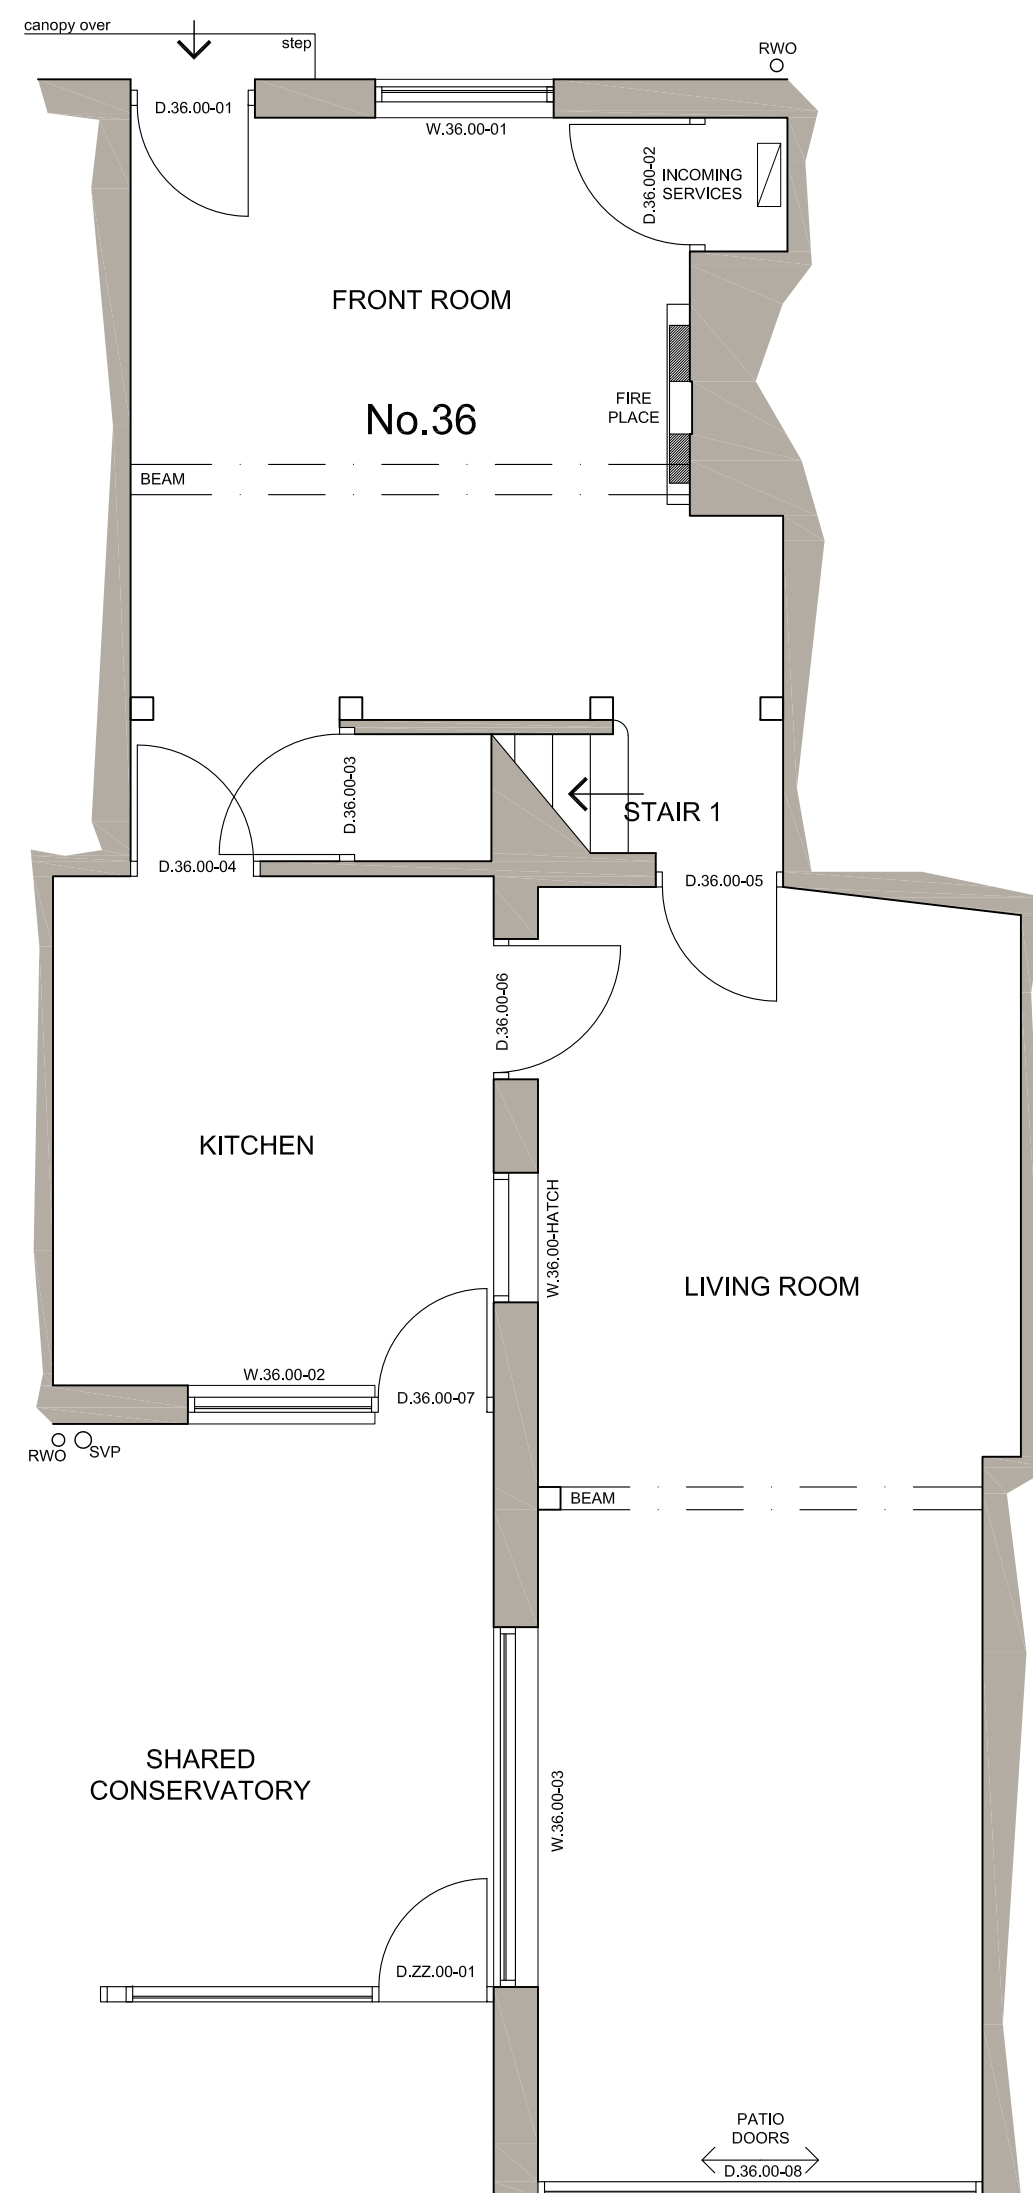

GROUND FLOOR

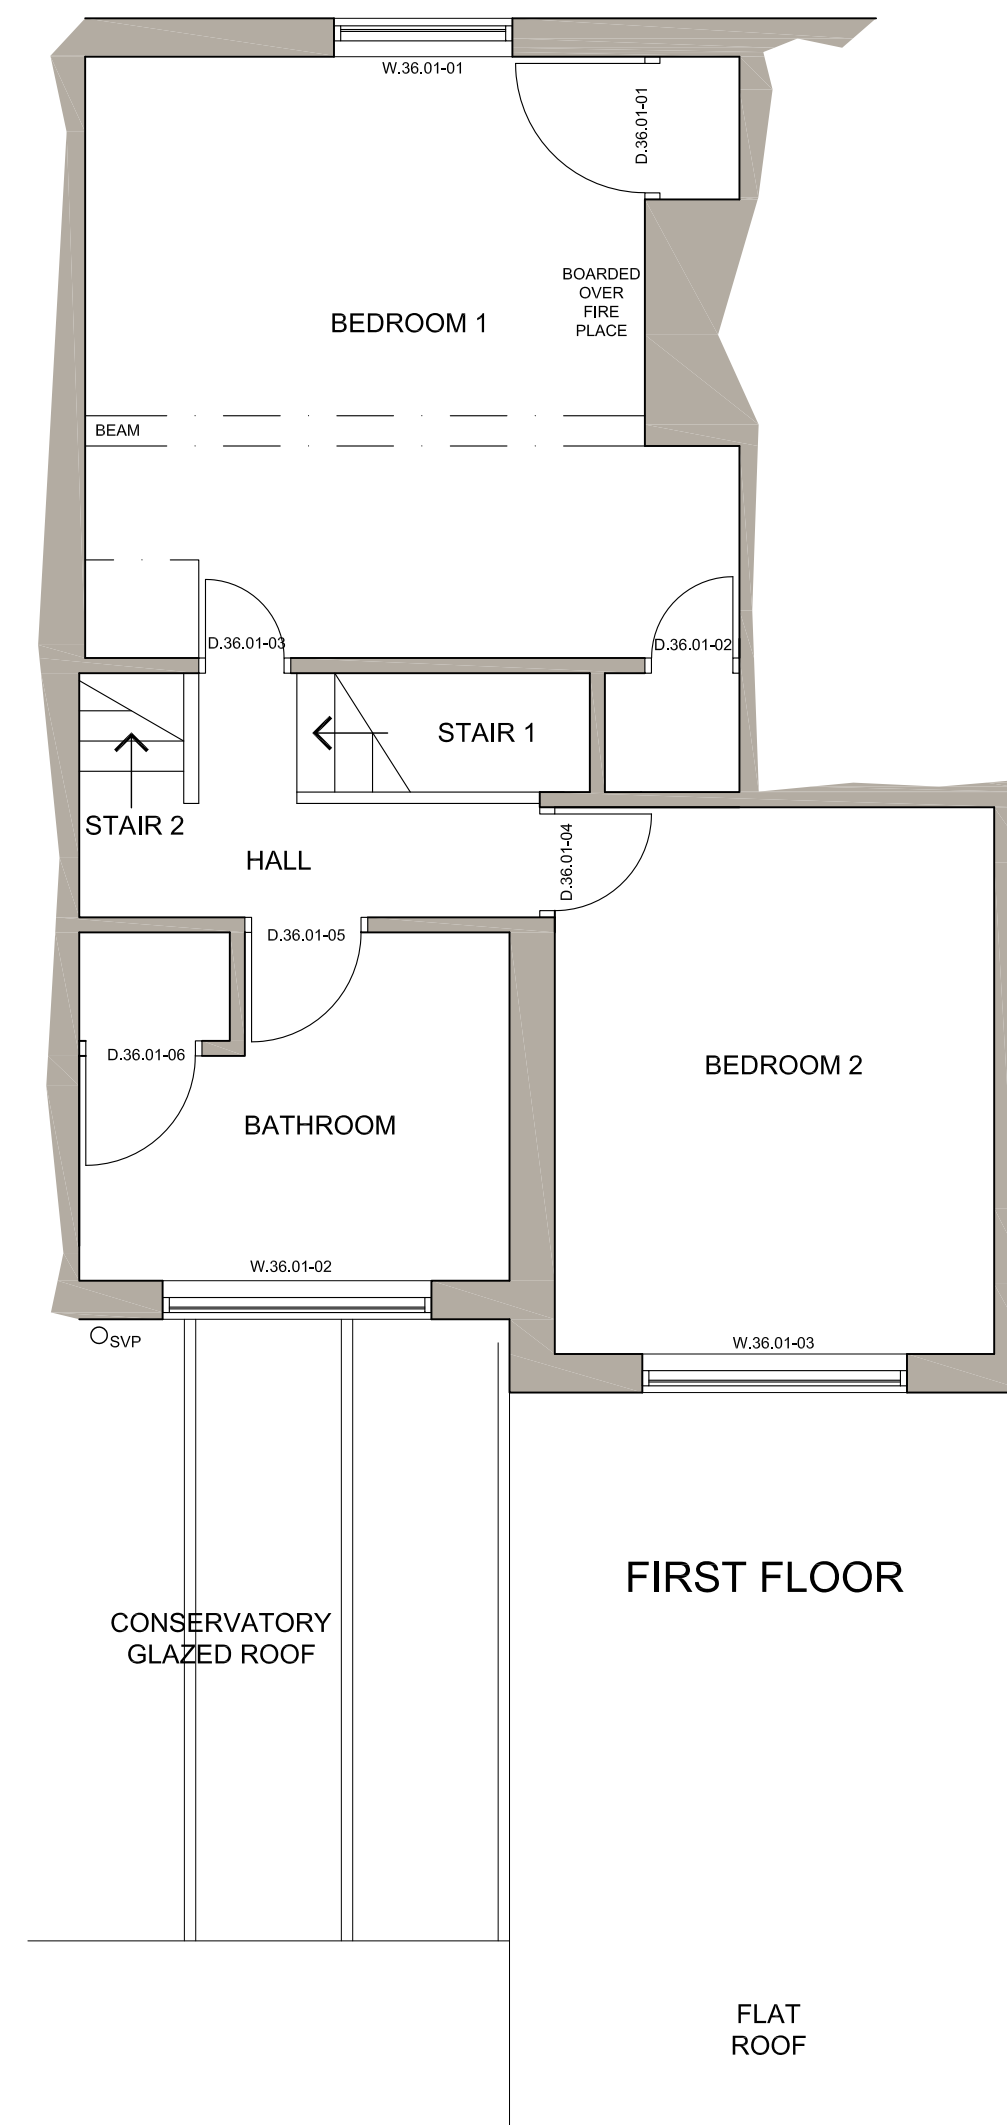

FIRST FLOOR

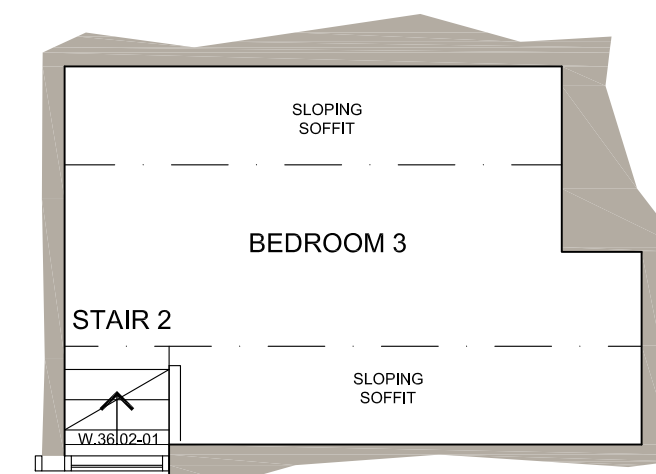

SECOND FLOOR



Iconic
PROJECT MANAGEMENT

FOR INFORMATION



Osborne Wolf Ltd.

Osborne House, High Street
Stoke Ferry, PE33 9SF

Project: ROSE STREET DEVELOPMENTS
WOKINGHAM

Project Address: 36 & 38 ROSE STREET
WOKINGHAM, RG40 1XU

Title: EXISTING FLOOR PLANS
No.36 ALL LEVELS

Project No:	P003.10	Date:	18.09.2024
-------------	---------	-------	------------

Drawn: SRH	Checked: SMD
-------------------	---------------------

Drawing No: P003.10-001

Scale: 1:50 @ A2 Rev: 00

