


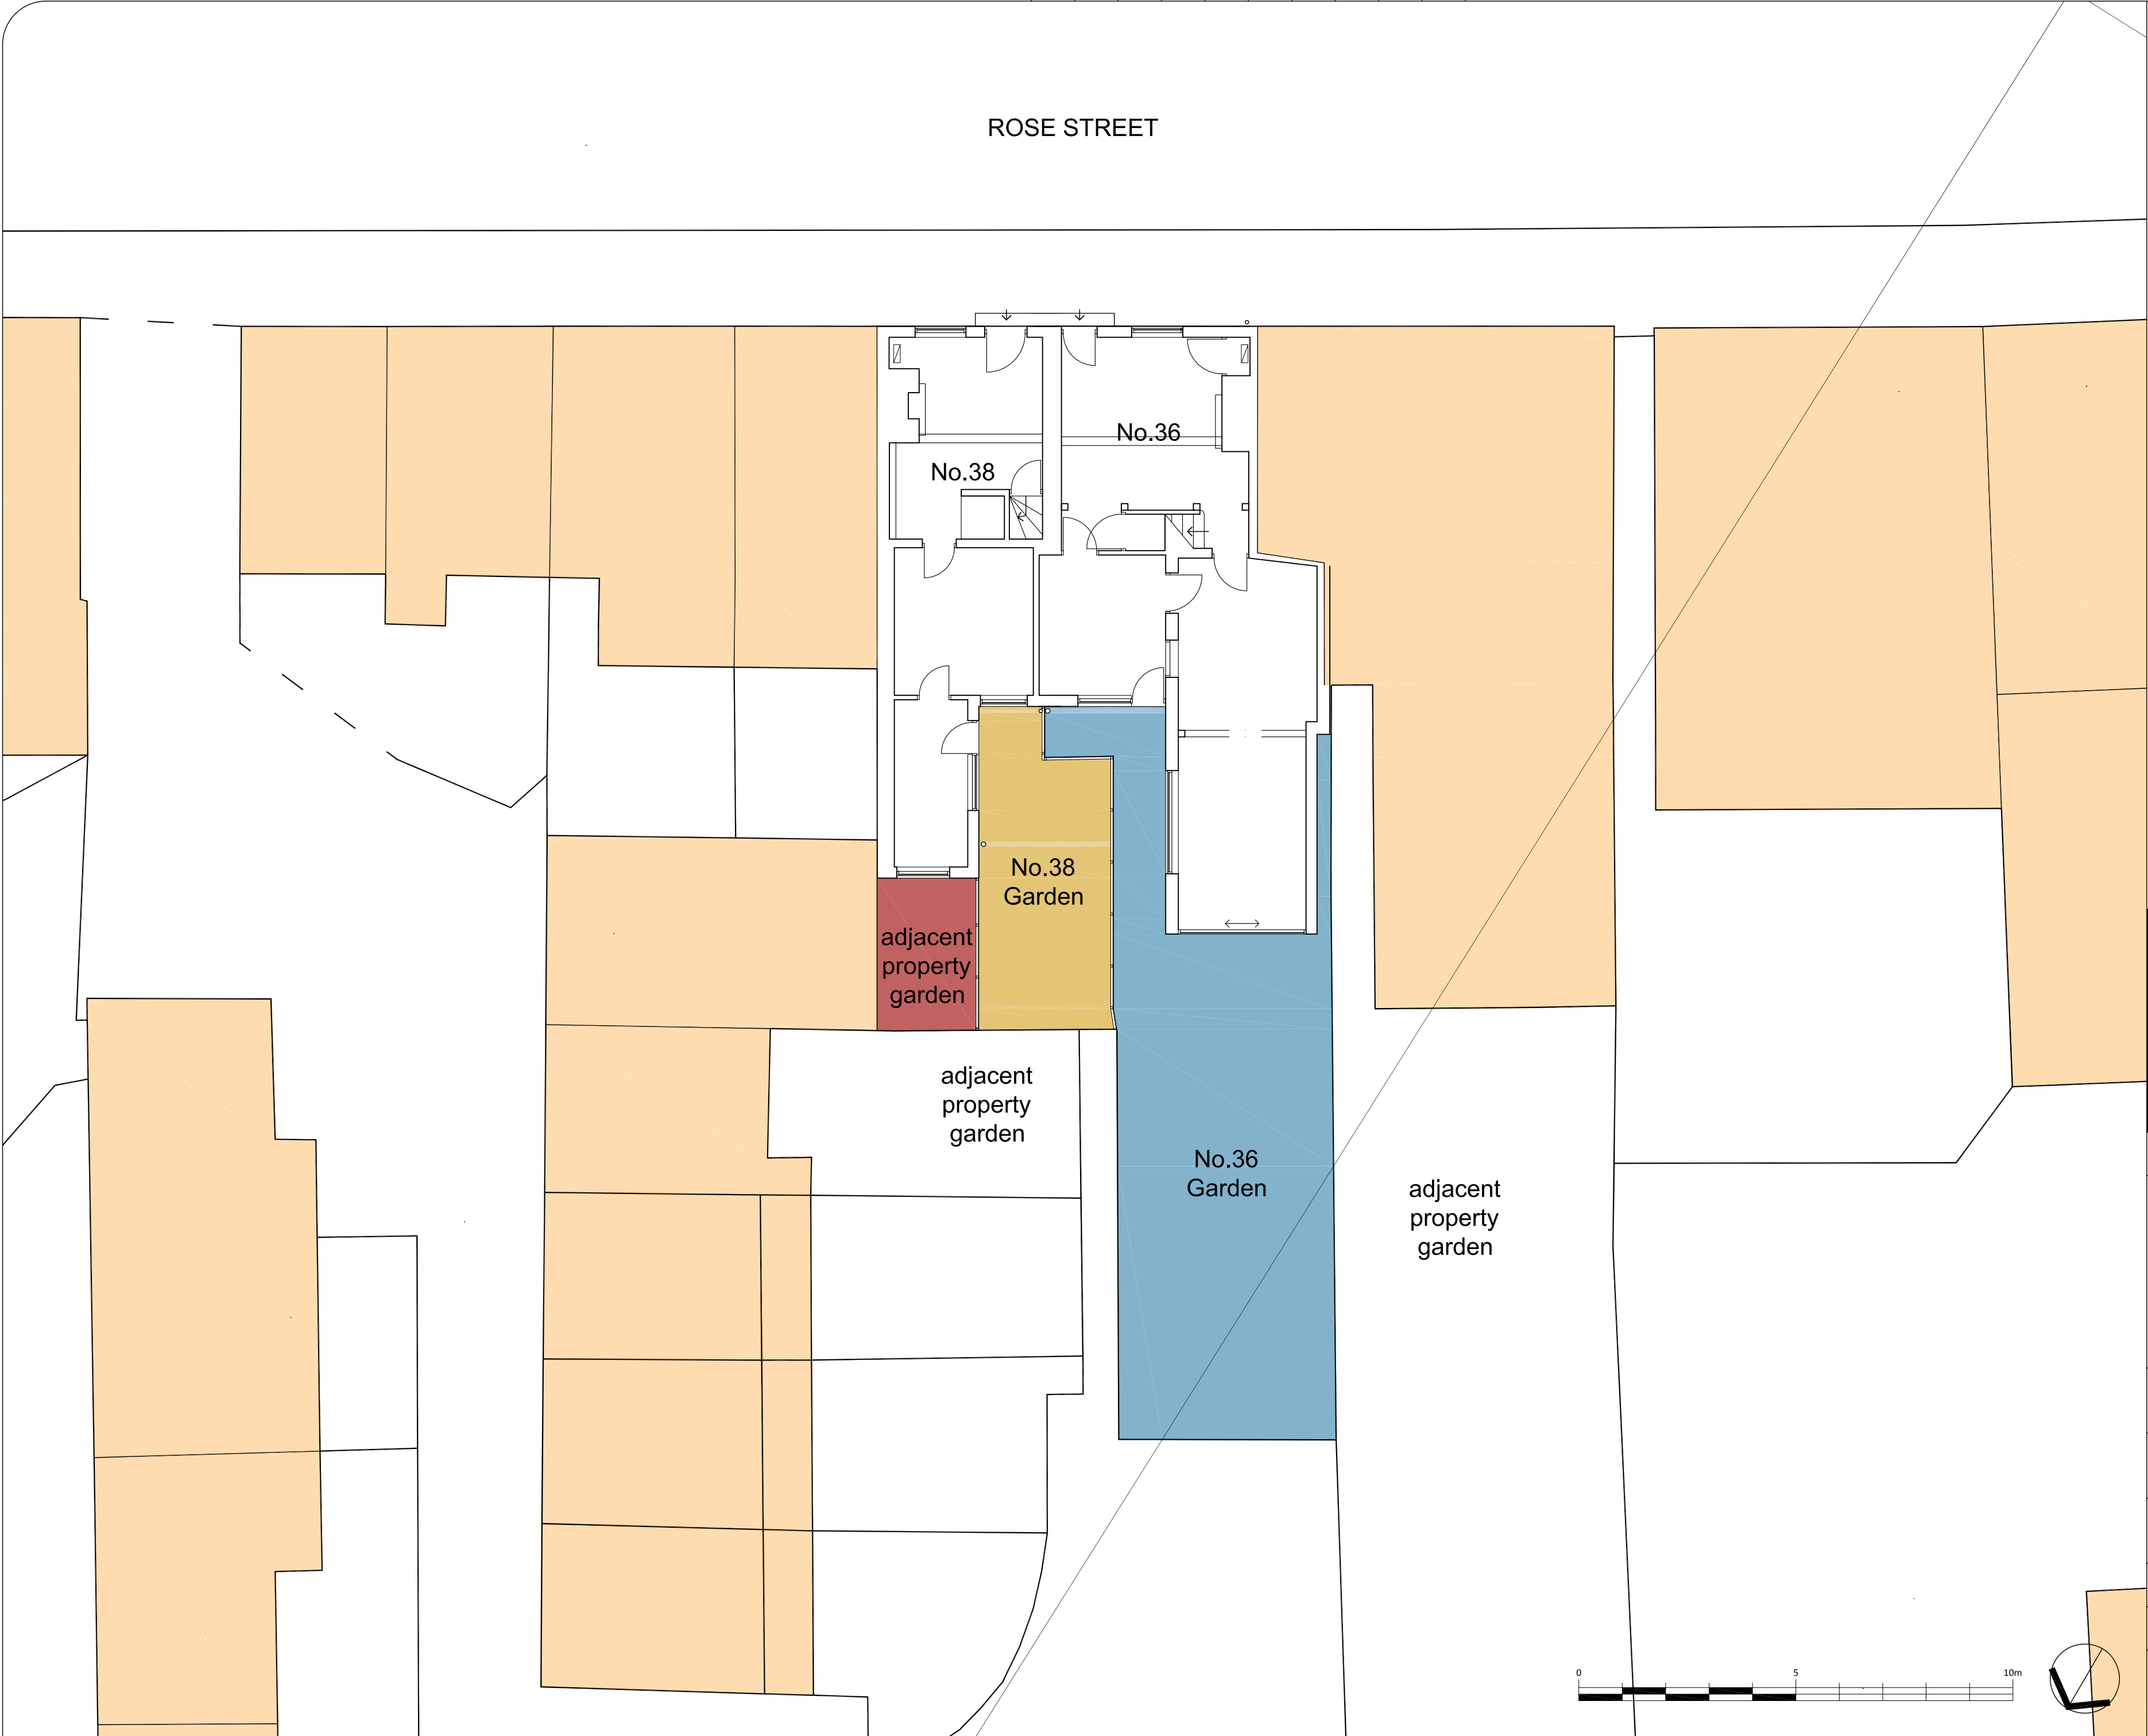

ROSE STREET

No.38

No.36


No.38
Garden

adjacent
property
garden

adjacent
property
garden

No.36
Garden

adjacent
property
garden

 



FOR APPROVAL



Osborne Wolf Ltd.

Osborne House, High Street
Stoke Ferry, PE33 9SF

Project: ROSE STREET DEVELOPMENTS WOKINGHAM	
Project Address: 36 & 38 ROSE STREET WOKINGHAM, RG40 1 XU	
Title: SITE PLAN - PROPOSED	
Project No: P003.10	Date: 18.09.2024
Drawn: SRH	Checked: SMD
Drawing No: P003.10-901	
Scale: 1:200 @ A2 Rev: 00	