


NOTES  
DRAWING REMAINS COPYRIGHT OF THE ARCHITECT.

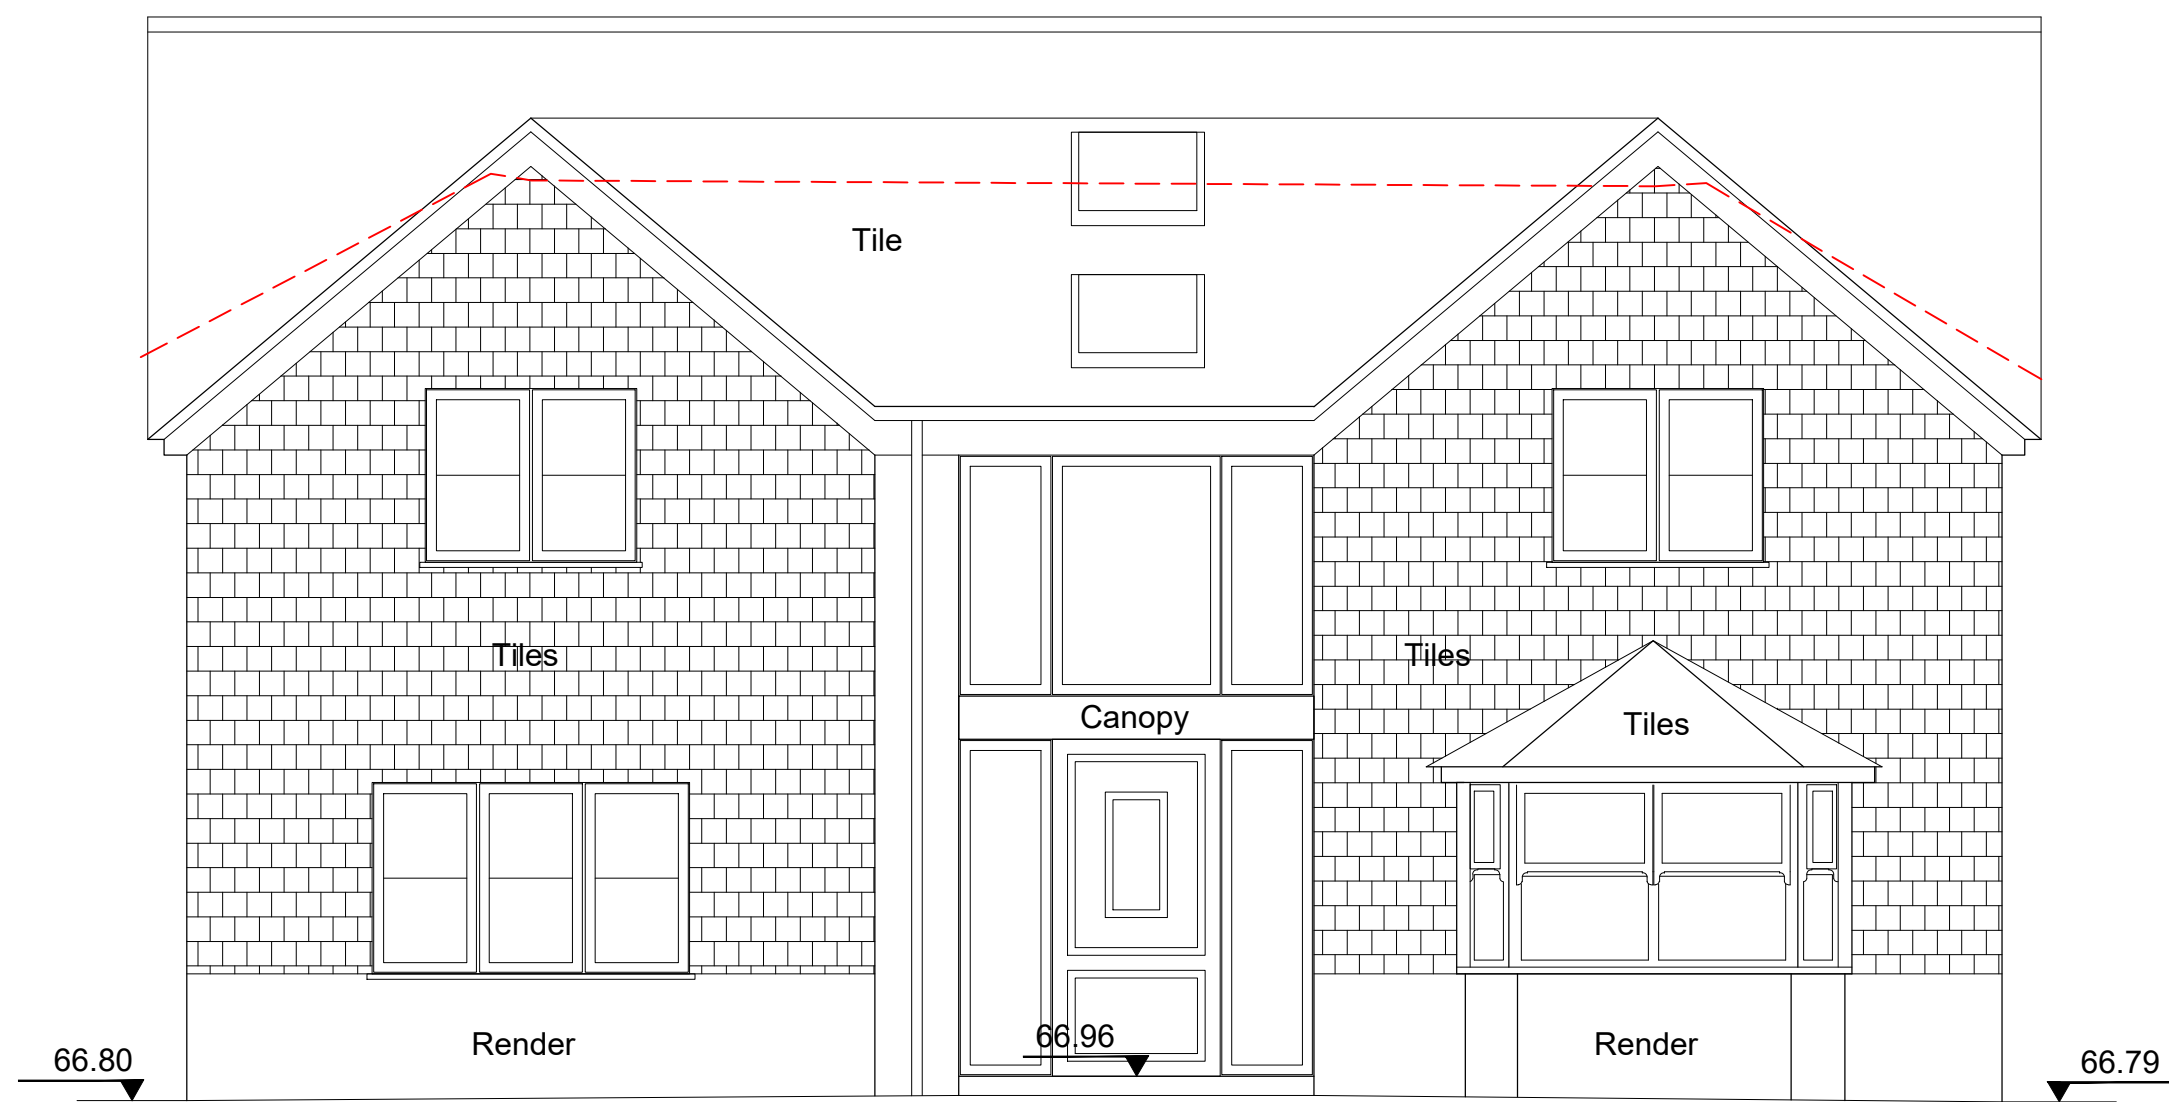

Datum 65.00m

Front (West) Elevation

01 PROPOSED FRONT ELEVATION  
1:500A1



Datum 65.00m

Rear (East) Elevation

02 PROPOSED REAR ELEVATION  
1:500A1

|     |          |                            |     |     |
|-----|----------|----------------------------|-----|-----|
| P02 | 06.07.26 | AMENDED FOLLOWING COMMENTS | BG  | BG  |
| P01 | 02.07.26 | INITIAL ISSUE              | BG  | BG  |
| REV | DATE     | DESCRIPTION                | DRN | CHK |


**CONNECTED**  
ARCHITECTURE

CLIENT  
Mr and Mrs Yang  
PROJECT  
27 Aggisters Lane, Barkham  
Wokingham, RG41 4DW  
DRAWING TITLE  
Proposed Elevations


SCALE 1:500A1 / 1:1000A3 A1 SHEET

STATUS  
PRELIMINARY

DRAWING NO  
0313-GA-0006  
REV  
P02

 


NOTES  
DRAWING REMAINS COPYRIGHT OF THE ARCHITECT.

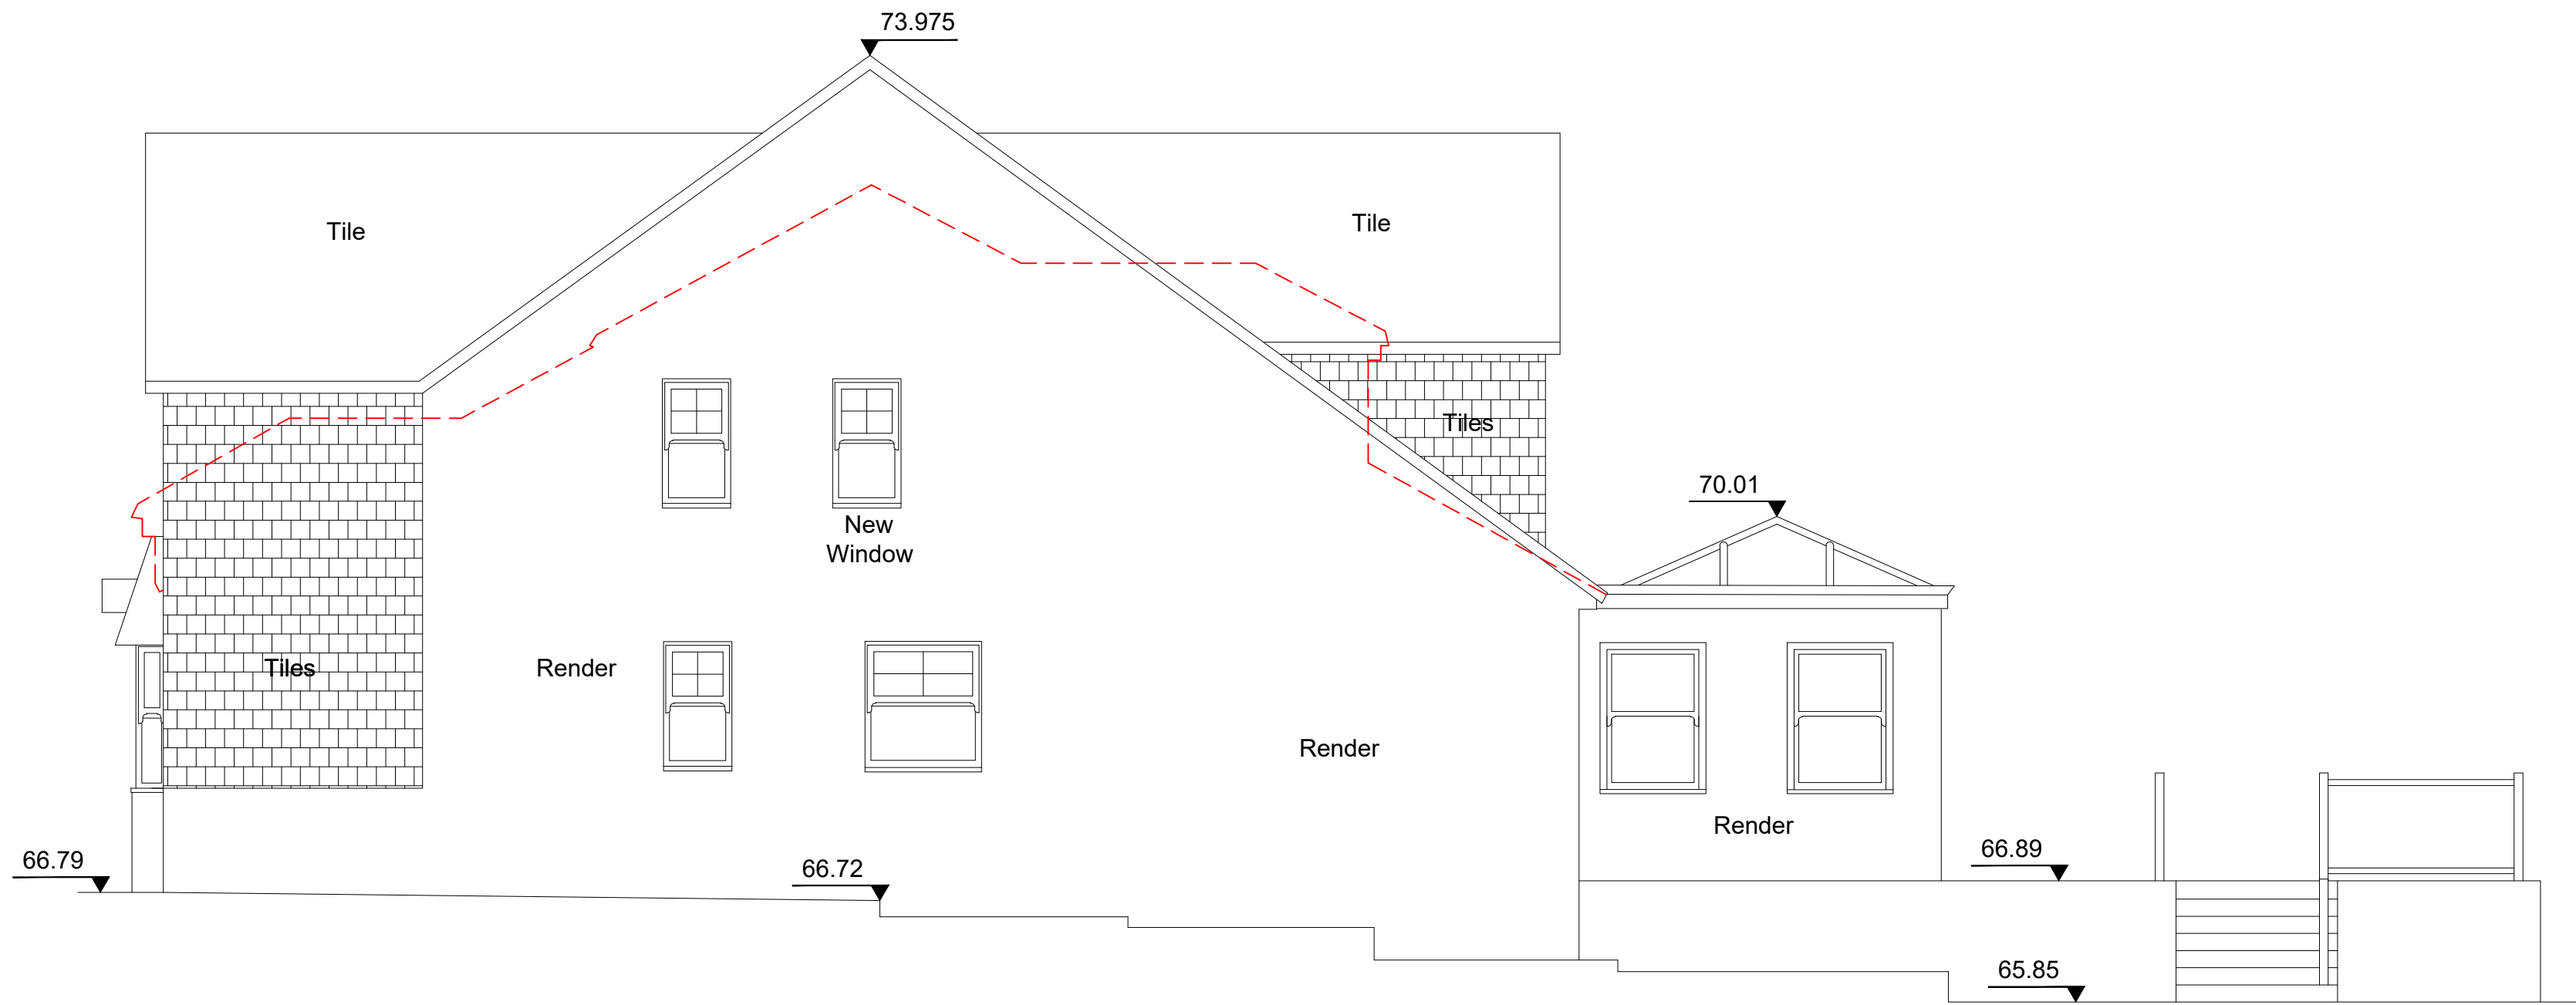

Datum 65.00m  
Side (South) Elevation

01 PROPOSED SIDE ELEVATION  
比例尺 1:500A1

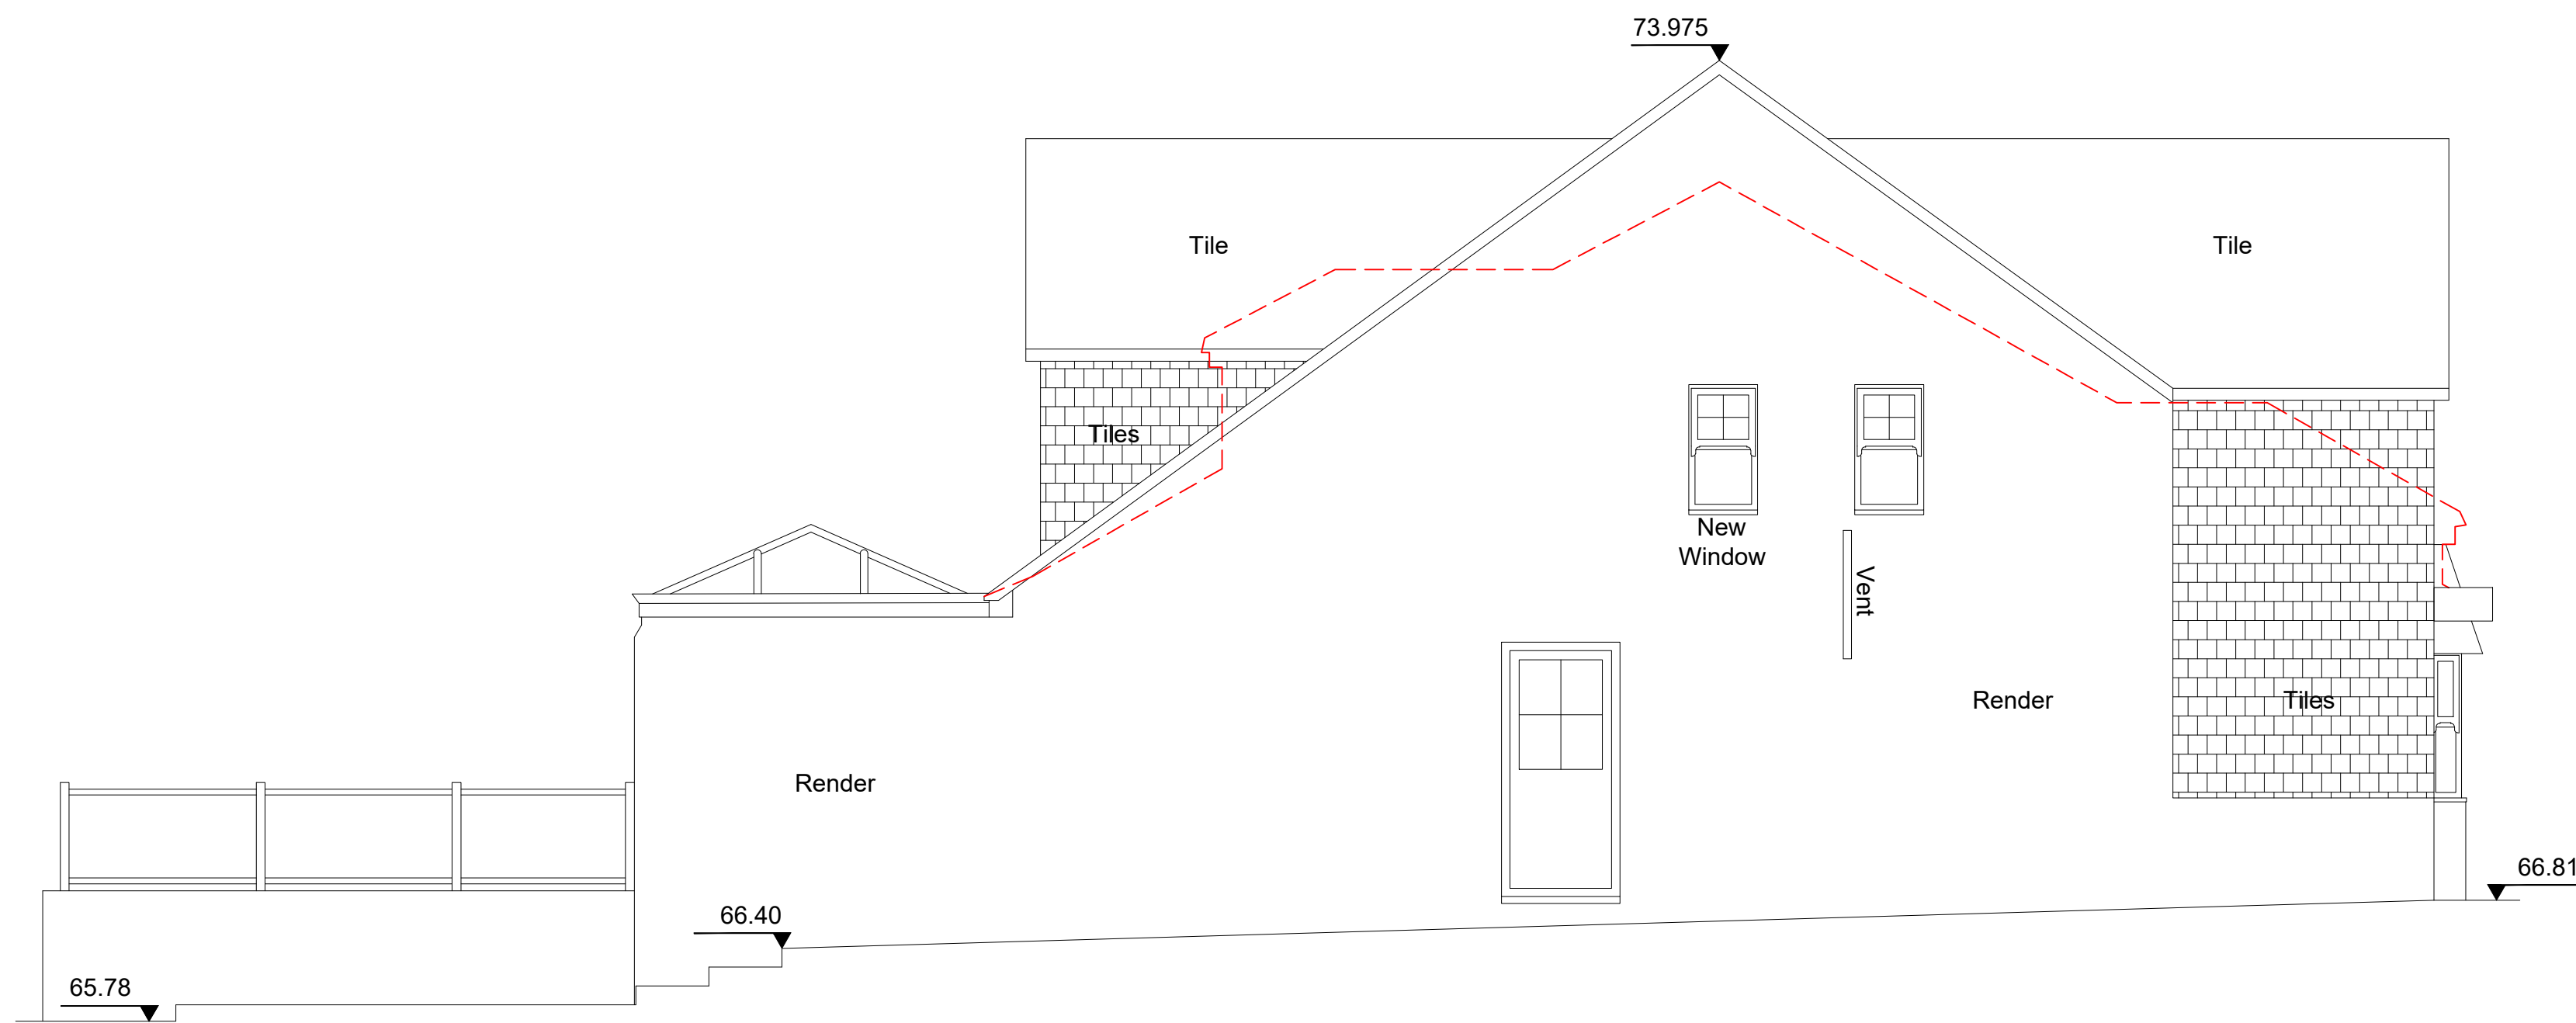

Datum 65.00m  
Side (North) Elevation

02 PROPOSED SIDE ELEVATION  
比例尺 1:500A1

|              |                            |     |     |
|--------------|----------------------------|-----|-----|
| P02 06.07.26 | AMENDED FOLLOWING COMMENTS | BG  | BG  |
| P01 02.07.26 | INITIAL ISSUE              | BG  | BG  |
| REV DATE     | DESCRIPTION                | DRN | CHK |

**CONNECTED**  
ARCHITECTURE

CLIENT  
Mr and Mrs Yang  
PROJECT  
27 Aggisters Lane, Barkham  
Wokingham, RG41 4DW  
DRAWING TITLE  
Proposed Elevations

SCALE 1:500A1 / 1:1000A3 A1 SHEET

STATUS  
PRELIMINARY

DRAWING NO  
0313-GA-0007  
REV  
P02