


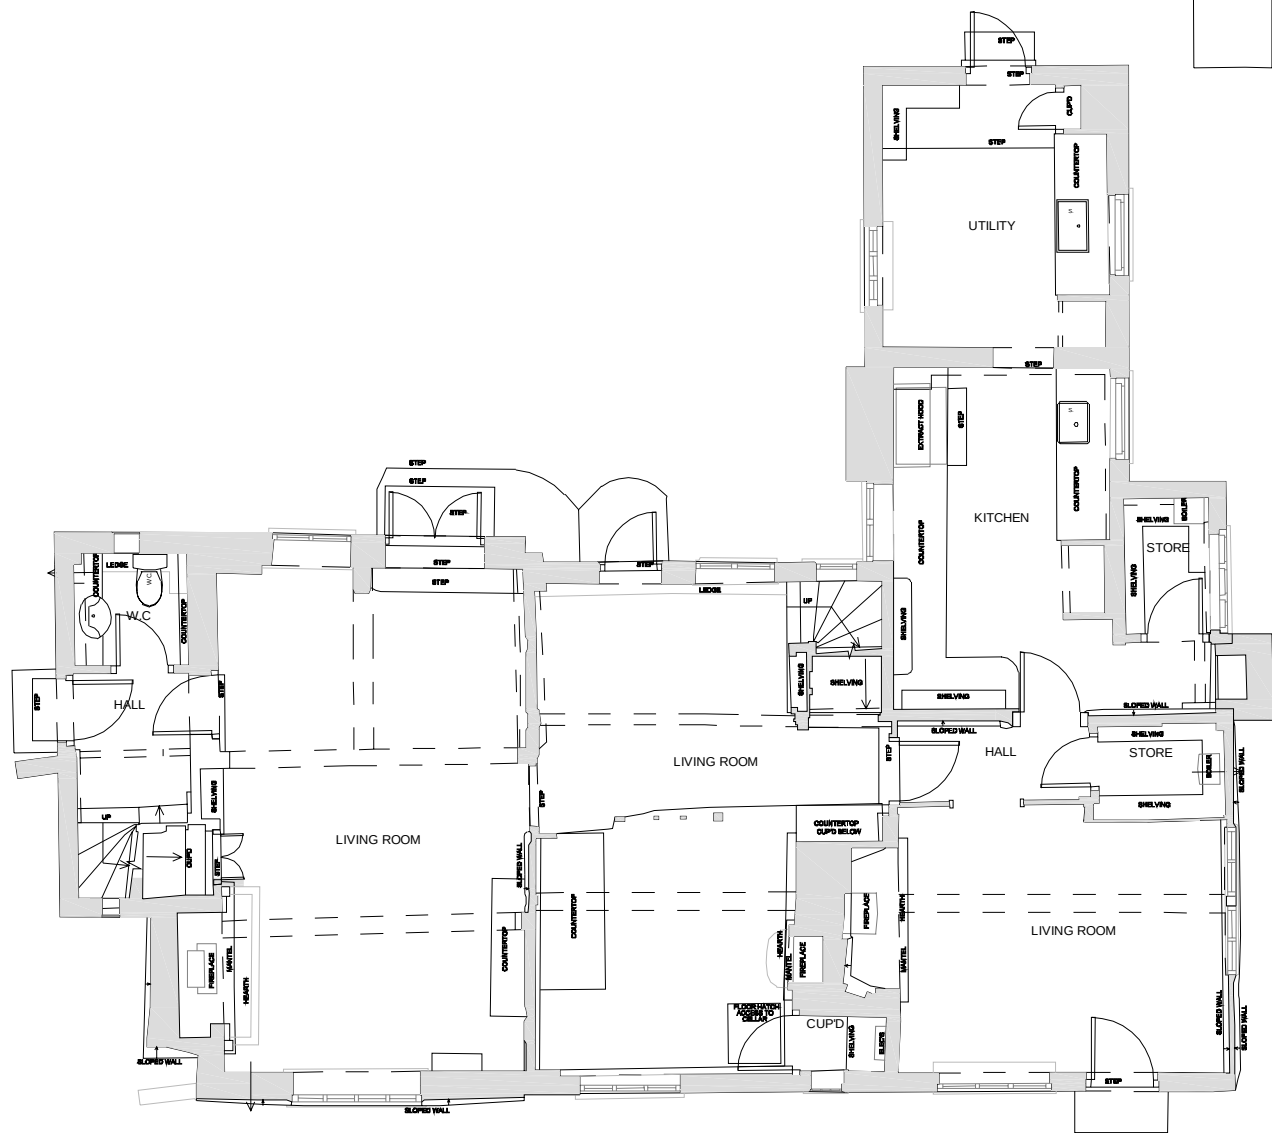


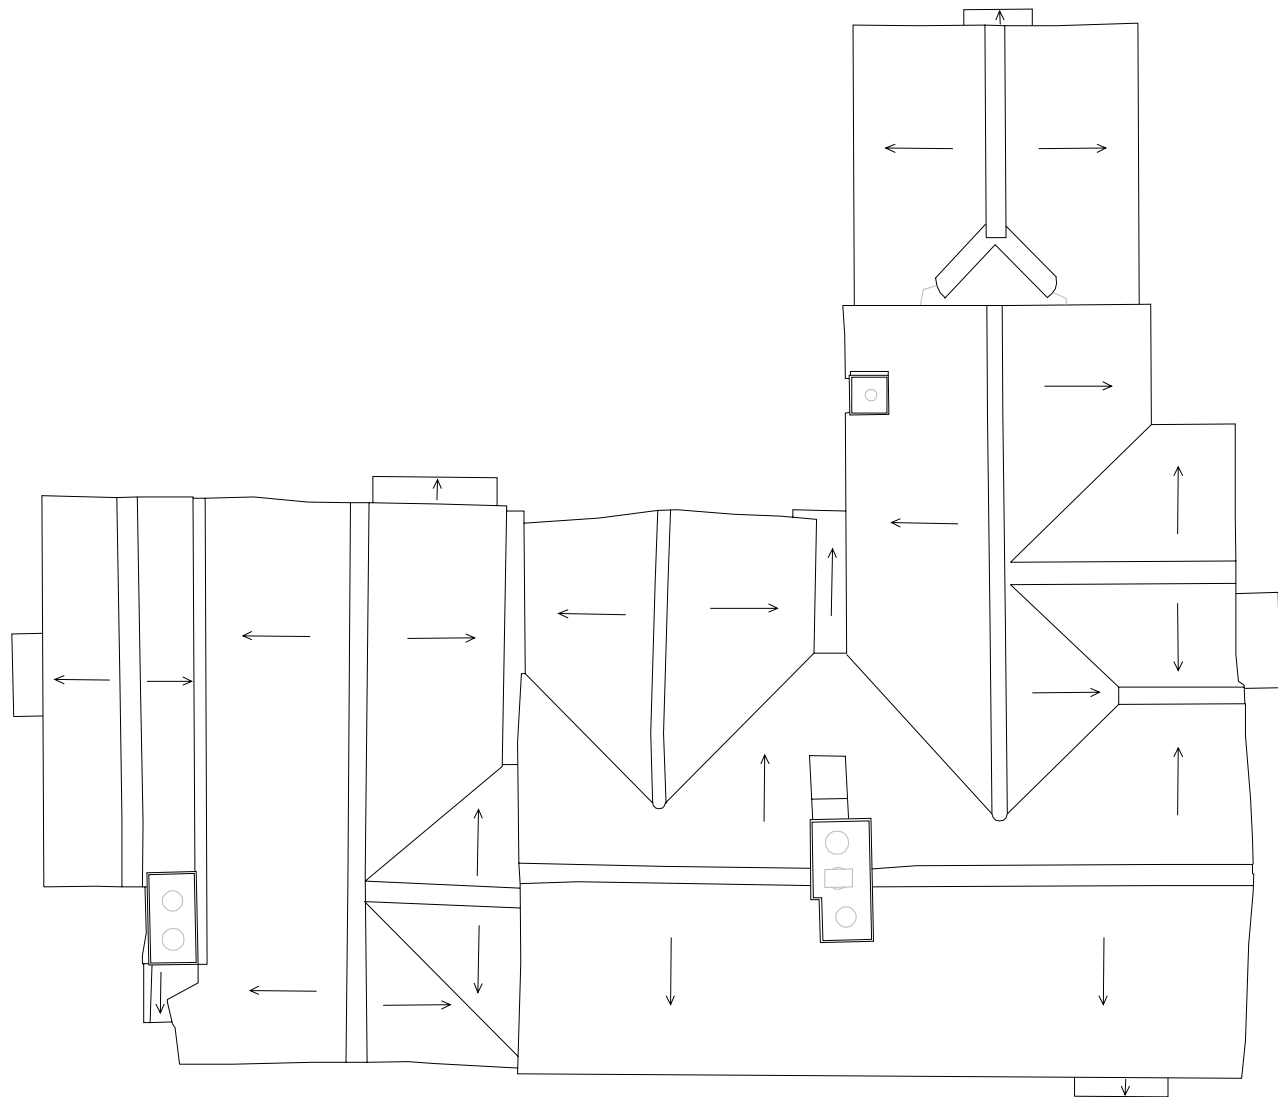

1 EXISTING GROUND FLOOR PLAN

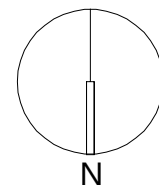

2 EXISTING ROOF PLAN

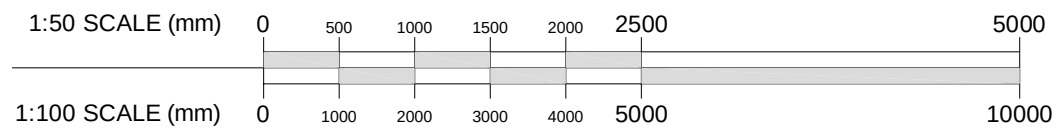



- Notes:
1. Contractor to check all dimensions and report omissions and errors to the Architect.
 2. Claire Truman of Heritage Revival accepts no liability for use of this drawing by parties other than those for which it was prepared.
 3. When issued in dwg format as an uncontrolled version of this drawing it is to enable the recipient to prepare their own documents/drawings/models for which they are solely responsible. This drawing is based upon project information current at the time of issue. Claire Truman of Heritage Revival accepts no liability for any alterations after it is issued by Heritage Revival.
 4. This drawing does not contain shared coordinates and is not issued for coordination purposes.

KEY

Existing fabric

00 Planning Issue 02.04.26

REV	DESCRIPTION	DATE
 HERITAGE REVIVAL		
t: +44 (0) 7704 543 872 e: info@heritagerevivaluk w: www.heritagerevivaluk		
PROJECT		
The Old Cottage, Sonning RG4 6UH		
PROJECT NUMBER		
1362		
TITLE		
Proposed Boiler House Removal		
LISTED BUILDING APPLICATION		
Existing GF & Roof GA Plans		
SCALE	DATE	DRAWN BY
1:100 @ A3	30.03.2026	CT
DRAWING NO.	REV	
1362-HR-A-TP-XX-0102	00	

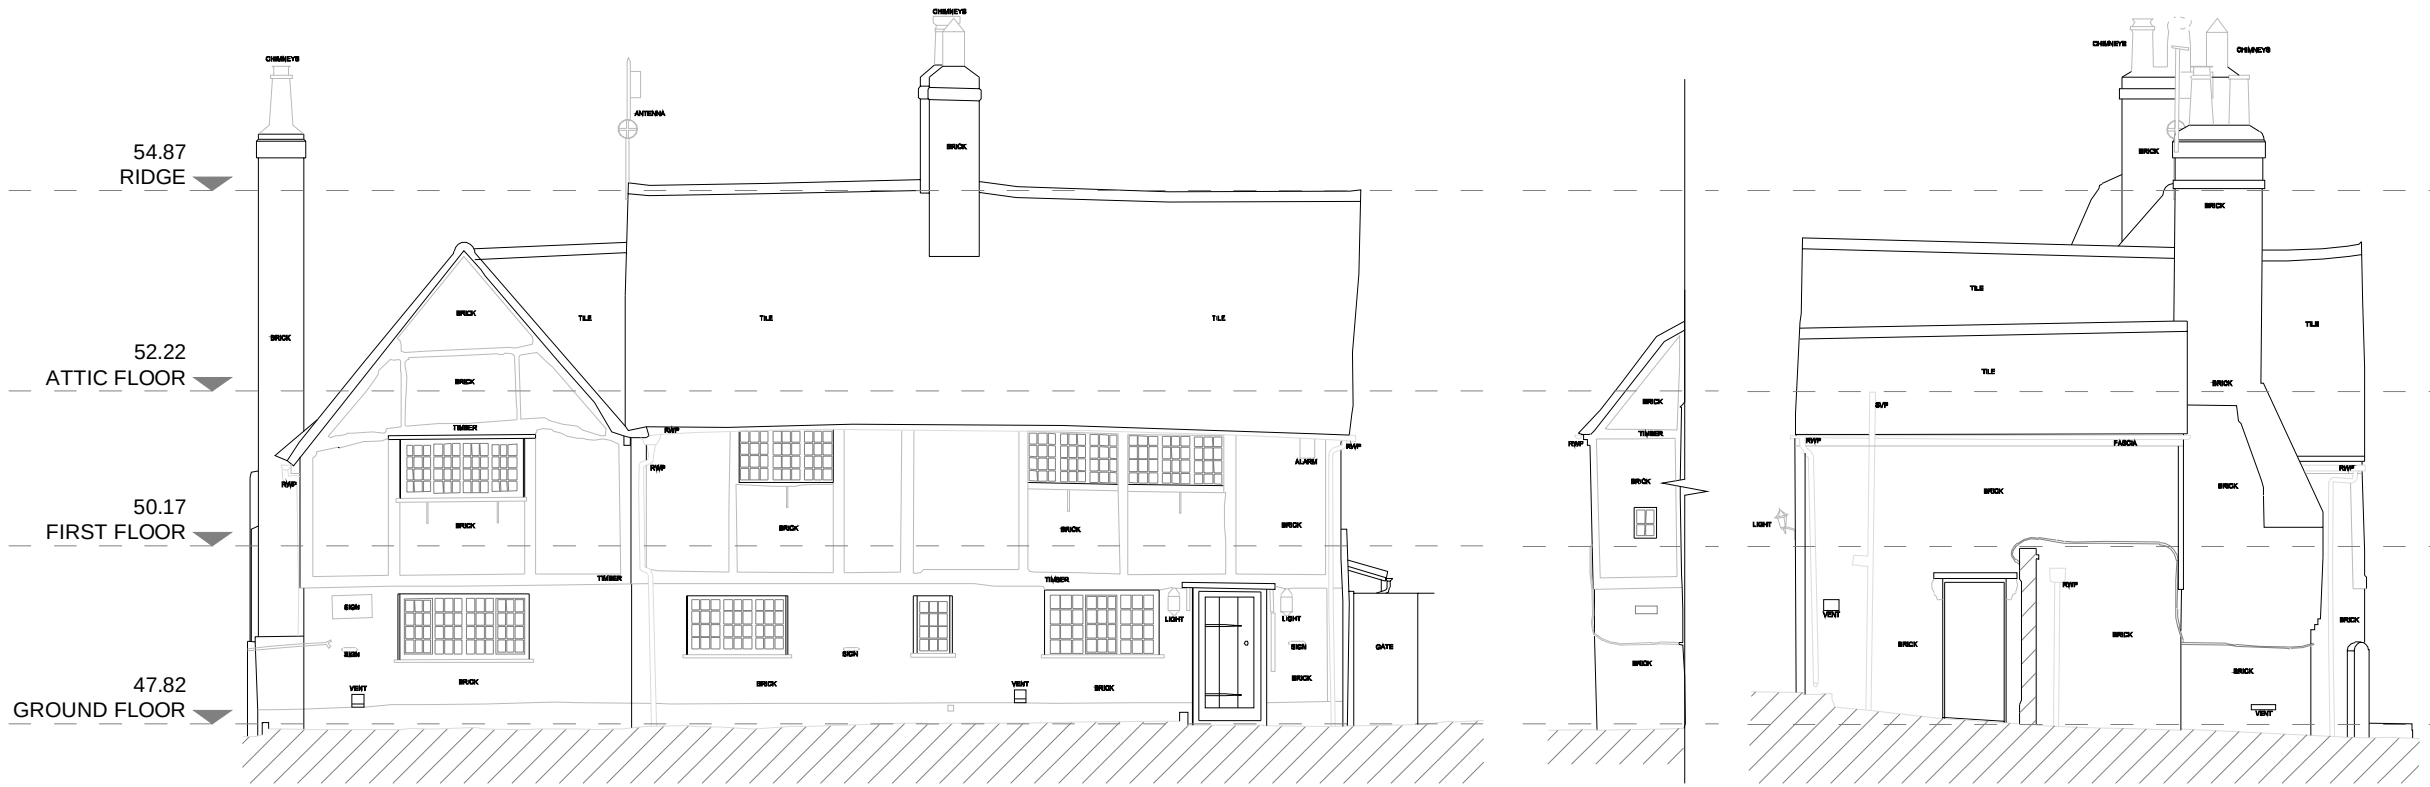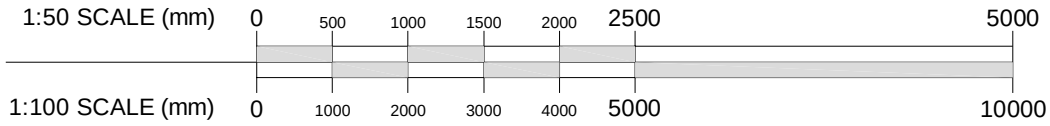

1 EXISTING NORTH ELEVATION (ELEVATION 1)

2 EXISTING ELEVATION 2

3 EXISTING ELEVATION 3




4 EXISTING SOUTH ELEVATION (ELEVATION 4)

5 EXISTING ELEVATION 5



- Notes:
1. Contractor to check all dimensions and report omissions and errors to the Architect.
 2. Claire Truman of Heritage Revival accepts no liability for use of this drawing by parties other than those for which it was prepared.
 3. When issued in dwg format as an uncontrolled version of this drawing it is to enable the recipient to prepare their own documents/drawings/models for which they are solely responsible. This drawing is based upon project information current at the time of issue. Claire Truman of Heritage Revival accepts no liability for any alterations after it is issued by Heritage Revival.
 4. This drawing does not contain shared coordinates and is not issued for coordination purposes.

00 Planning Issue 02.04.26

REV	DESCRIPTION	DATE
HR HERITAGE REVIVAL t: +44 (0) 7704 543 872 e: info@heritagerevivaluk w: www.heritagerevivaluk		
PROJECT		
The Old Cottage, Sonning RG4 6UH		
PROJECT NUMBER		
1362		
TITLE		
Proposed Boiler House Removal		
LISTED BUILDING APPLICATION		
Existing Elevations No.s 1-5		
SCALE	DATE	DRAWN BY
1:100 @ A3	30.03.2026	CT
DRAWING NO.		REV
1362-HR-A-TP-XX-0103		00

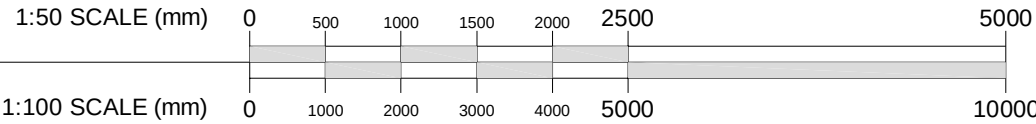

- Notes:
1. Contractor to check all dimensions and report omissions and errors to the Architect.
 2. Claire Truman of Heritage Revival accepts no liability for use of this drawing by parties other than those for which it was prepared.
 3. When issued in dwg format as an uncontrolled version of this drawing it is to enable the recipient to prepare their own documents/drawings/models for which they are solely responsible. This drawing is based upon project information current at the time of issue. Claire Truman of Heritage Revival accepts no liability for any alterations after it is issued by Heritage Revival.
 4. This drawing does not contain shared coordinates and is not issued for coordination purposes.

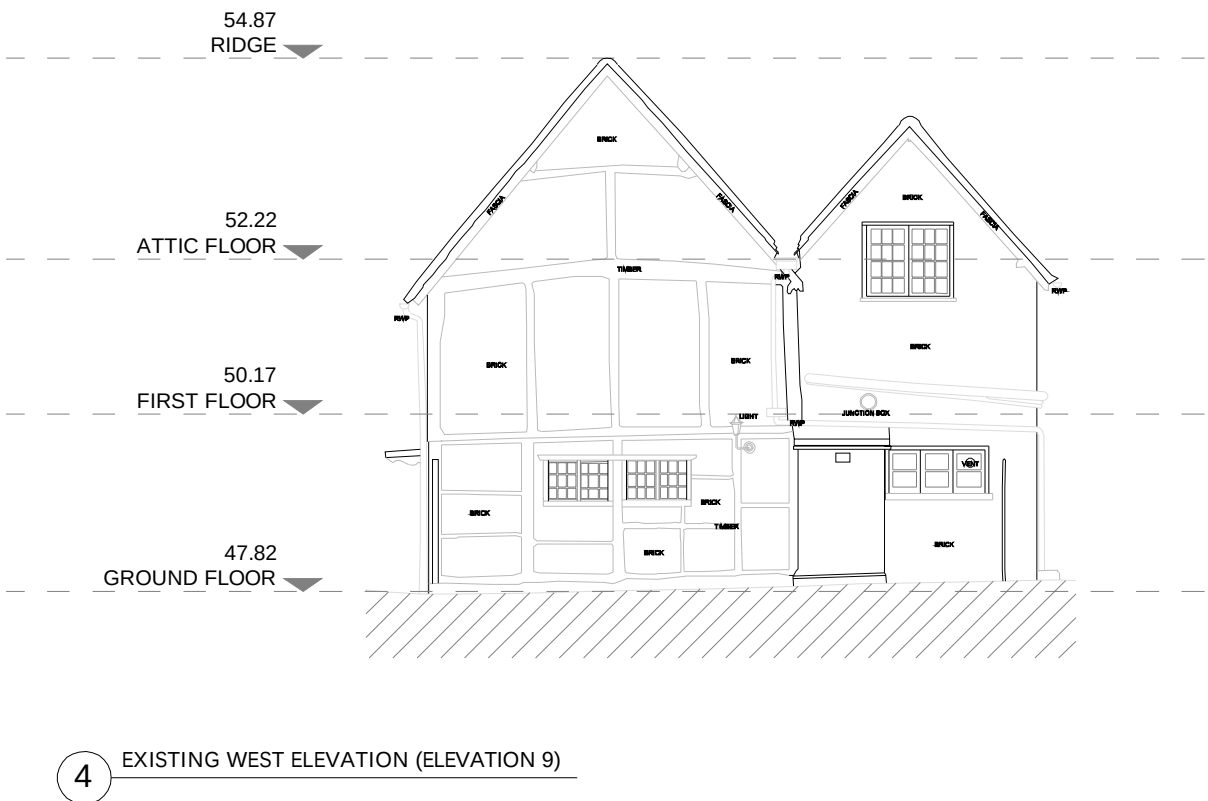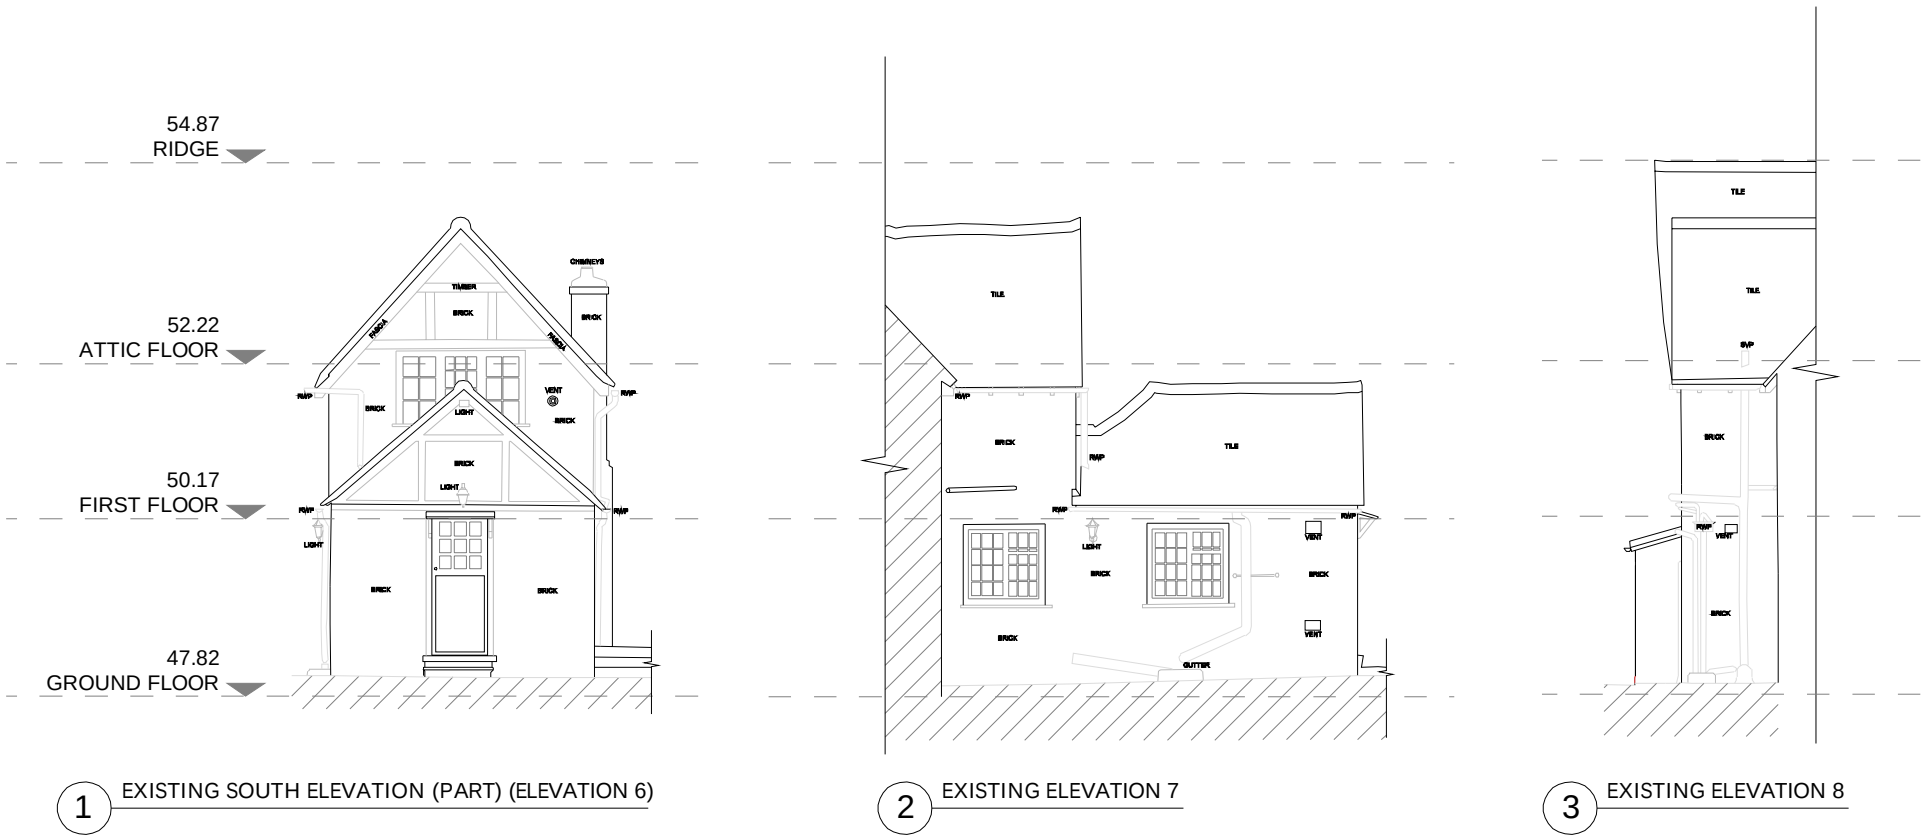

00 Planning Issue 02.04.26

REV	DESCRIPTION	DATE
-----	-------------	------



t: +44 (0) 7704 543 872 | e: info@heritagerevivaluk | w: www.heritagerevivaluk

PROJECT
The Old Cottage, Sonning RG4 6UH
PROJECT NUMBER
1362
TITLE
Proposed Boiler House Removal
LISTED BUILDING APPLICATION
Existing Elevations No.s 6-9

SCALE	DATE	DRAWN BY
1:100 @ A3	30.03.2026	CT
DRAWING NO.	REV	
1362-HR-A-TP-XX-0104	00	