

- KEY
-  Existing fabric
-  Proposed fabric



REV	DESCRIPTION	DATE
-----	-------------	------



t: +44 (0) 7704 543 872 | e: info@heritagerevival.uk | w: www.heritagerevival.uk

PROJECT
The Old Cottage, Sonning RG4 6UH
PROJECT NUMBER
1362
TITLE
Proposed Boiler House Removal
LISTED BUILDING APPLICATION
Proposed GF & Roof GA Plans

SCALE	DATE	DRAWN BY
1:100 @ A3	30.03.2026	CT
DRAWING NO.		REV
1362-HR-A-TP-XX-0212		00

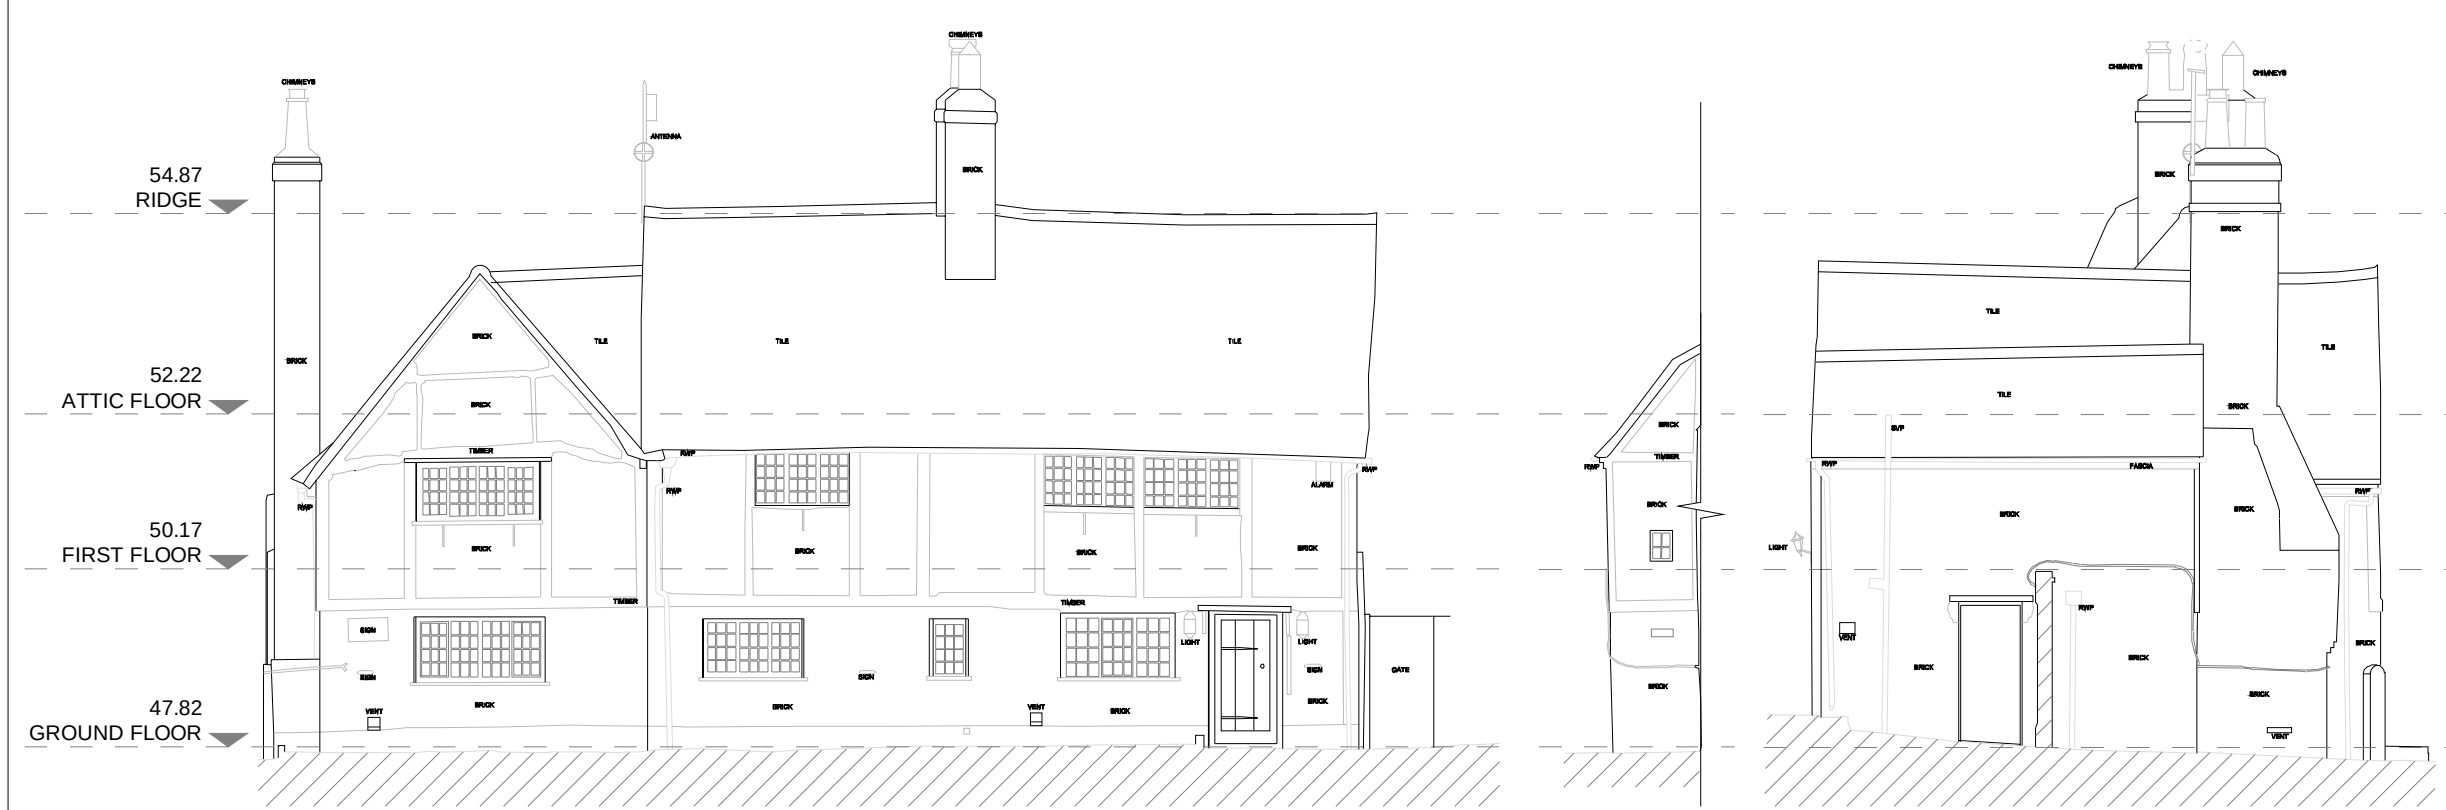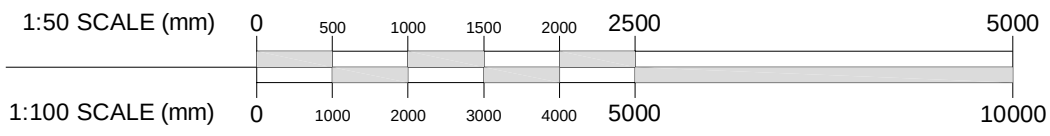

1 PROPOSED NORTH ELEVATION (ELEVATION 1)

2 PROPOSED ELEVATION 2
3 PROPOSED ELEVATION 3 (No change)



4 PROPOSED SOUTH ELEVATION (ELEVATION 4)
(No change)

5 PROPOSED ELEVATION 5
(No change)

- Notes:
1. Contractor to check all dimensions and report omissions and errors to the Architect.
 2. Claire Truman of Heritage Revival accepts no liability for use of this drawing by parties other than those for which it was prepared.
 3. When issued in dwg format as an uncontrolled version of this drawing it is to enable the recipient to prepare their own documents/drawings/models for which they are solely responsible. This drawing is based upon project information current at the time of issue. Claire Truman of Heritage Revival accepts no liability for any alterations after it is issued by Heritage Revival.
 4. This drawing does not contain shared coordinates and is not issued for coordination purposes.

00 Planning Issue 02.04.26


REV	DESCRIPTION	DATE
-----	-------------	------



t: +44 (0) 7704 543 872 | e: info@heritagerevivaluk | w: www.heritagerevivaluk

PROJECT
The Old Cottage, Sonning RG4 6UH
PROJECT NUMBER
1362
TITLE
Proposed Boiler House Removal
LISTED BUILDING APPLICATION
Proposed Elevations No.s 1-5


SCALE	DATE	DRAWN BY
1:100 @ A3	30.03.2026	CT
DRAWING NO.	REV	
1362-HR-A-TP-XX-0213	00	

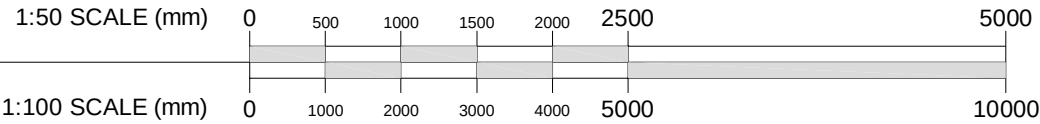

- Notes:
1. Contractor to check all dimensions and report omissions and errors to the Architect.
 2. Claire Truman of Heritage Revival accepts no liability for use of this drawing by parties other than those for which it was prepared.
 3. When issued in dwg format as an uncontrolled version of this drawing it is to enable the recipient to prepare their own documents/drawings/models for which they are solely responsible. This drawing is based upon project information current at the time of issue. Claire Truman of Heritage Revival accepts no liability for any alterations after it is issued by Heritage Revival.
 4. This drawing does not contain shared coordinates and is not issued for coordination purposes.

KEY


 Proposed brick infill with limewash

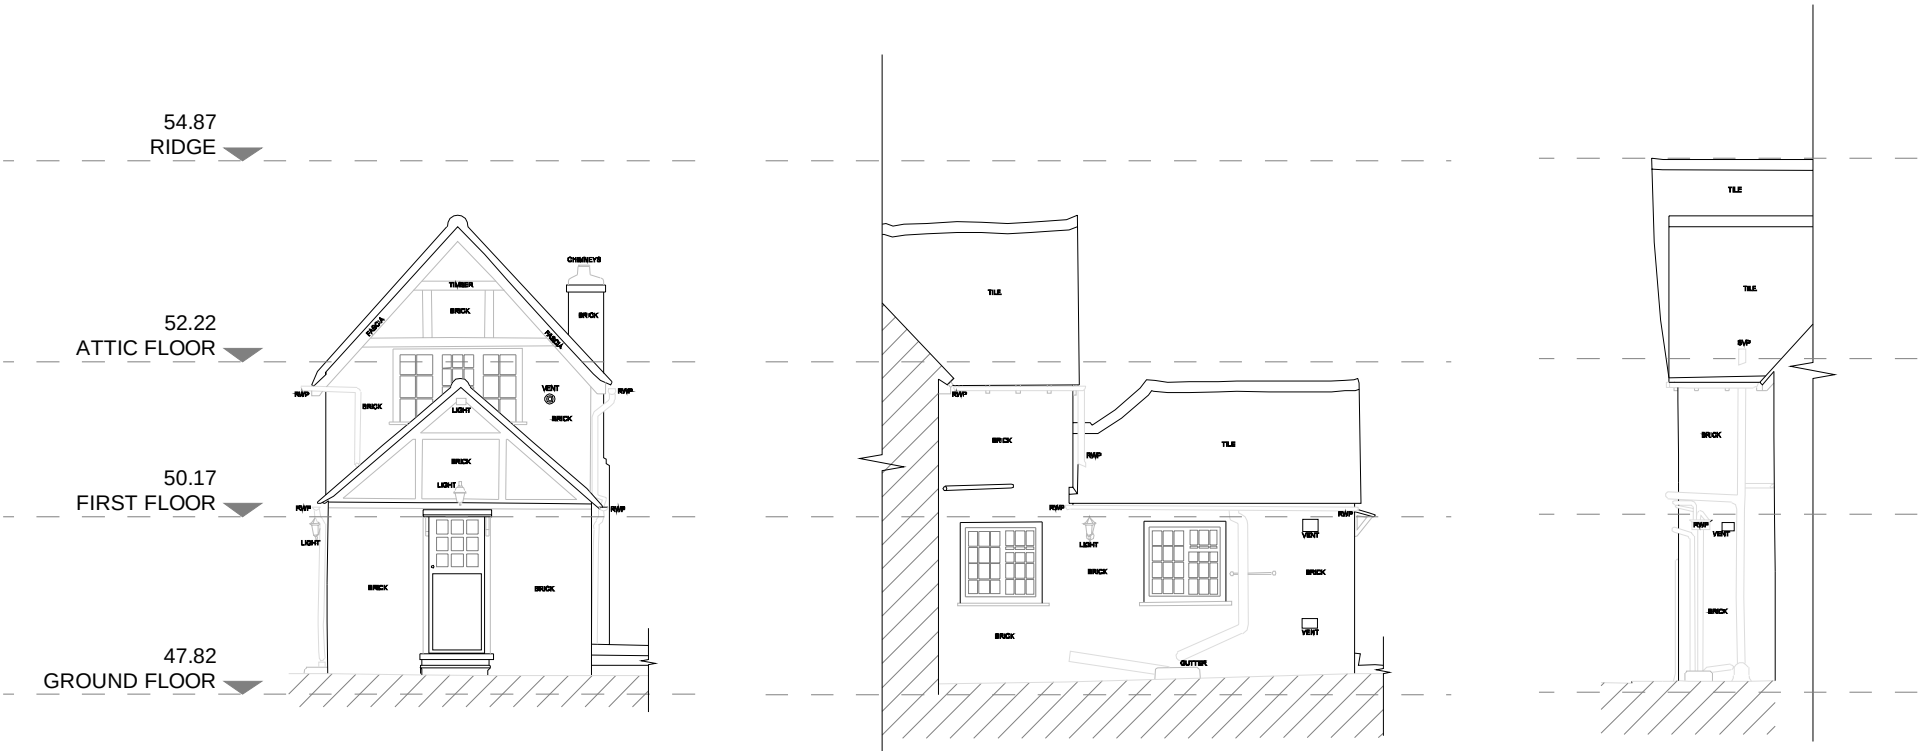

1 PROPOSED SOUTH ELEVATION (PART) (ELEVATION 6)
(No change)

2 PROPOSED ELEVATION 7
(No change)

3 PROPOSED ELEVATION 8

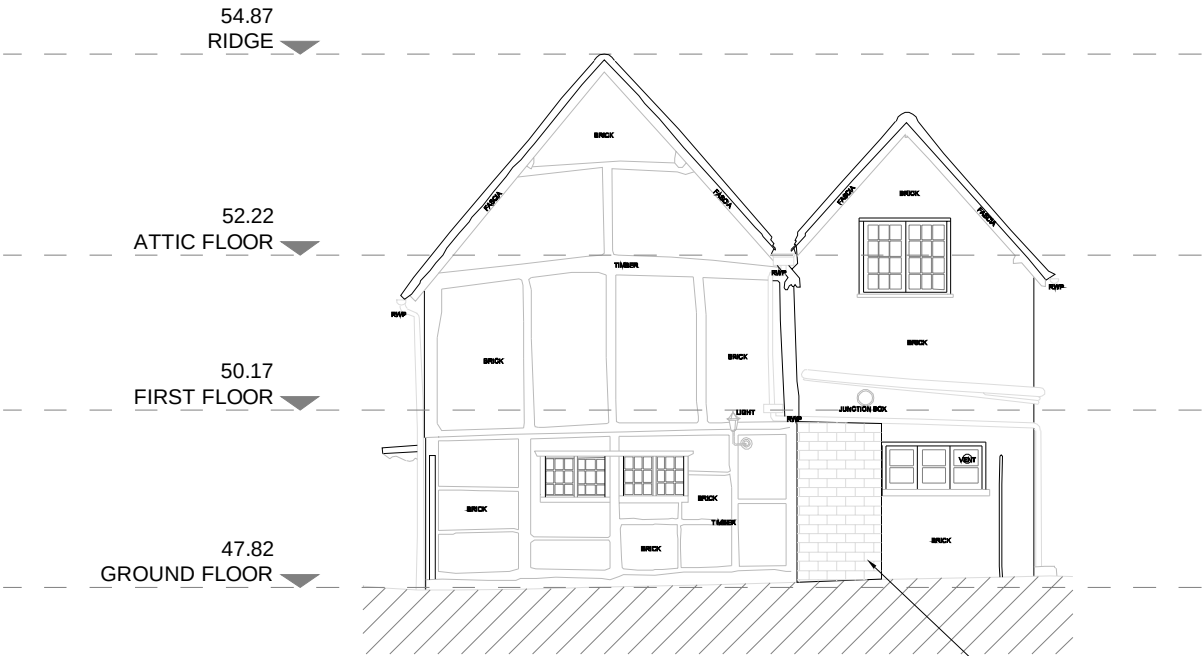

4 PROPOSED WEST ELEVATION (ELEVATION 9)

00 Planning Issue 02.04.26

REV	DESCRIPTION	DATE
-----	-------------	------



t: +44 (0) 7704 543 872 | e: info@heritagerevivaluk | w: www.heritagerevivaluk

PROJECT
The Old Cottage, Sonning RG4 6UH
PROJECT NUMBER
1362
TITLE
Proposed Boiler House Removal
LISTED BUILDING APPLICATION
Proposed Elevations No.s 6-9

SCALE	DATE	DRAWN BY
1:100 @ A3	30.03.2026	CT
DRAWING NO.	REV	
1362-HR-A-TP-XX-0214	00	