

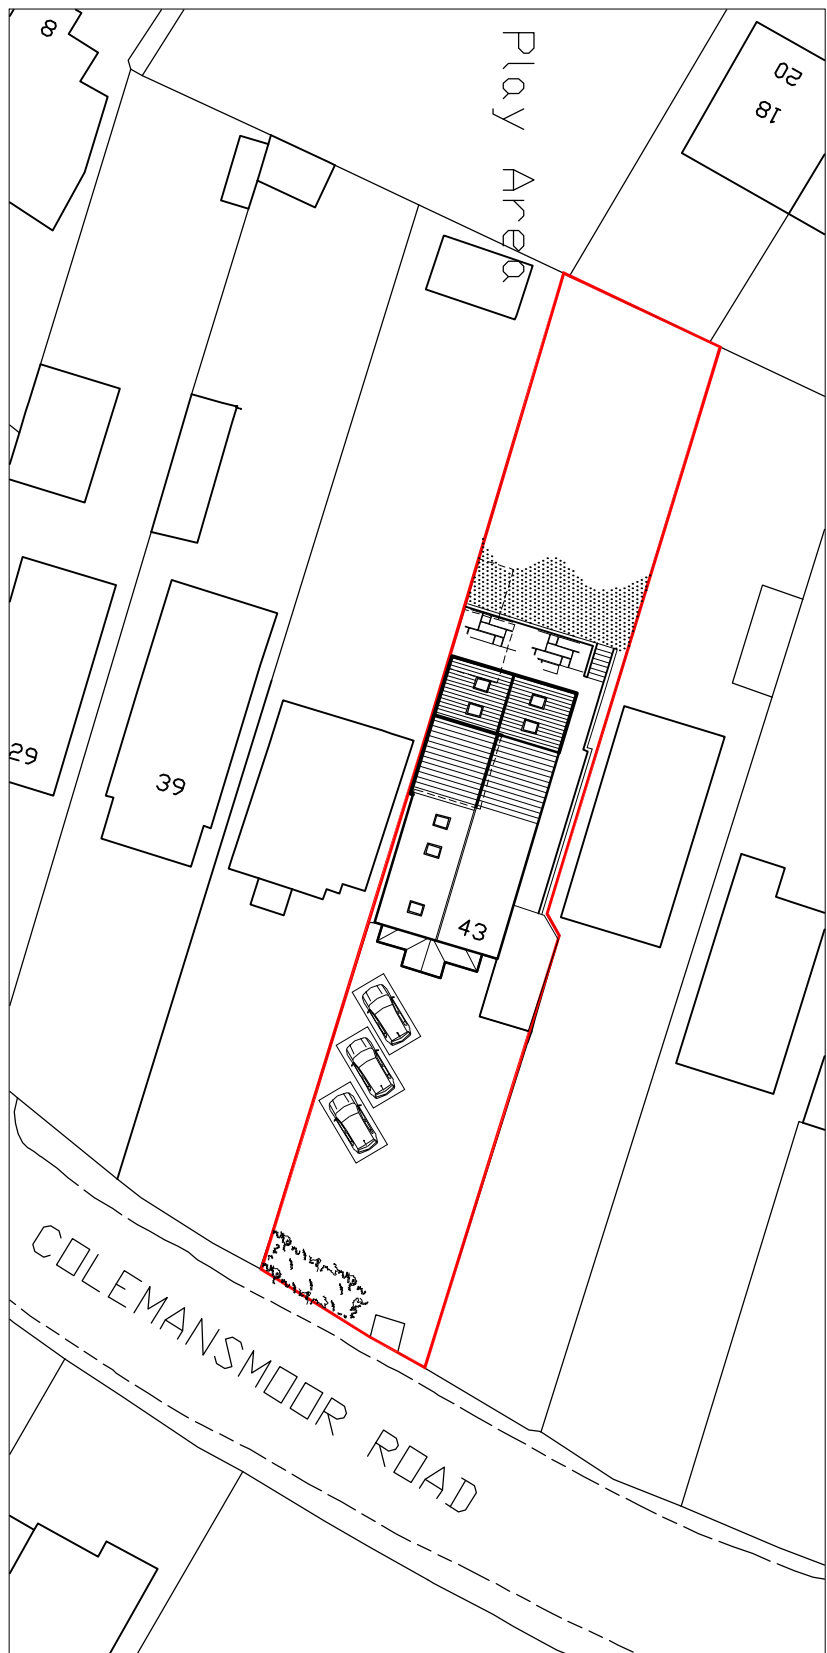
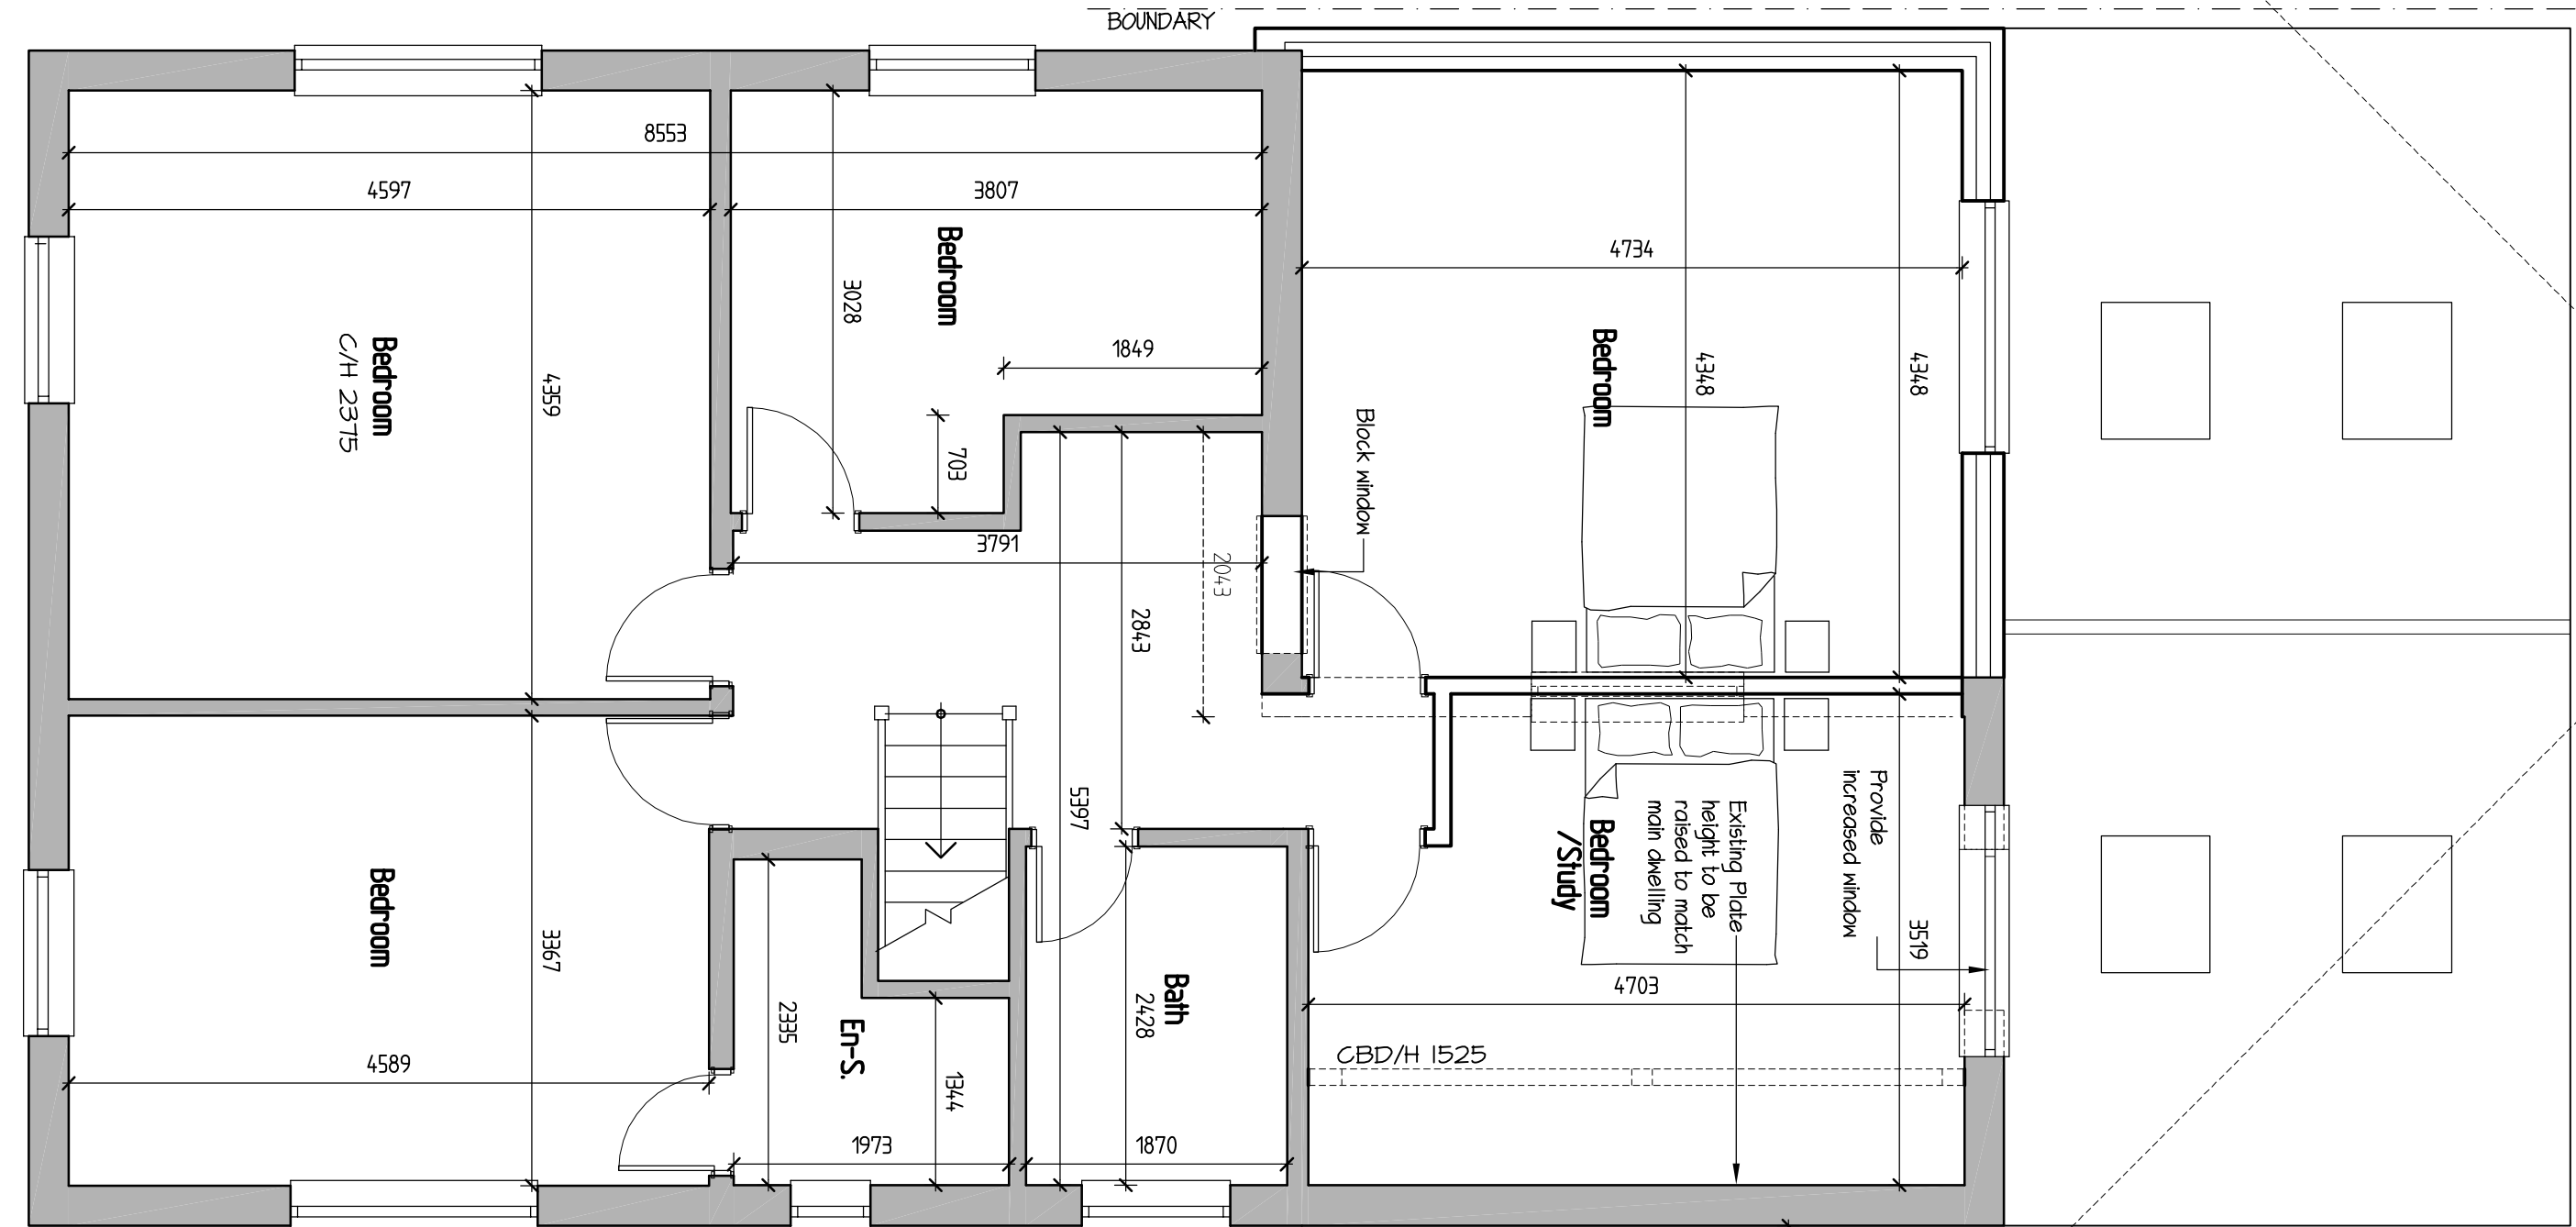
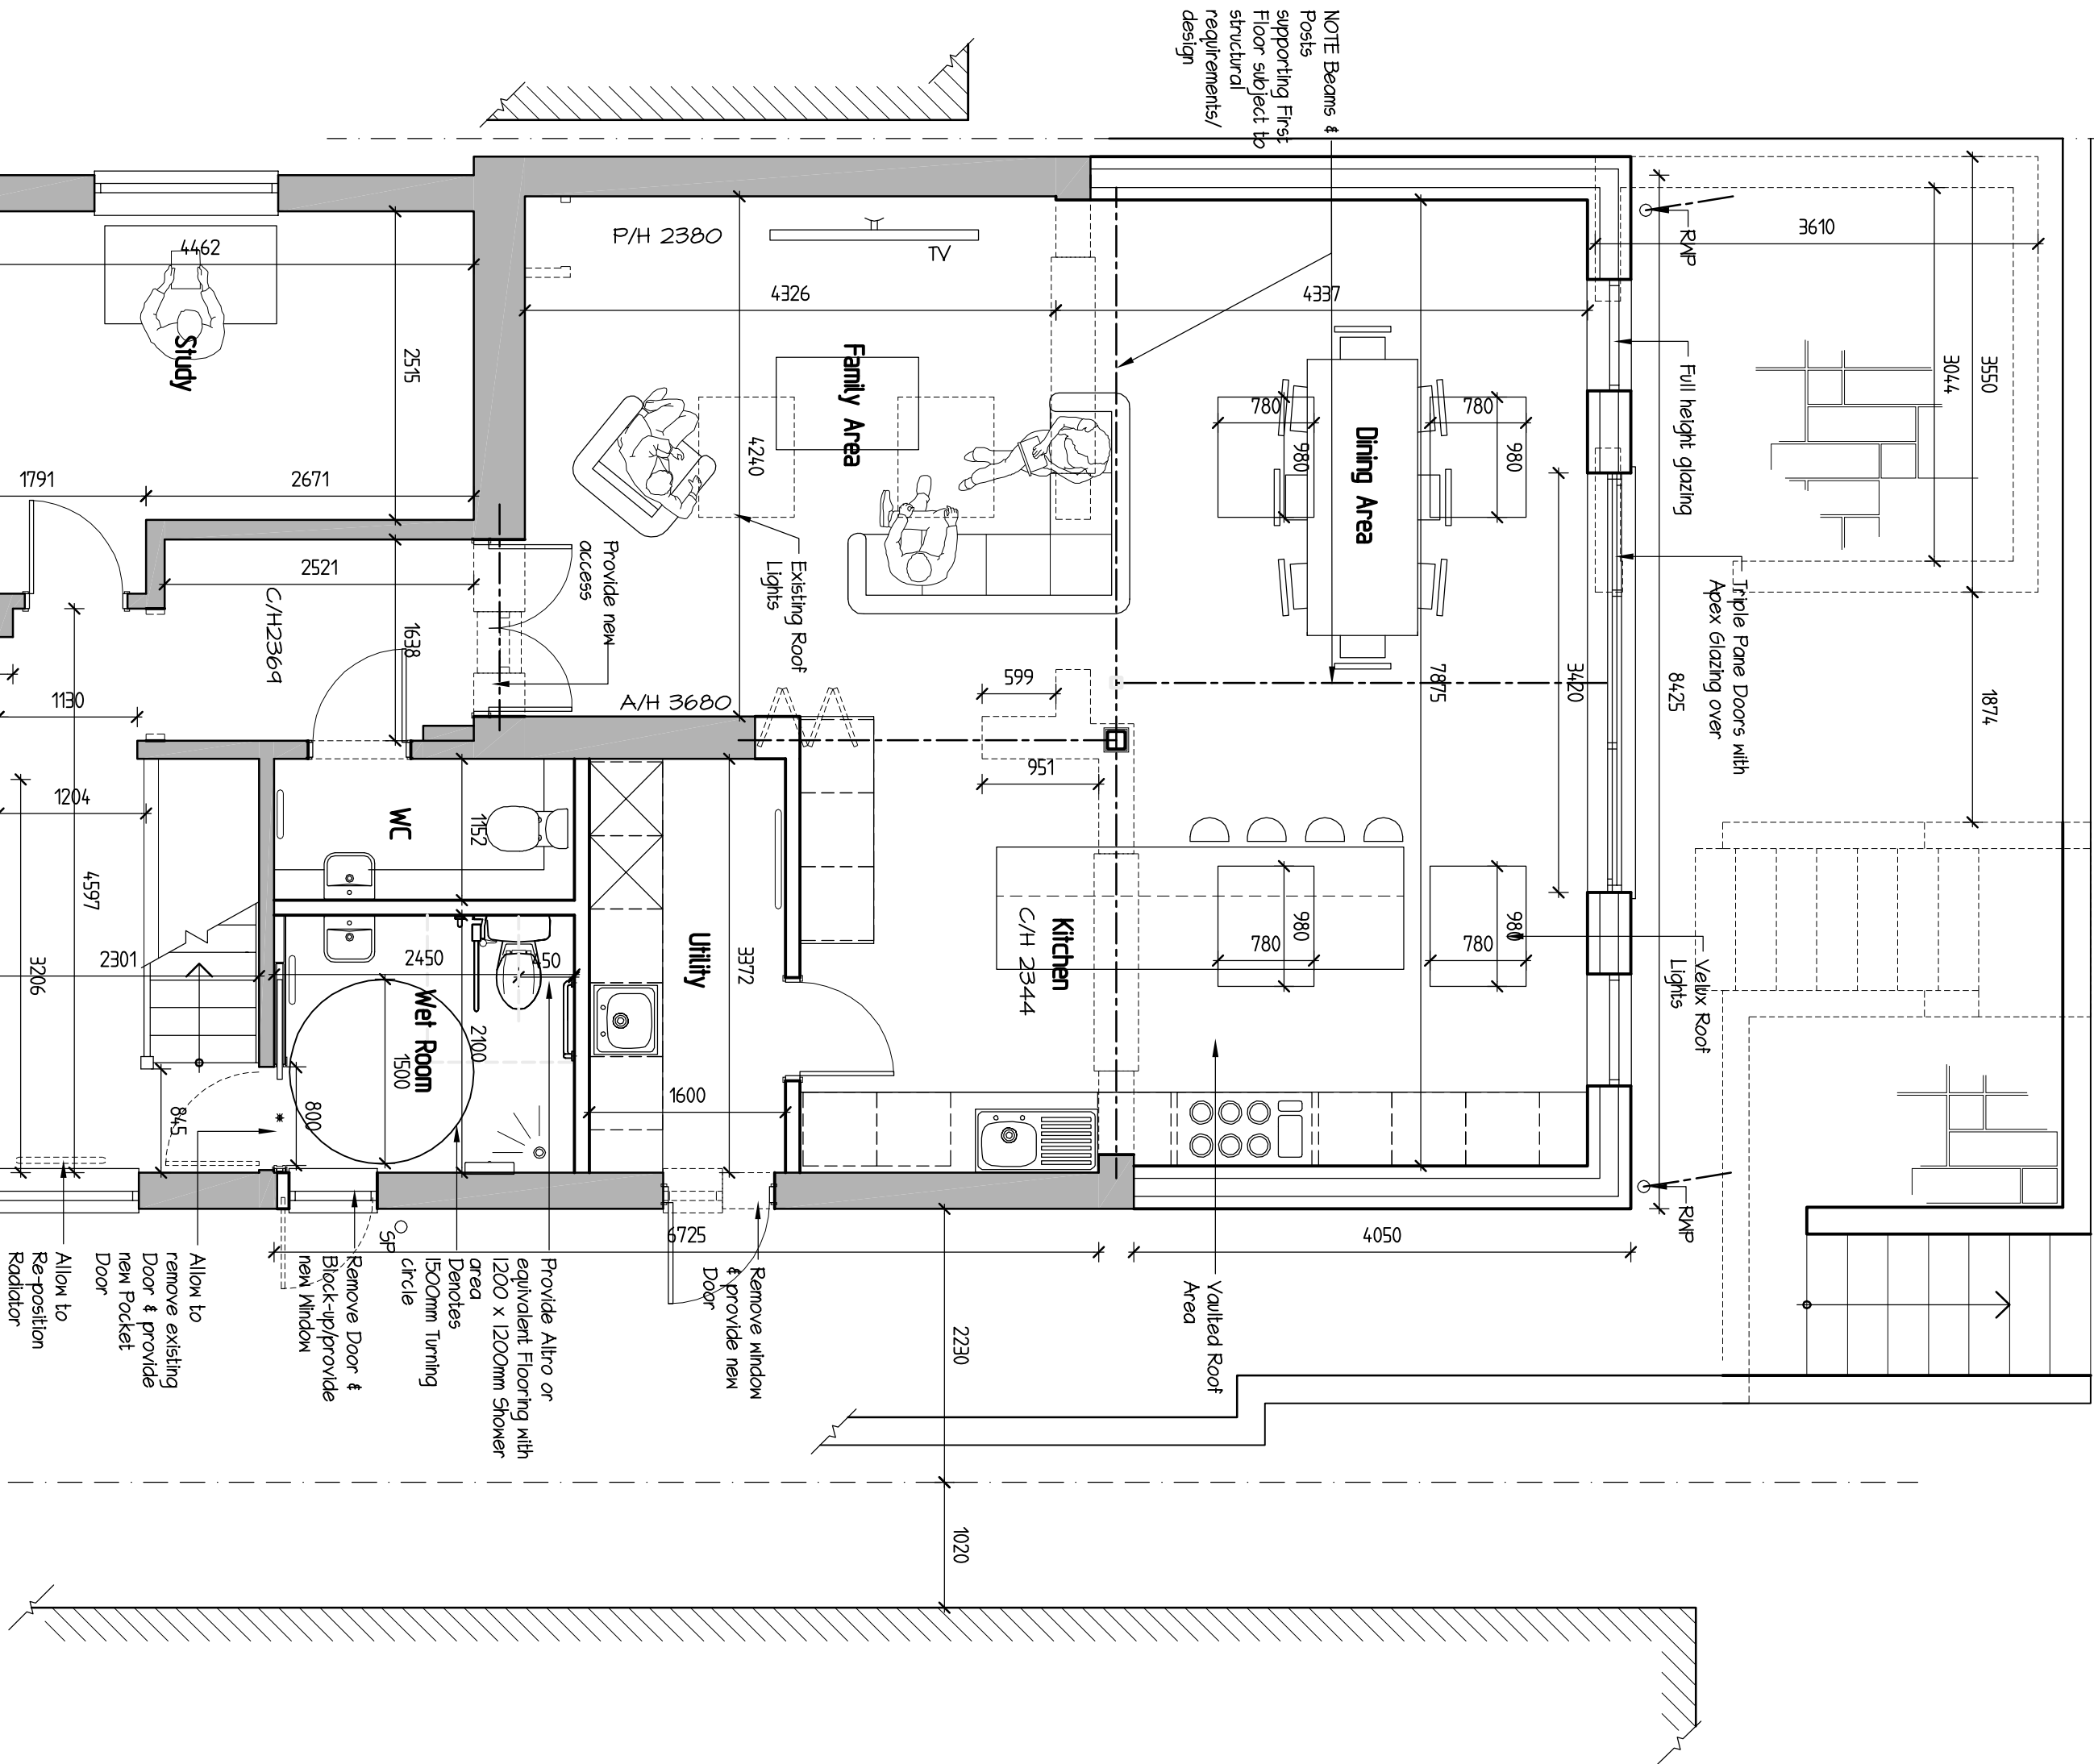



Proposed Ground Floor Plan

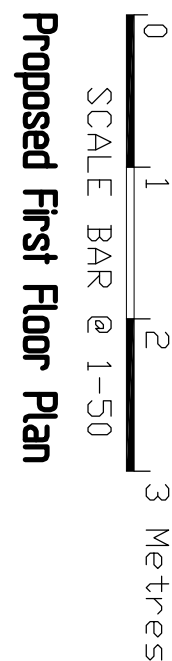


Proposed First Floor Plan

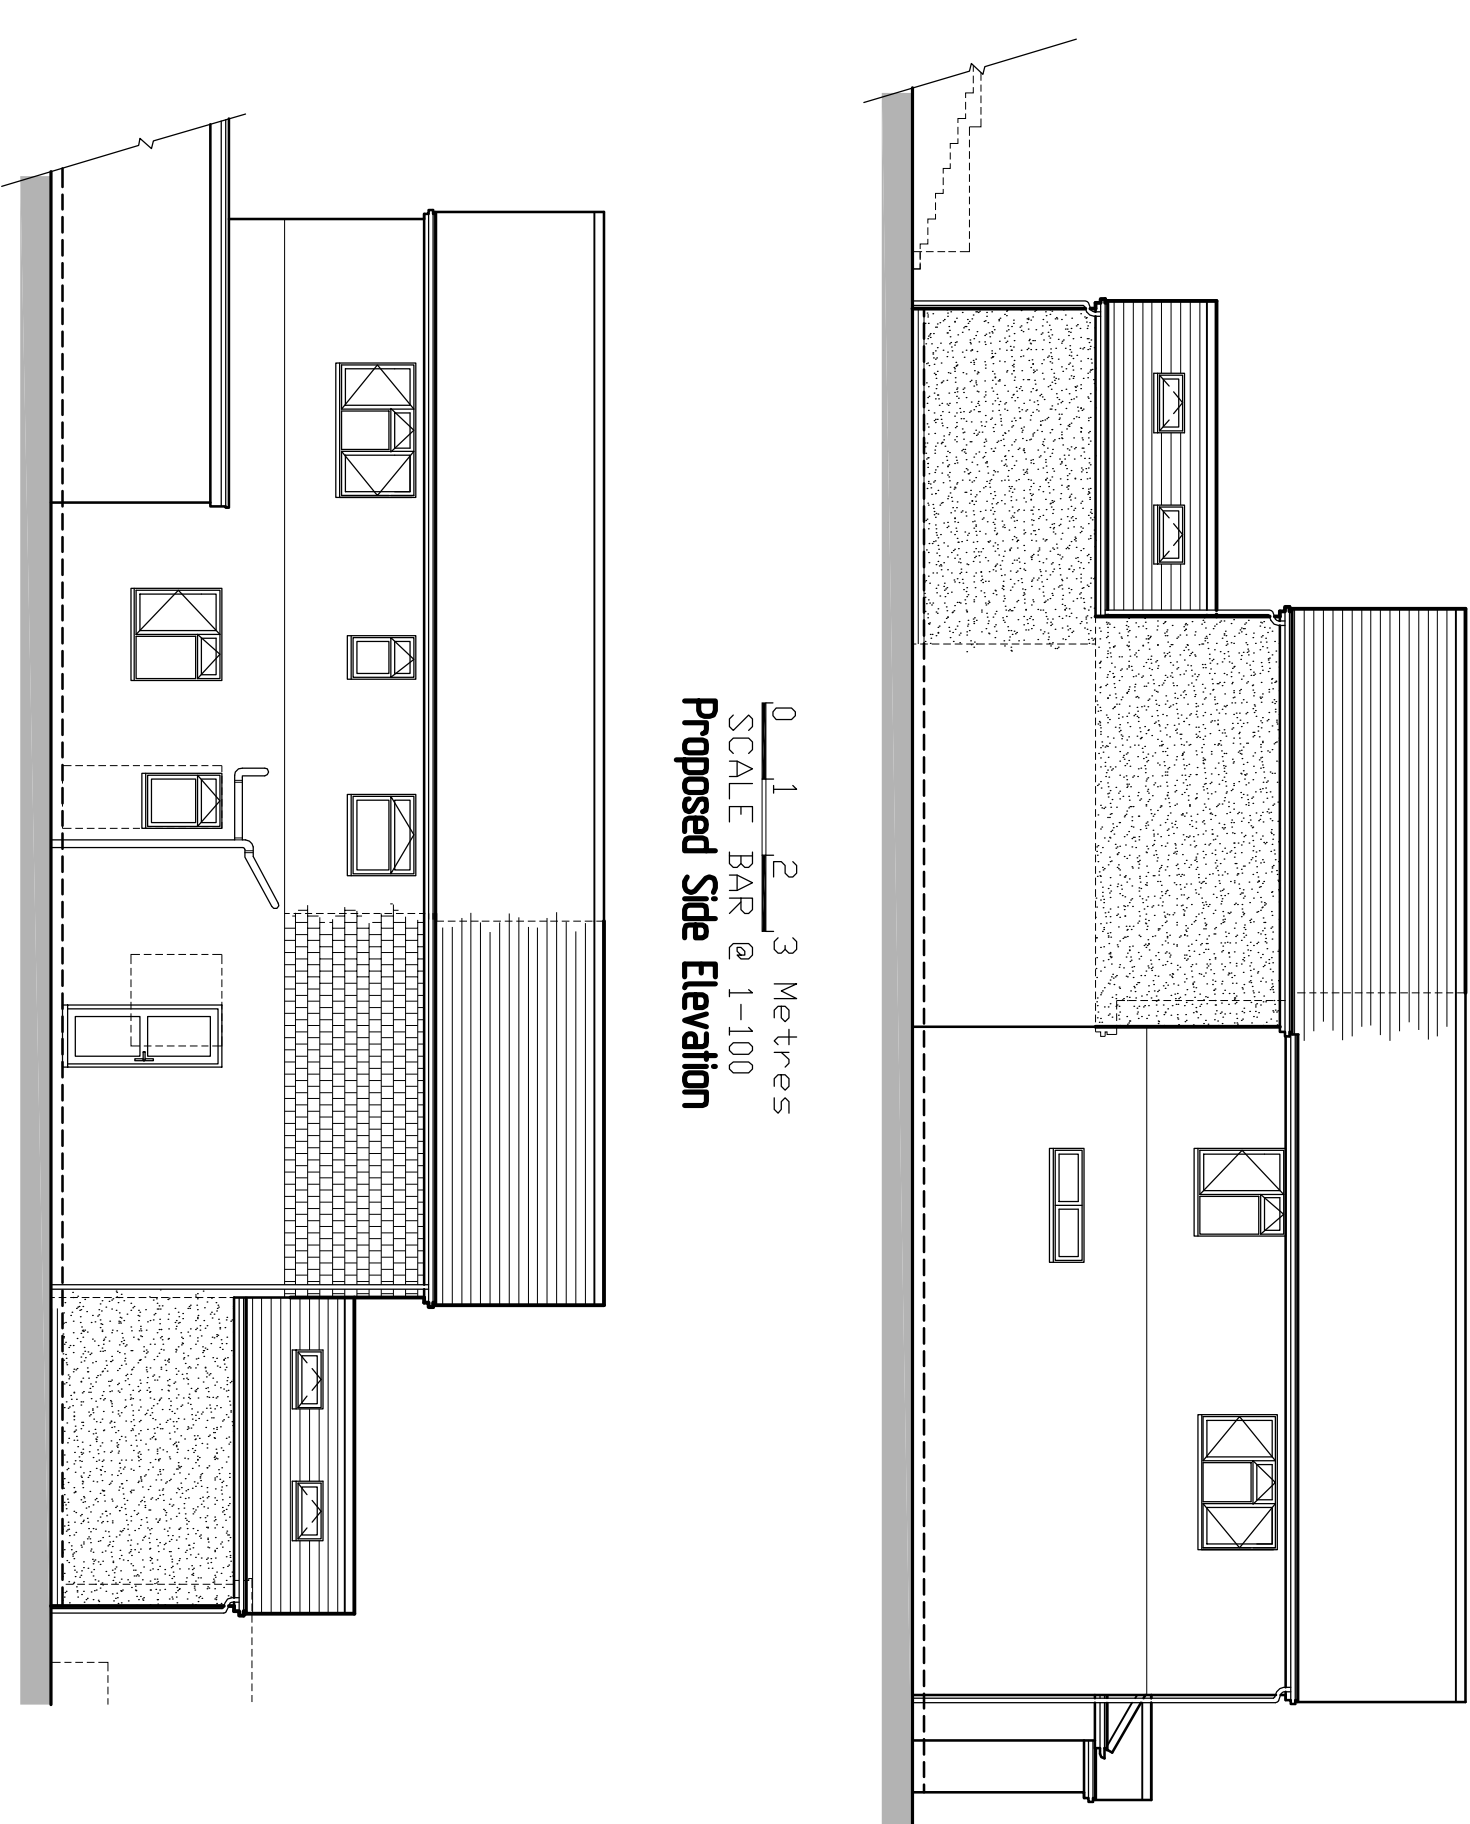

Proposed Side Elevation

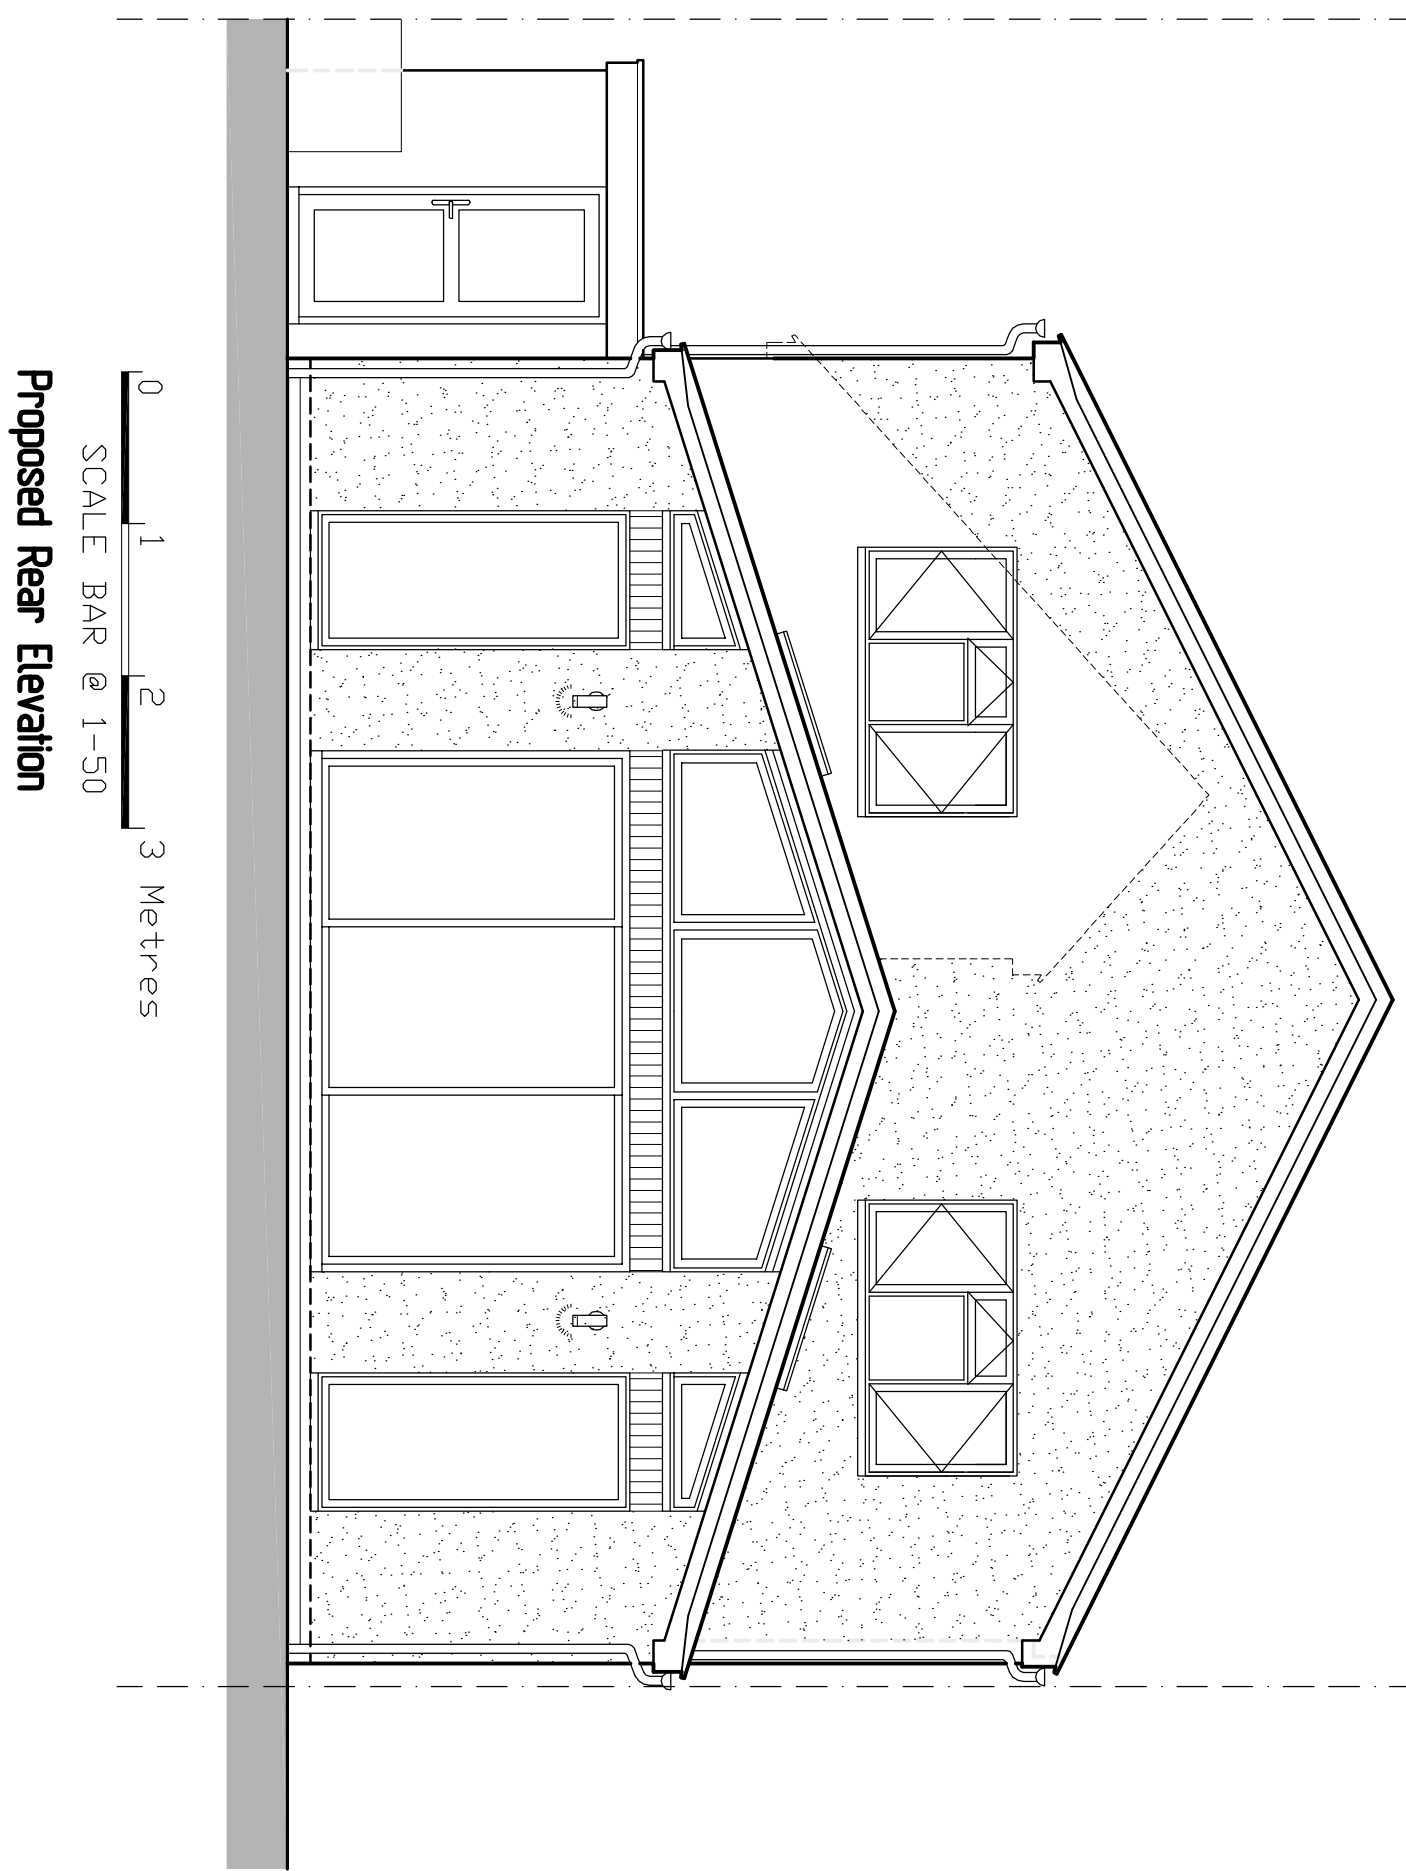

Proposed Rear Elevation

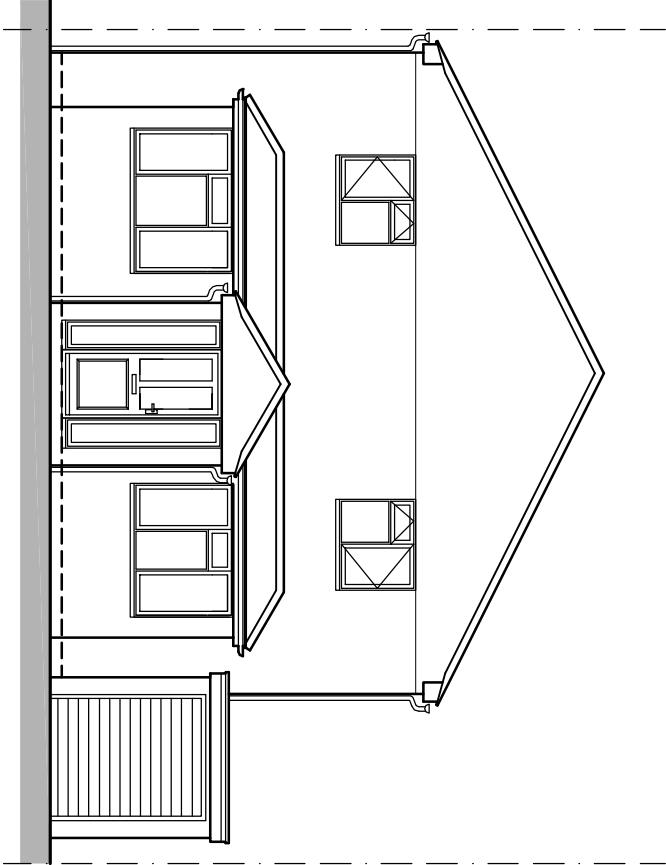

Proposed Front Elevation (Unchanged)

GREG Farrell Planning, Building Regulations & Structural Design		
43 Meadow Way, Tilbury, Reading, Tel & Fax: 0118 941 5249 Mobile: 07967 009842 greg@gregfarrell.co.uk		
24-03-2026 31-03-2026		
Revisions		
Rev.	Description	Date
A	Clients updates added	
B	Clients updates & First Floor extension added	
JOB TITLE		
43 Colemanmoor Road Woodley		
Proposed Plans & Elevations		
SCALE	DATE	DRAWING No.
1:50 1:100	March 2026	02 B