


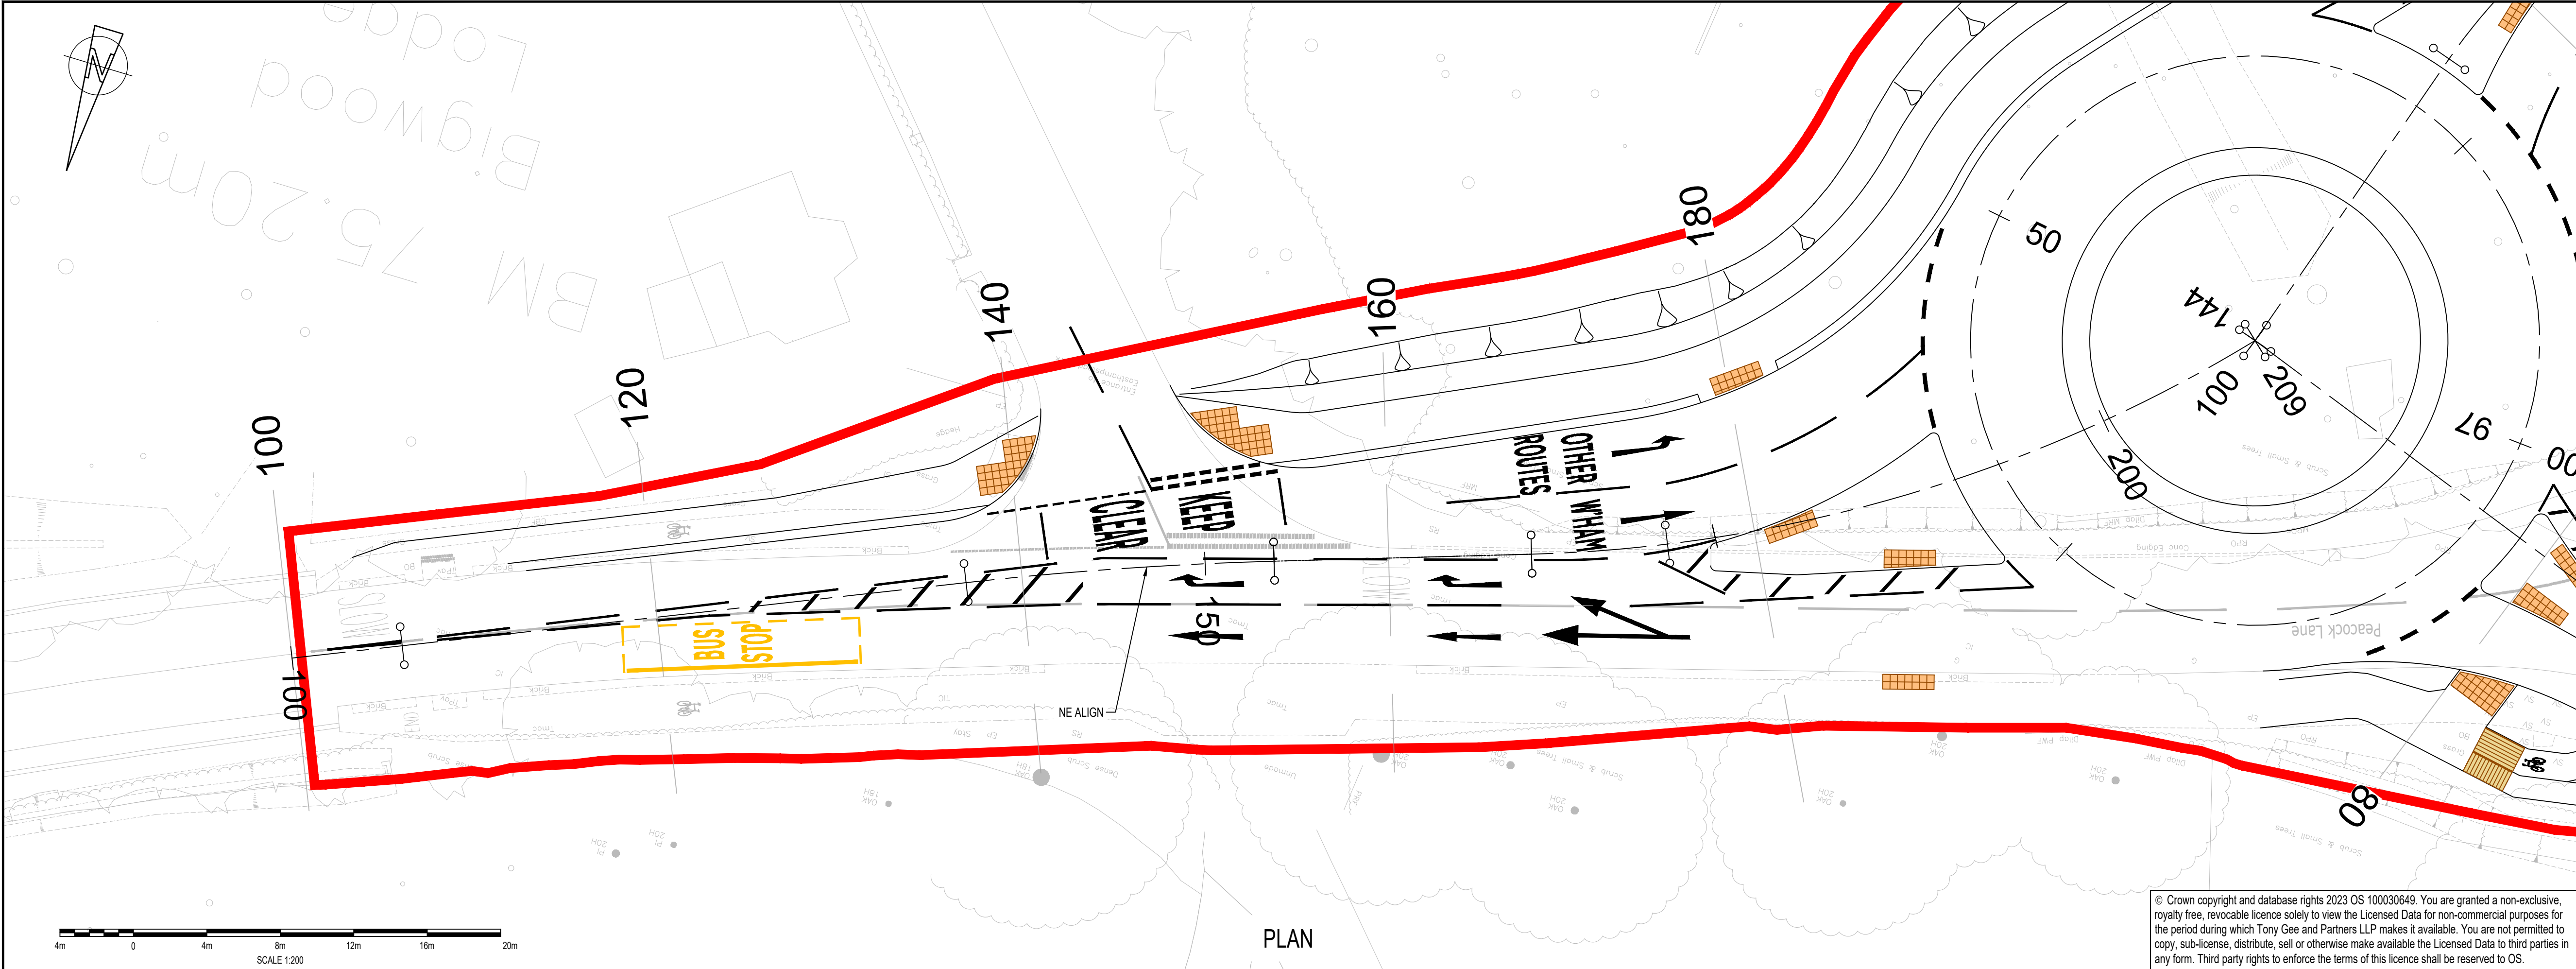

DO NOT SCALE

NOTES:
1. ALL DIMENSIONS ARE IN MILLIMETRES UNLESS NOTED OTHERWISE.
2. ALL LEVELS ARE IN METRES AOD UNLESS NOTED OTHERWISE.
3. DO NOT SCALE THIS DRAWING.
4. FOR DETAILS OF ALIGNMENT PLAN REFER TO DRAWING WMHP-TG-PL-DR-HI-0101.
5. FOR DETAILS OF CROSS SECTIONS REFER TO DRAWING WMHP-TG-PL-DR-HI-0106.

LEGEND
PROPOSED FINISHED GROUND LEVEL
EXISTING GROUND LEVEL

KEYPLAN
PEACOCK LANE ROUNDABOUT

P03	19/09/2025	HH	UPDATED FOLLOWING COMMENTS	DJF	JC
P02	13/12/2024	JB	UPDATED FOLLOWING WBC COMMENTS	DJF	JC
P01	29/11/2024	JB	FOR WBC REVIEW & COMMENT (APPROVAL)	DJF	JC
REV	DATE	BY	DESCRIPTION	CHK	APP

DRAWING STATUS:
SUITABLE FOR REVIEW & COMMENT
S3

DESIGNER:
Tony Gee
Consulting Civil, Structural and Geotechnical Engineers
www.tonygee.com
Tony Gee and Partners LLP
Hardy House
140 High Street
Esher, Surrey
KT10 9QJ
Tel: 01372 461600


CLIENT:
WOKINGHAM BOROUGH COUNCIL
Shute End, Wokingham, Berkshire RG40 1BN
Tel: (0118) 974 6000 Web: www.wokingham.gov.uk

PROJECT:
PEACOCK LANE

TITLE:
HIGHWAYS
PLAN AND PROFILE

SCALE @ A1: 1:200	CHECKED: DJF	APPROVED: JC
PROJECT NO: C118047	DESIGNED: JB	DRAWN: JB
DATE: SEPTEMBER 2025		REV: P03

WMHP-TG-PL-DR-HI-0102

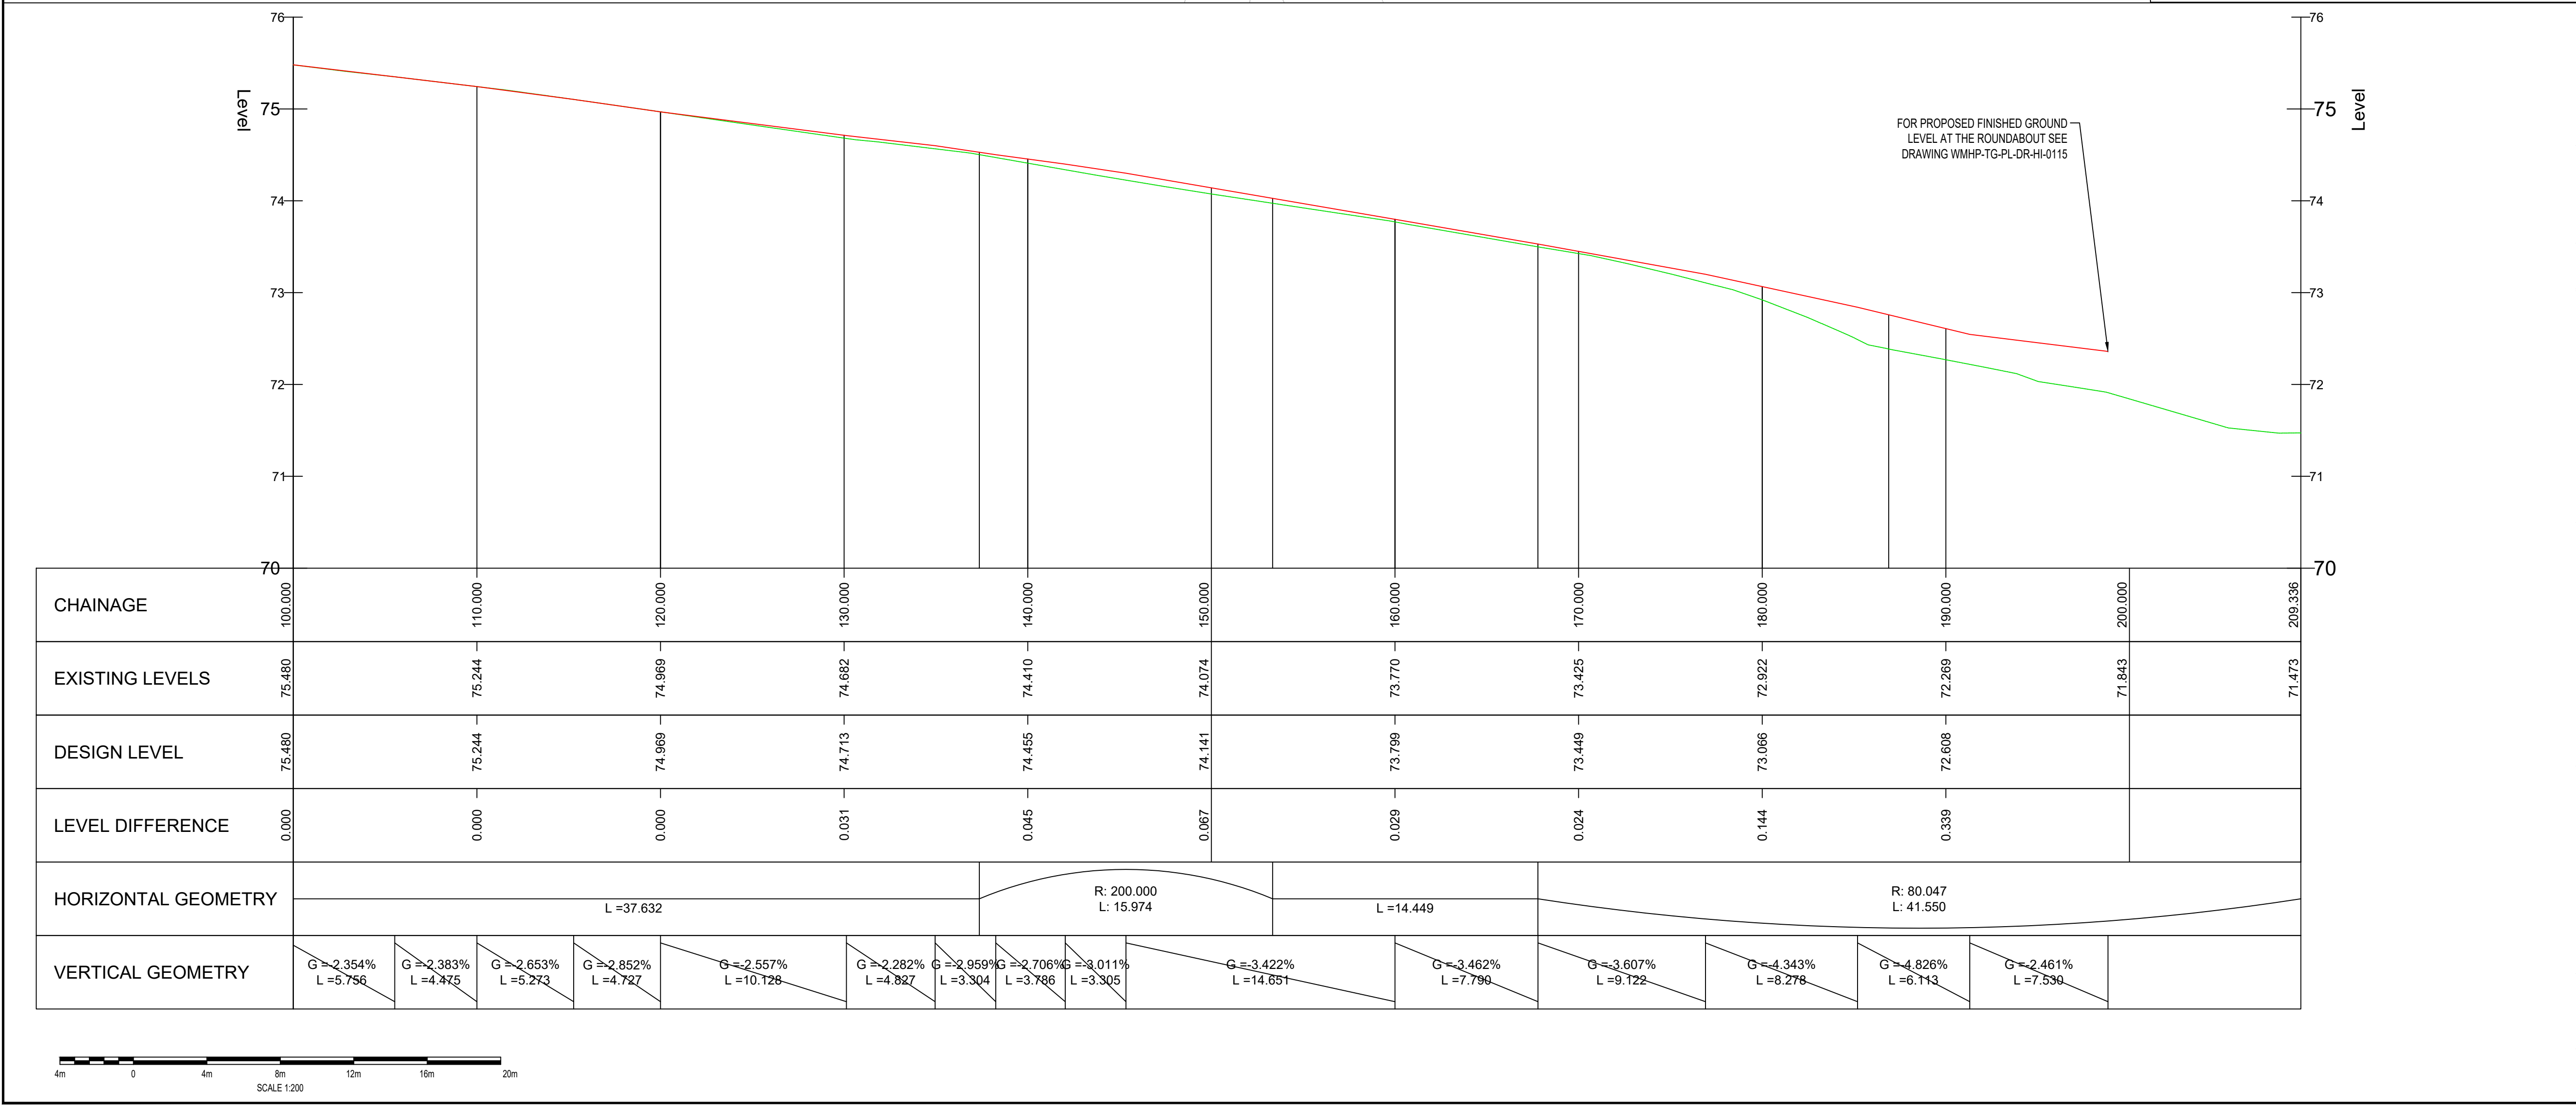

File name: \\PABLODATA\PROJECTS\2023\CI\230612_WMHP212_DRAWINGS\WMHP-TG-PL-DR-HI-0102.DWG, printed on 19 September 2025 11:53:20, by Harvey Heister