


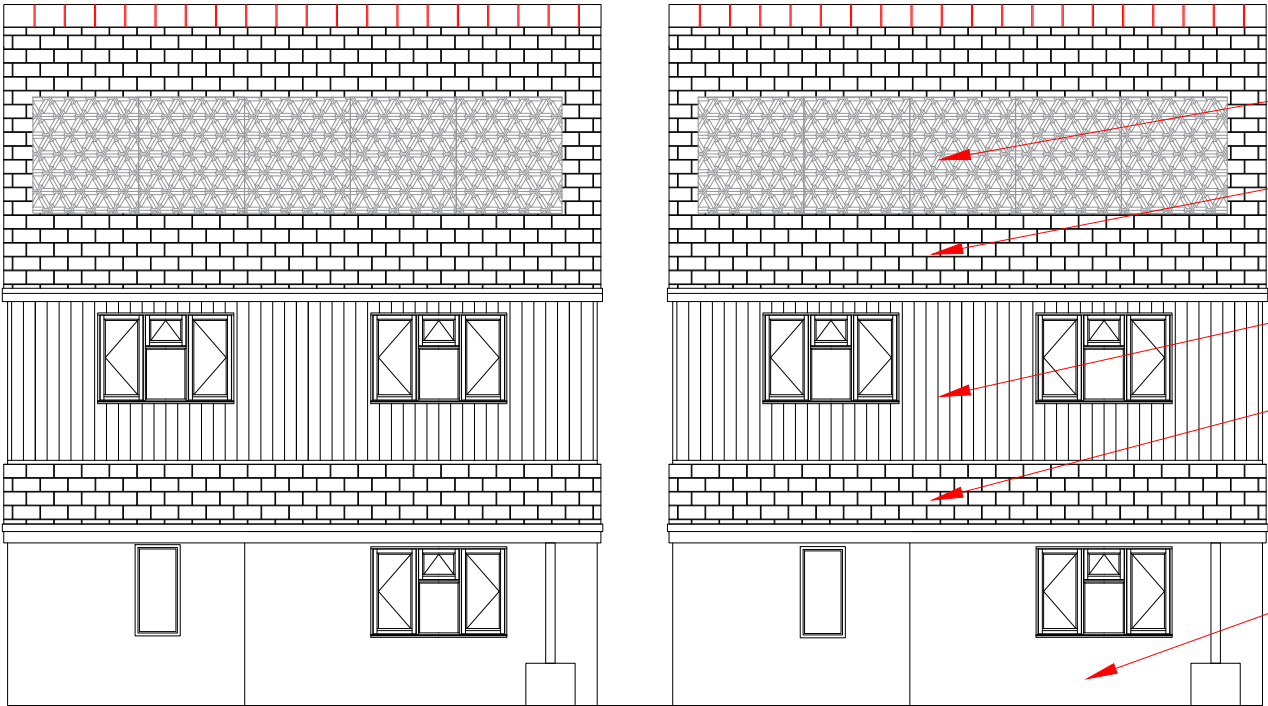

SOLAR PANELS TBC


Marley black concrete
RoofTiles

Grey PVC Cladding Planks

Marley black concrete
RoofTiles

White Render

FRONT ELEVATIONS SCALE 1:100

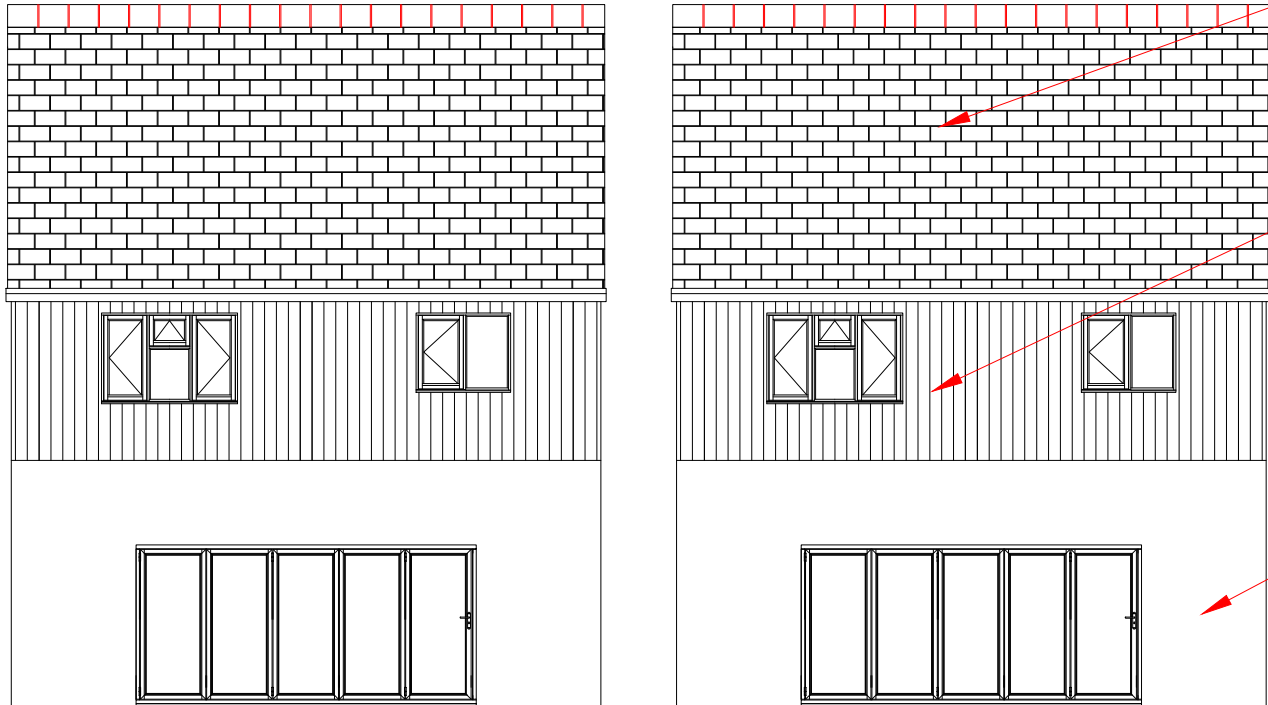


Grey PVC Cladding Planks

Marley black concrete
RoofTiles

White Render

REAR ELEVATIONS SCALE 1:100

 

08	Description	03.09.2025
Drawing Status:		
PLANNING		
Client: MR.KEITH ANDREWS		
Project: 1B_OLD_SAWMILL_LANE CROWTHORNE BERKSHIRE RG45_6LN		
PROPOSED FRONT_AND_REAR ELEVATIONS		
Engr:	Chkd:	Appd:
Cod File:		Date
Drawing Number		Scale
X		Size
X		Revision
		08