



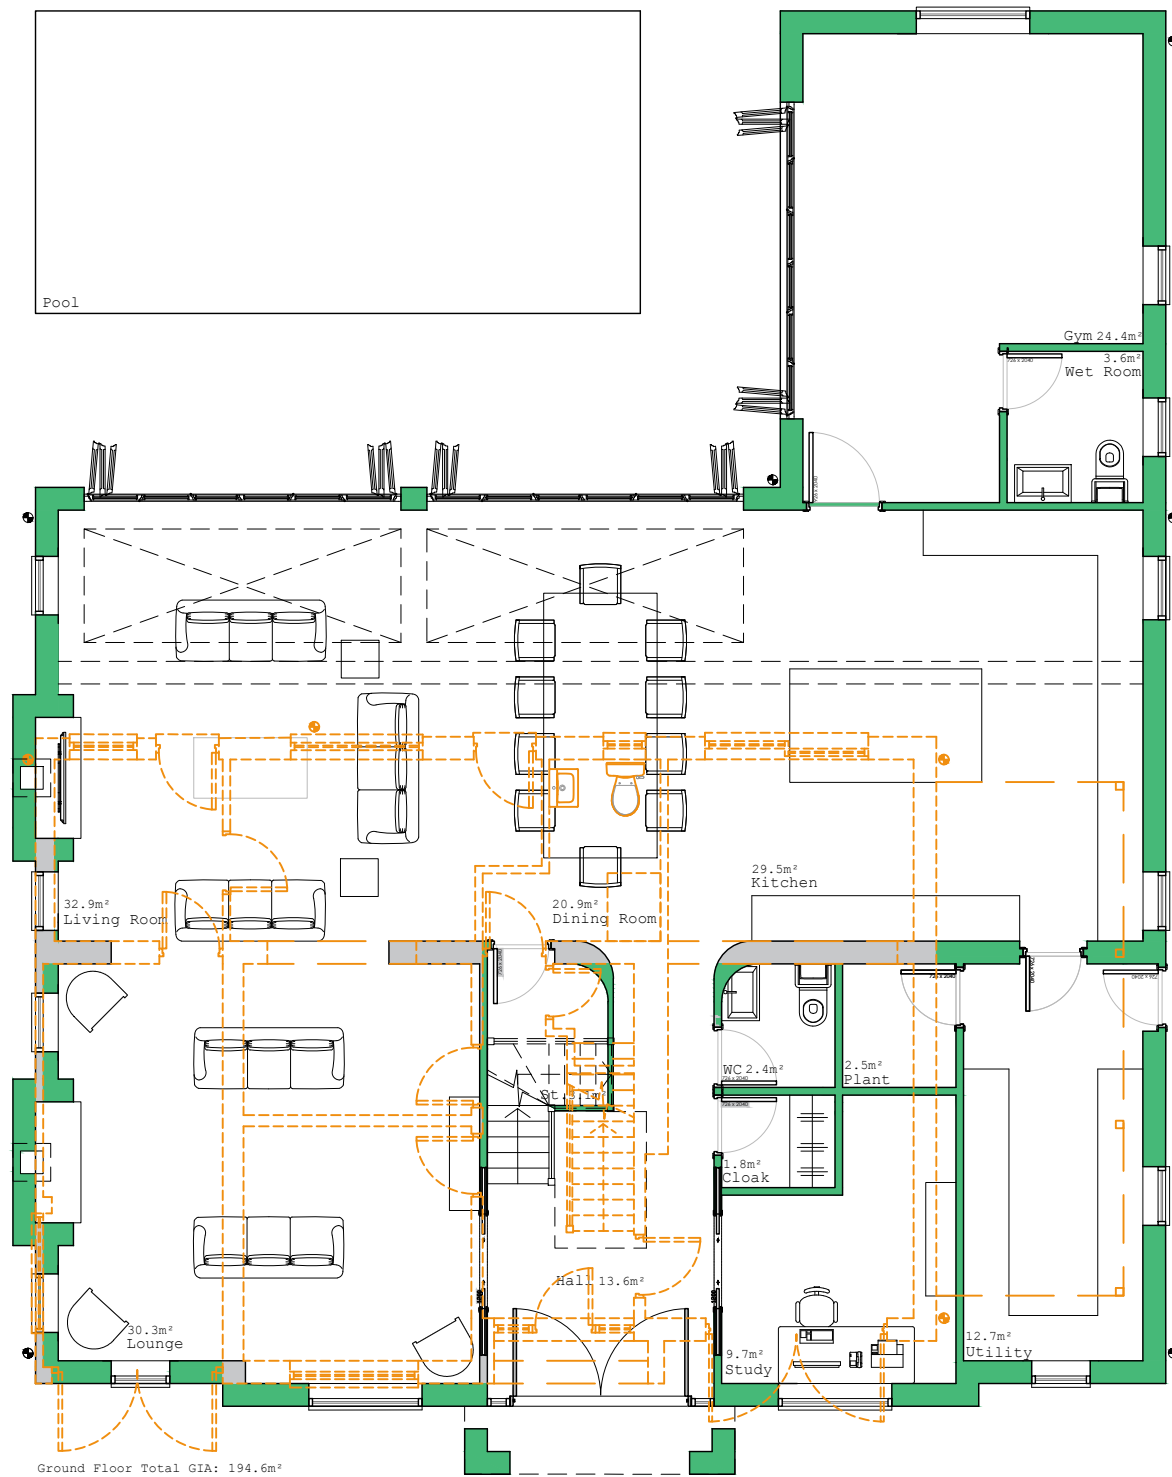

GROUND FLOOR PLAN

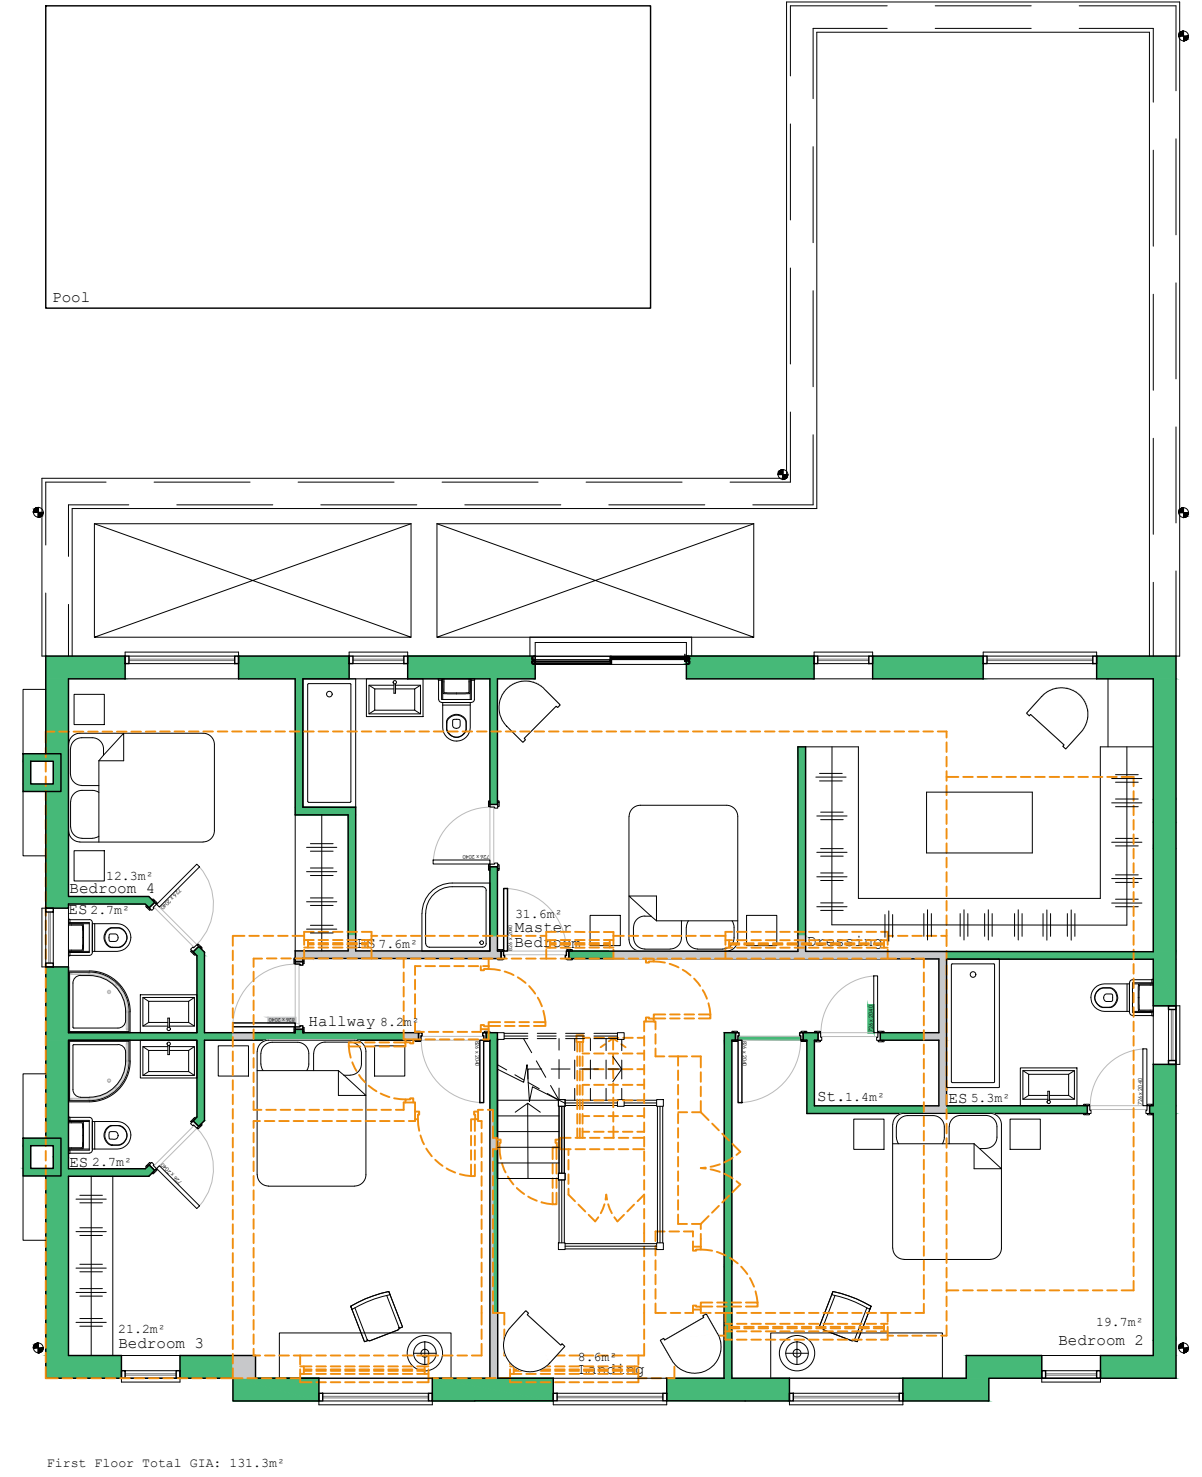

FIRST FLOOR PLAN

all drawings remain the copyright of colony and cannot be reproduced on whole or part without our approval this drawing is for planning purposes only and not a construction issue documents & drawings are not to be altered without the consent of colony dimensional accuracy only applies to the written notation drawings issued by colony are to be cross-referenced where necessary with other relevant consultants' information if any contradiction is found in the drawing set, or if you are in any doubt, ask the architect					Project: 353 Nine Mile Ride, Finchampstead, Wokingham, RG40 3NH								
	Collaborating with:				Drawing Name: Proposed Floor Plans								
	Lee Jobson												
	Job: Drawing: Revision:				Date: Status:								
1038 03-10 D				01.2025 planning									
Drawn By: Checked By:				HS EM									
				Colony Architects Ltd. The Wine Store, Brewery Court, Theale, Reading, RG7 5AJ +44 (0)118 380 0328 hello@colonyarchitects.com colonyarchitects.com									
NOTES	1:100	01	02	03	04	05	06	07	08	09	10	11	12