


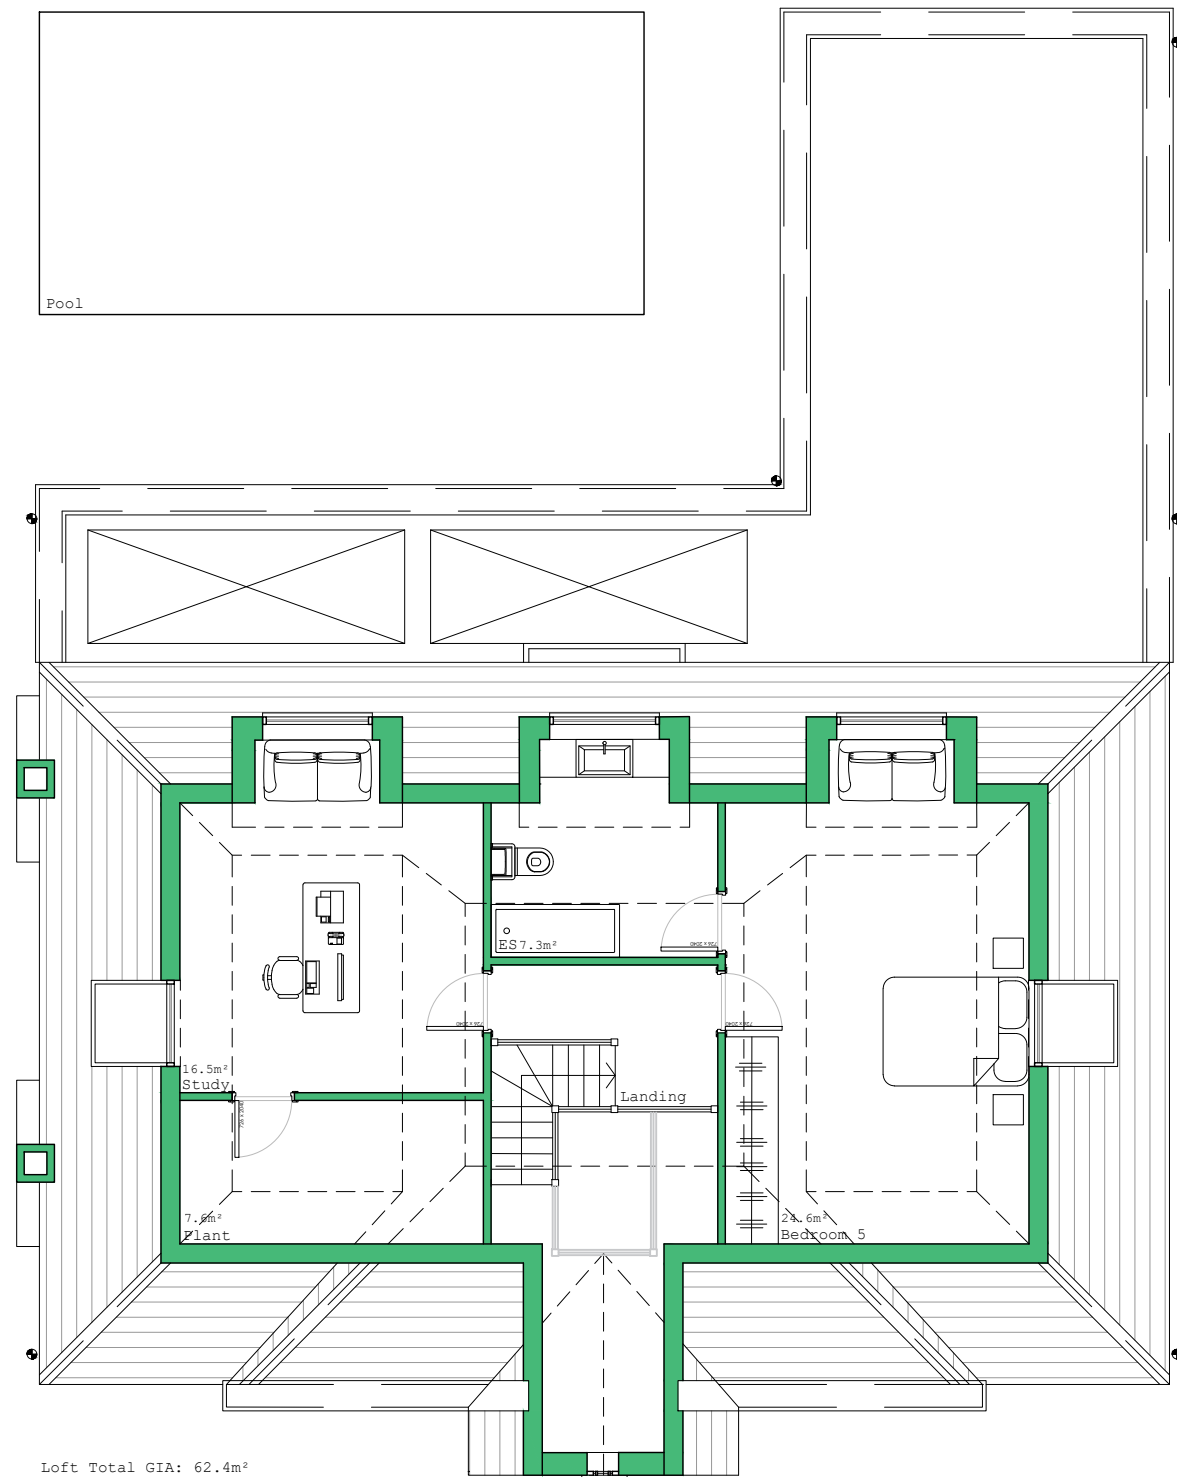

Loft Total GIA: 62.4m²

SECOND FLOOR (LOFT) PLAN

all drawings remain the copyright of colony and cannot be reproduced on whole or part without our approval this drawing is for planning purposes only and not a construction issue documents & drawings are not to be altered without the consent of colony dimensional accuracy only applies to the written notation drawings issued by colony are to be cross-referenced where necessary with other relevant consultants' information if any contradiction is found in the drawing set, or if you are in any doubt, ask the architect		Project: 353 Nine Mile Ride, Finchampstead, Wokingham, RG40 3NH Drawing Name: Proposed Floor Plans	 Colony Architects Ltd. The Wine Store, Brewery Court, Theale, Reading, RG7 5AJ +44 (0)118 380 0328 hello@colonyarchitects.com colonyarchitects.com	
	Collaborating with: Lee Jobson	Date: 01.2025 Status: planning		Drawn By: HS Checked By: EM
	Job: 1038 Drawing: 03-11 Revision: D			
	NOTES			
1:100 01 02 03 04 05 06 07 08 09 10 11 12				