


# NINE MILE RIDE

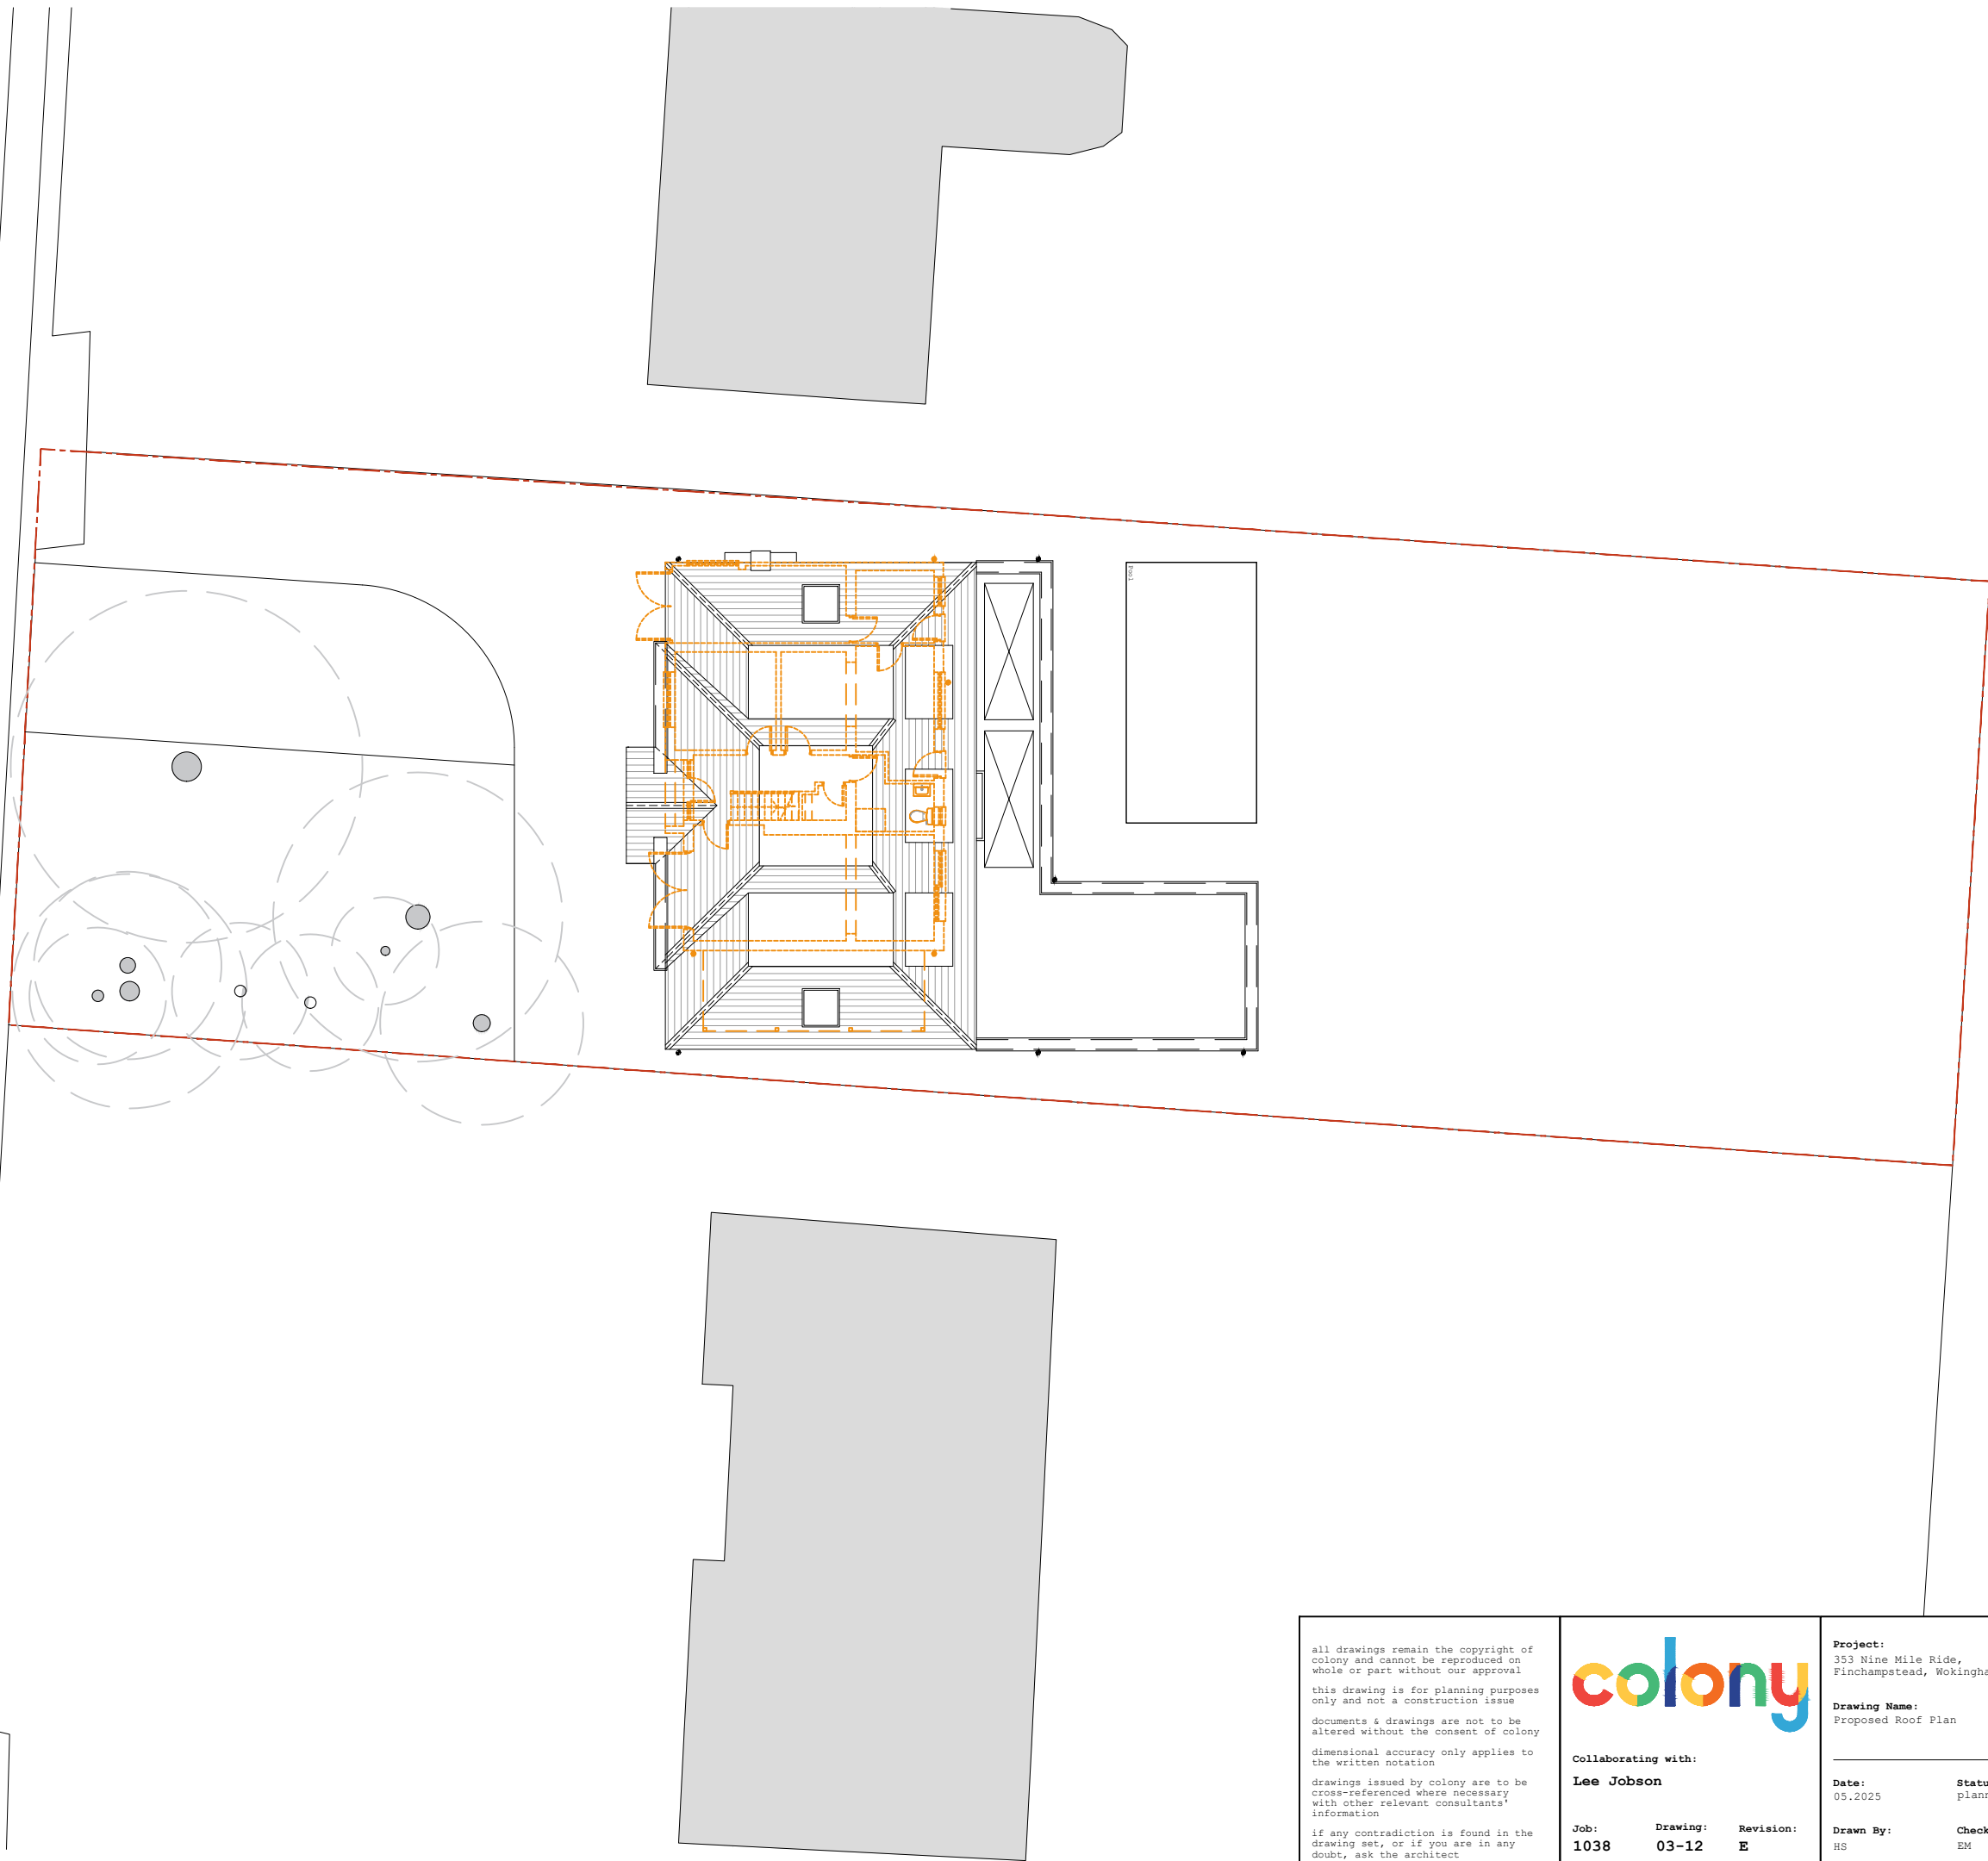

all drawings remain the copyright of colony and cannot be reproduced on whole or part without our approval  
this drawing is for planning purposes only and not a construction issue  
documents & drawings are not to be altered without the consent of colony  
dimensional accuracy only applies to the written notation  
drawings issued by colony are to be cross-referenced where necessary with other relevant consultants' information  
if any contradiction is found in the drawing set, or if you are in any doubt, ask the architect



Collaborating with:  
**Lee Jobson**

| Job: | Drawing: | Revision: |
|------|----------|-----------|
| 1038 | 03-12    | E         |

**Project:**  
353 Nine Mile Ride,  
Finchampstead, Wokingham, RG40 3NH

**Drawing Name:**  
Proposed Roof Plan

| Date:   | Status:  |
|---------|----------|
| 05.2025 | planning |

| Drawn By: | Checked By: |
|-----------|-------------|
| HS        | EM          |



**Colony Architects Ltd.**  
The Wine Store, Brewery Court,  
Theale, Reading, RG7 5AJ  
+44 (0)118 380 0328  
hello@colonyarchitects.com  
colonyarchitects.com