


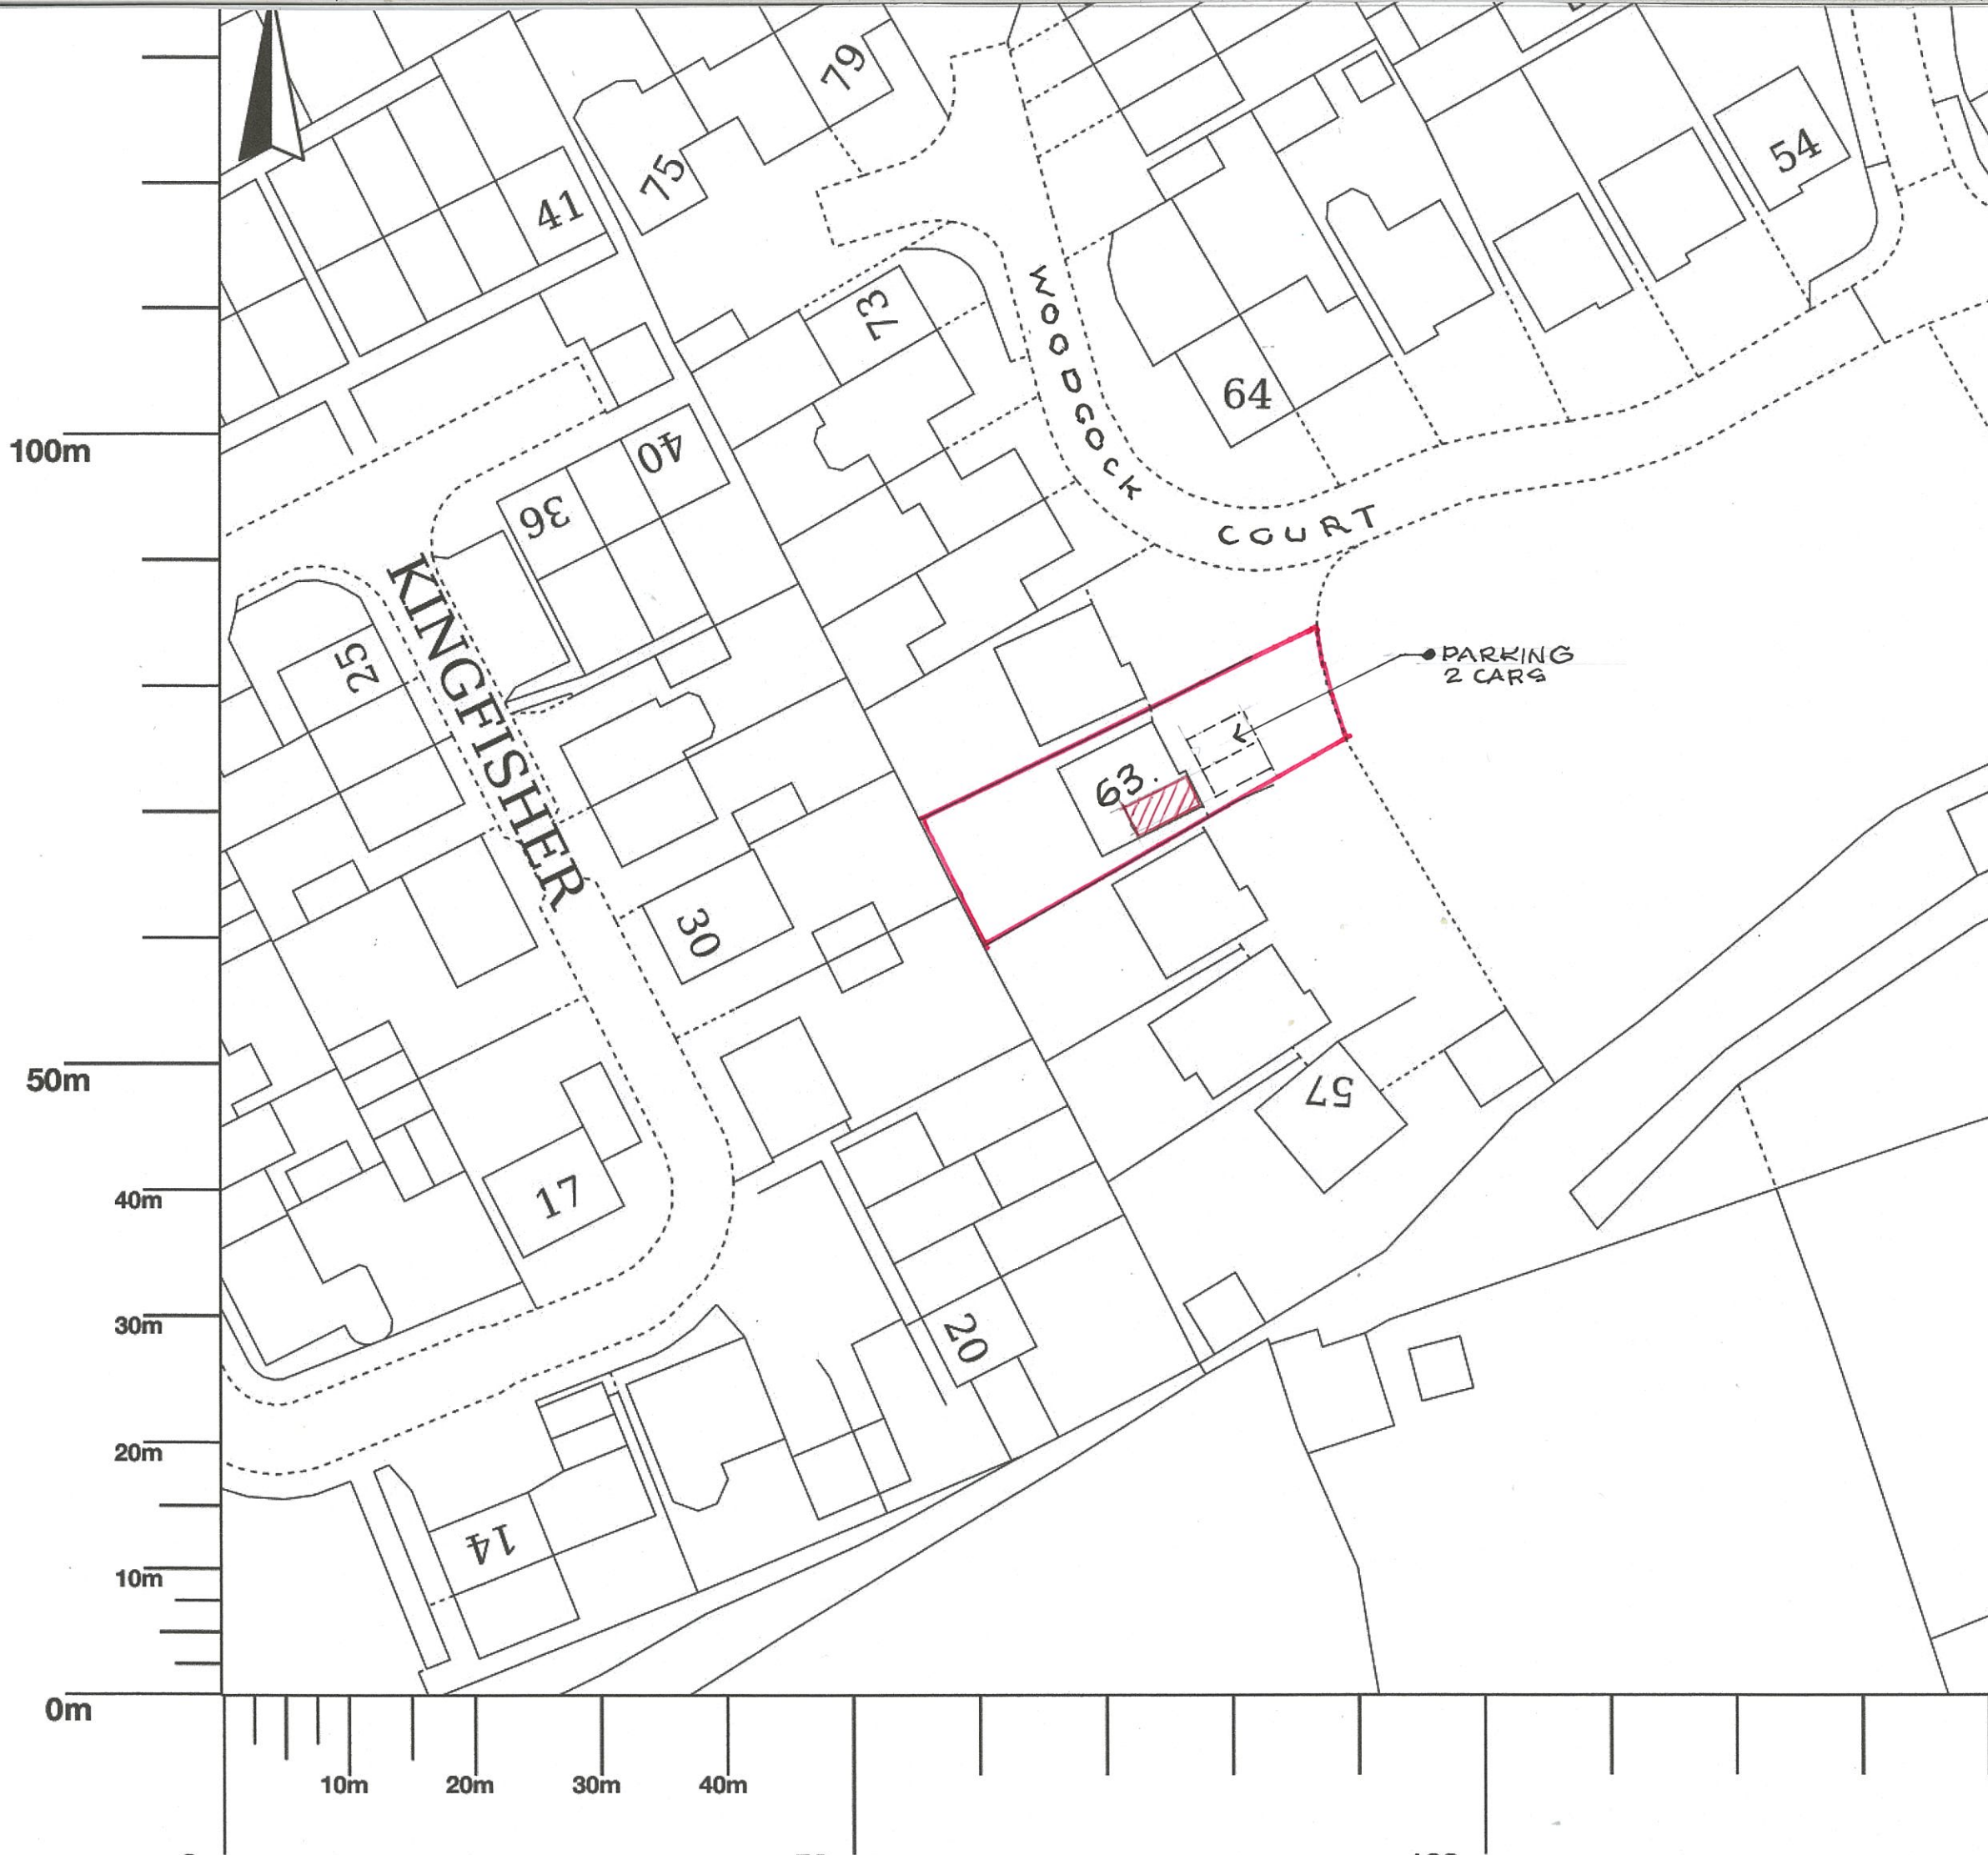

R.G. BUTLER & ASSOCIATES 32, FAWCETT CRESCENT, WOODLEY RG5 3HU Tel 0777 401 3684	
63, WOODCOCK COURT, THREE MILE CROSS, READING RG7 1BZ	
SITE PLAN.	
scale 1:500 (A3)	Proj No 1249 / 01 A
date MAY 2025	