



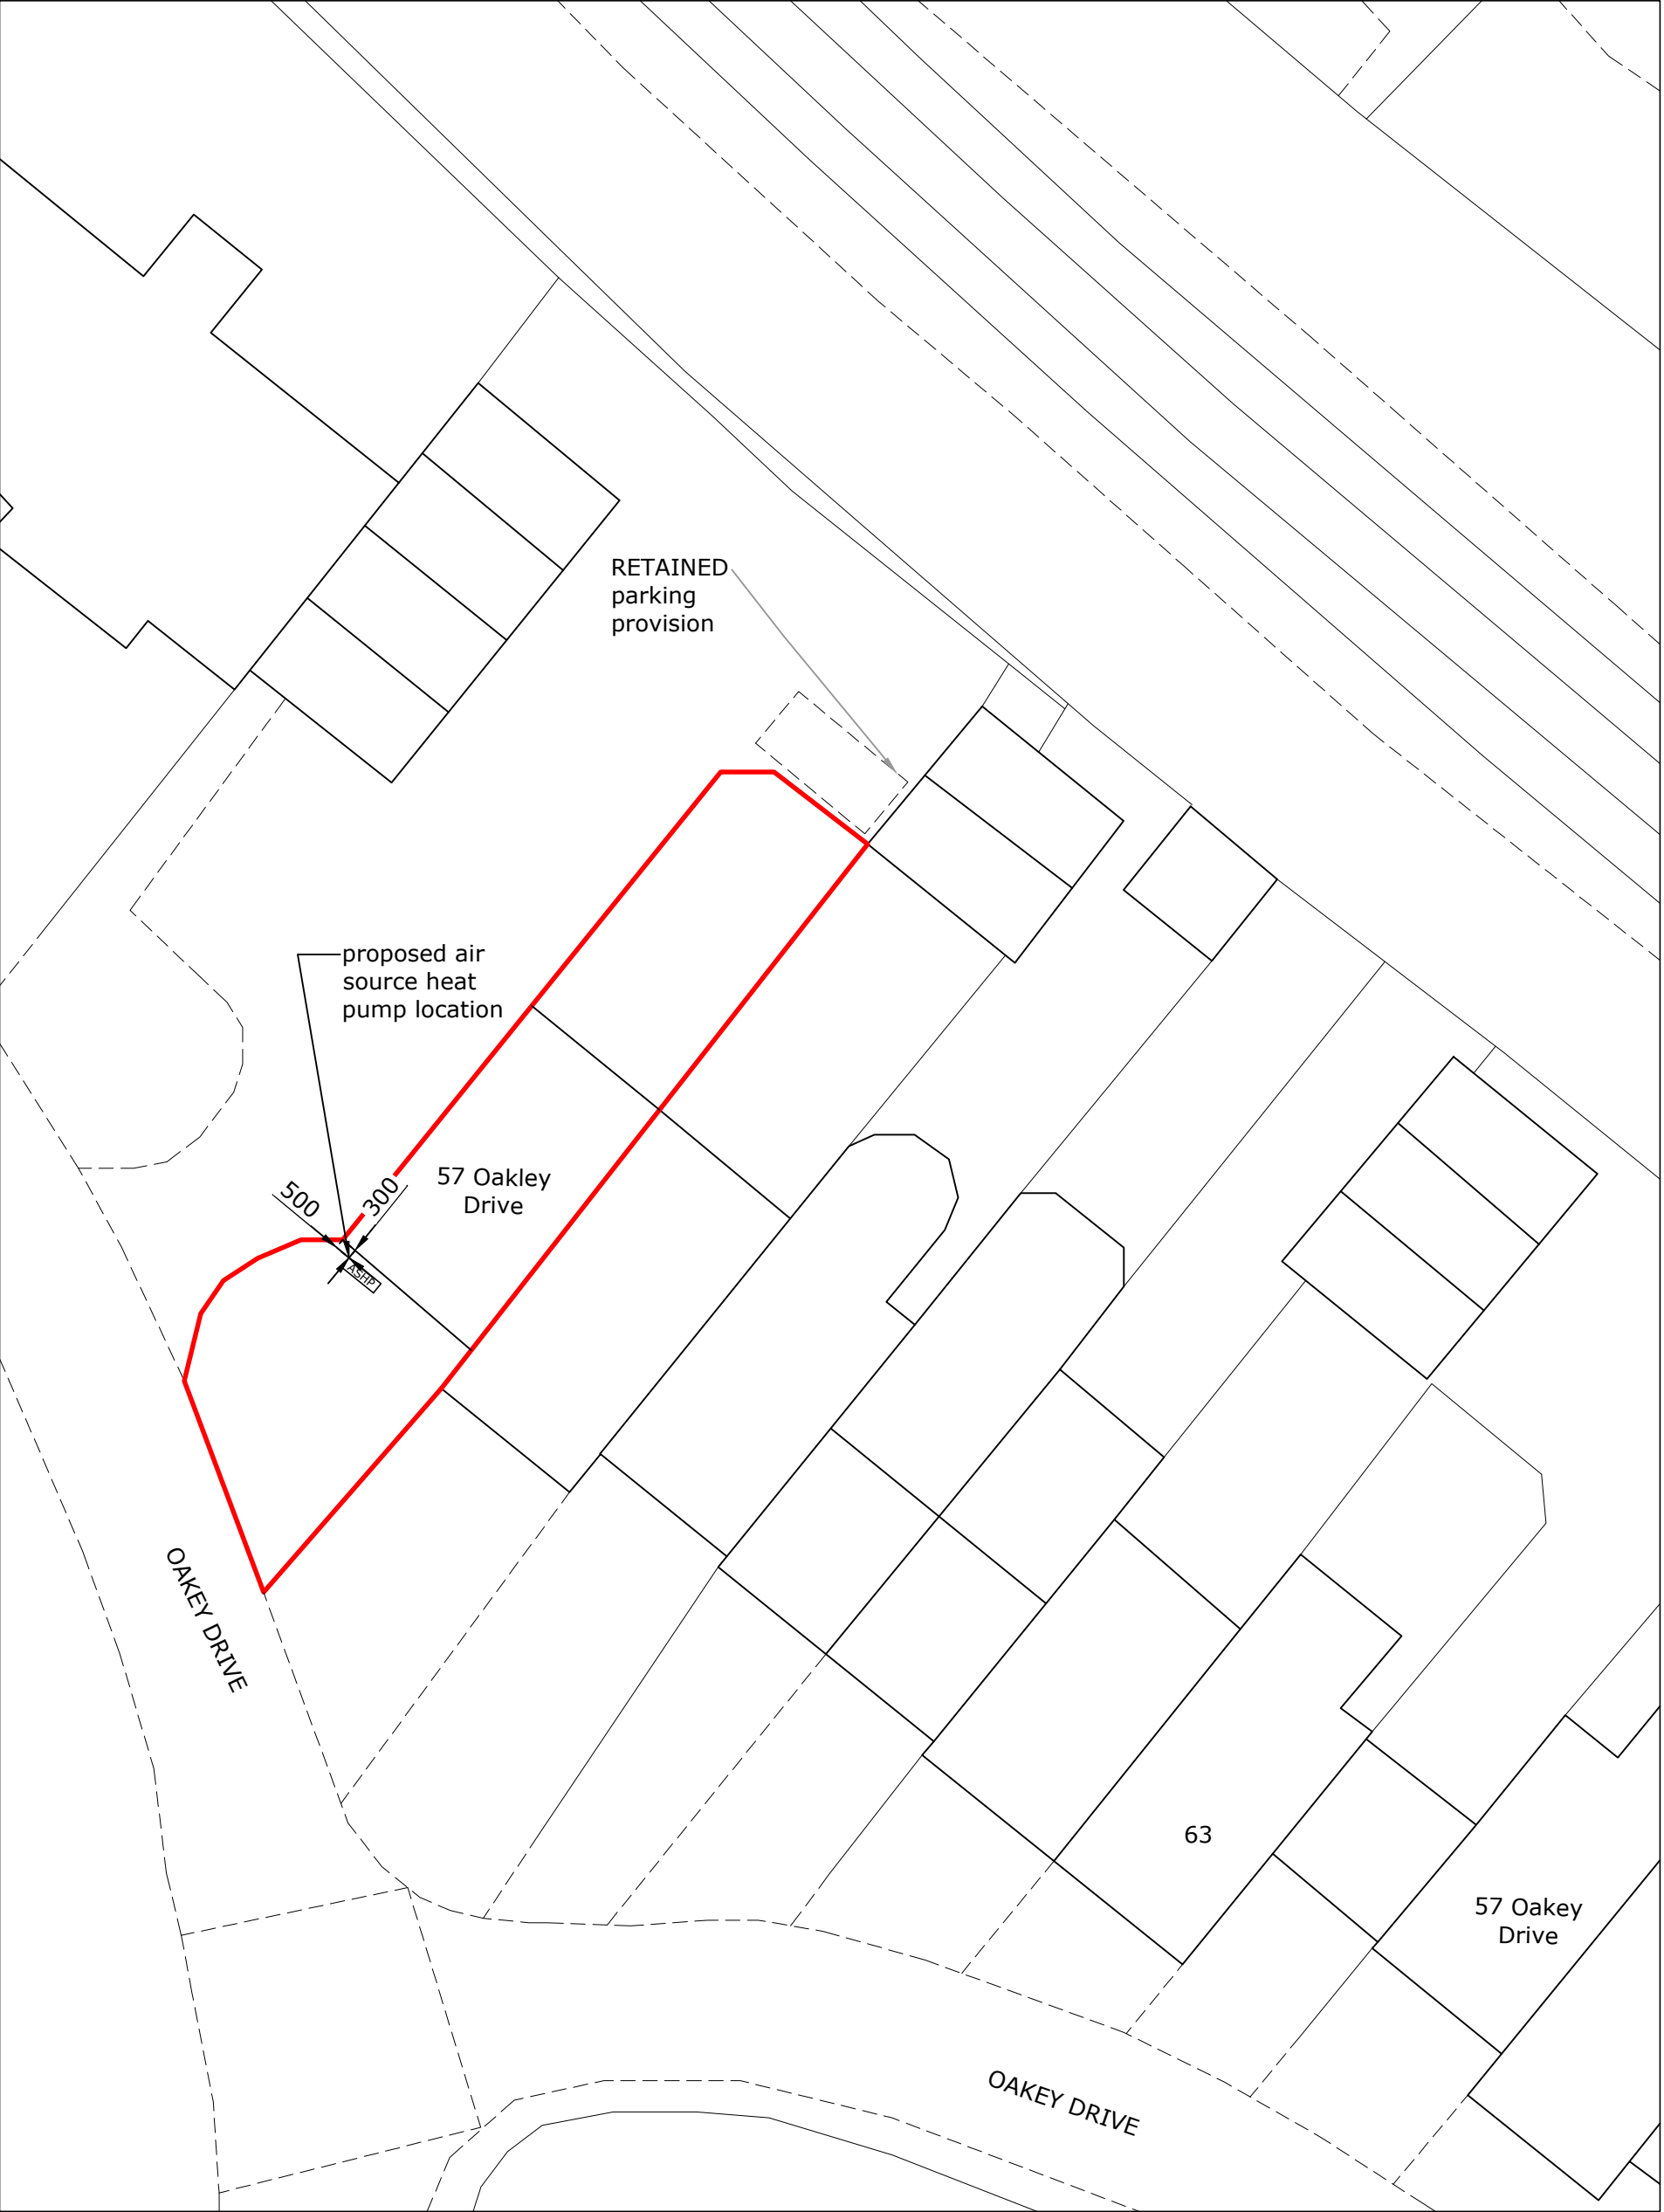

1:200 0 2 4 6 8 10 12 14 16 18 20

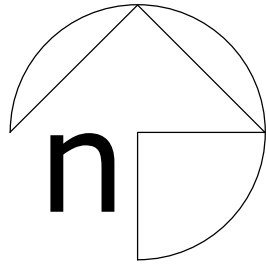

Accredited by:

Client/Project:	Robert Westmancoat
	57 Oakley Drive, Wokingham,
	RG40 2DT
Project status:	PLANNING
Drawing title:	Site plan as proposed

A	Drawings updated, minor changes to ensure consistency	AW	28/10/24
Rev:	Description:	By:	Date:

Scale:	Paper Size:	Drawn:	Checked:
1:200	A2	TS & AW	
Project ID:	Drawing No:	Revision:	Date:
J-47E890D0	02	A	28.10.2024