

NOTES

ALL DRAWINGS TO BE PRINTED AT 100% SCALE. DO NOT FIT TO PRINTER MARGINS WHEN PRINTING.

1. This drawing is copyright of Floor Plans Express. Reproduction is only to take place with written authority.

2. These plans are subject to Planning & Building Regulation Approval or any other statute in law before building work commences.

3. Any structural work where mentioned on this drawing is subject to a qualified structural and civil engineer calculations before building work commences.

4. All boundaries are assumed. To be confirmed on site before building work commences.

5. Only Local Authority Planning Departments may scale dimensions from.

6. Any discrepancies are to be brought to the attention of Floor Plan Express for rectification.


7. All drawings marked preliminary are not to be built or manufactured from.



Existing Front Elevation




Existing Side Elevation

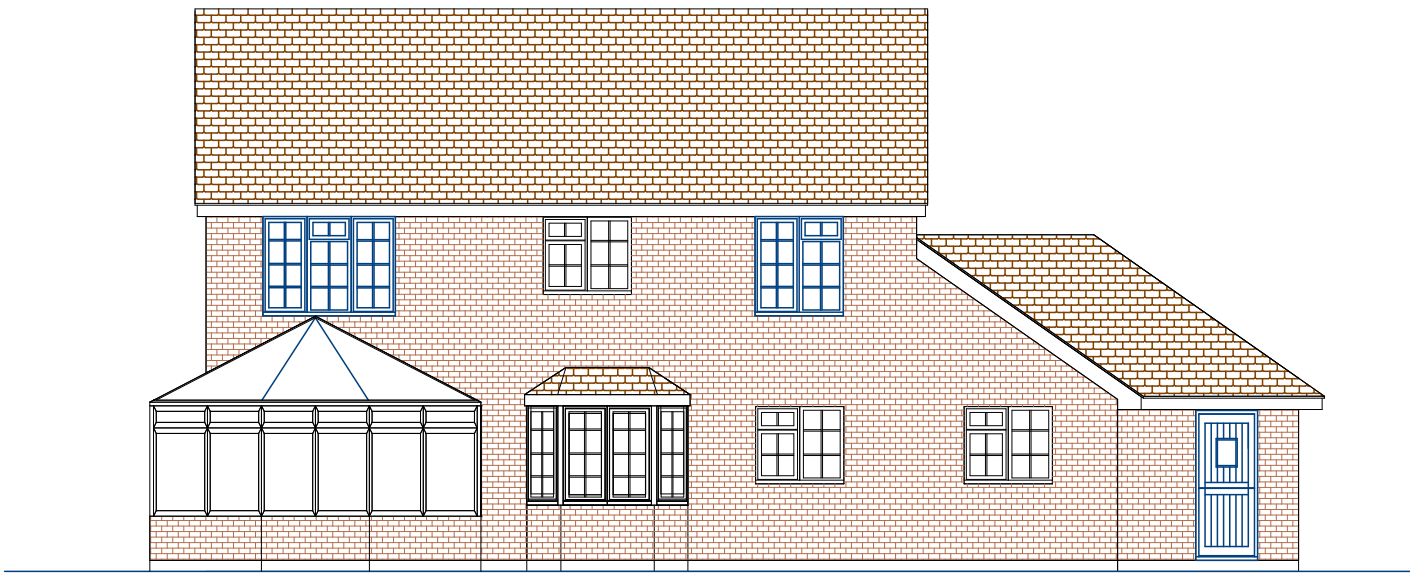

Existing Rear Elevation




Proposed front Elevation (No Change)

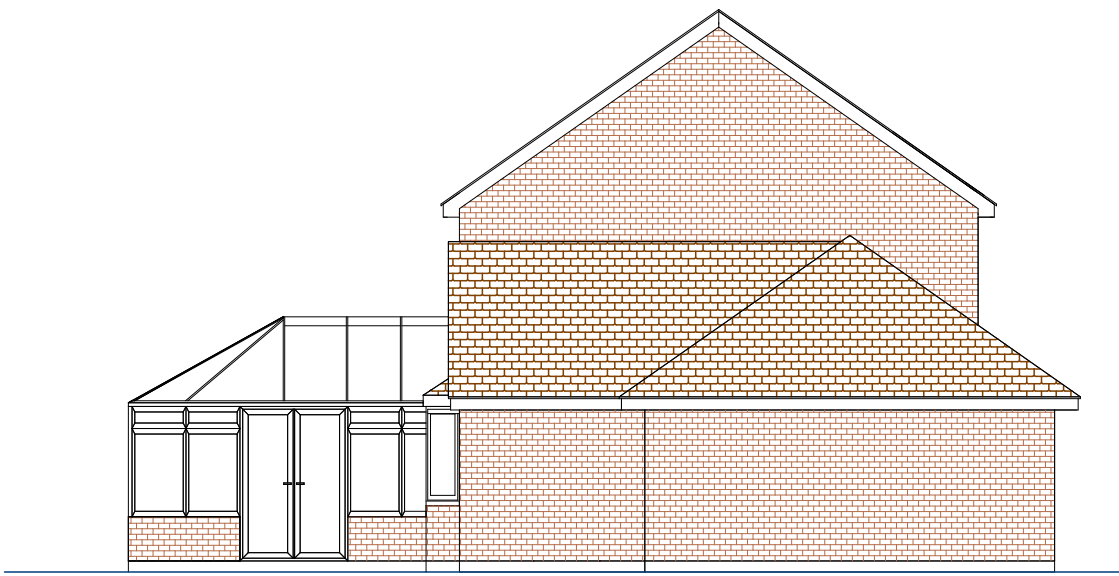


Proposed Side Elevation




Proposed Rear Elevation

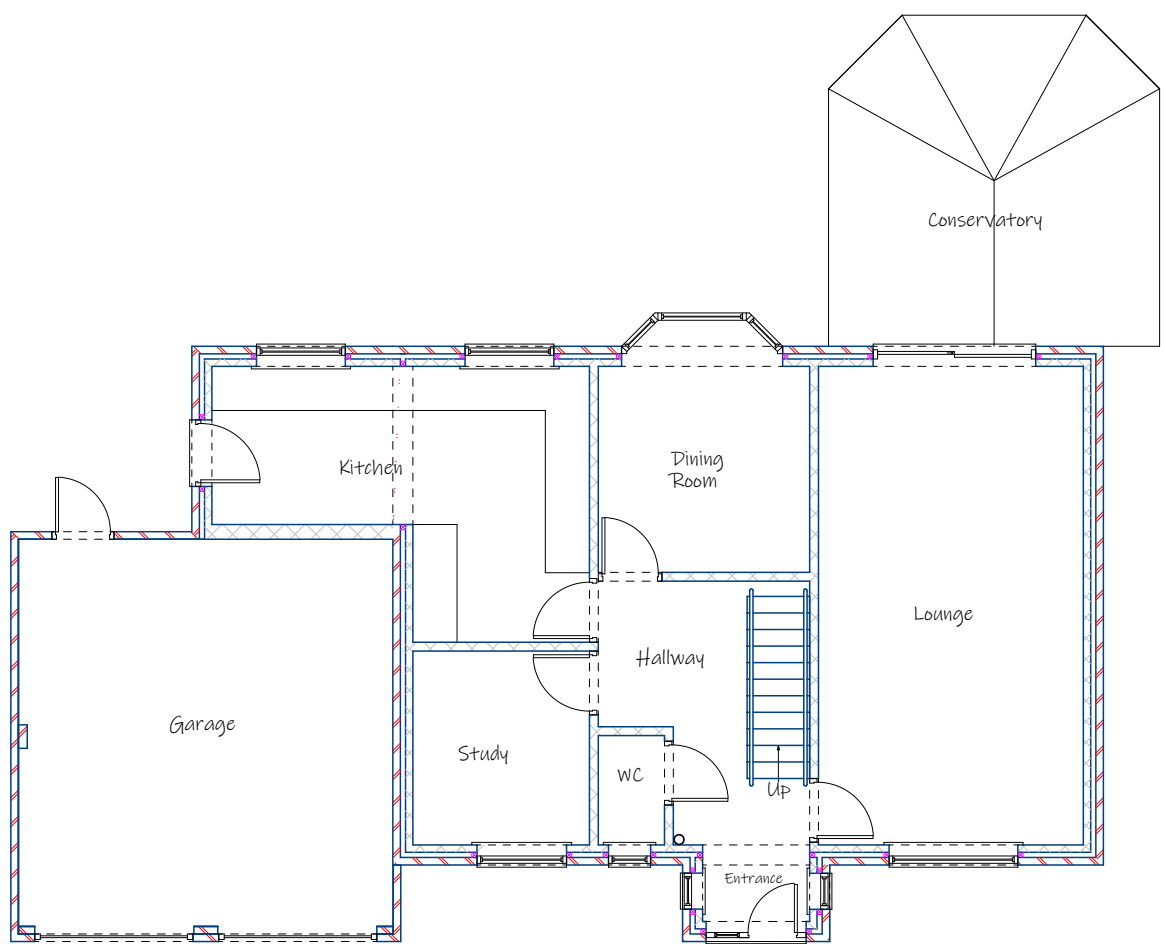

Existing Ground Floor Plan

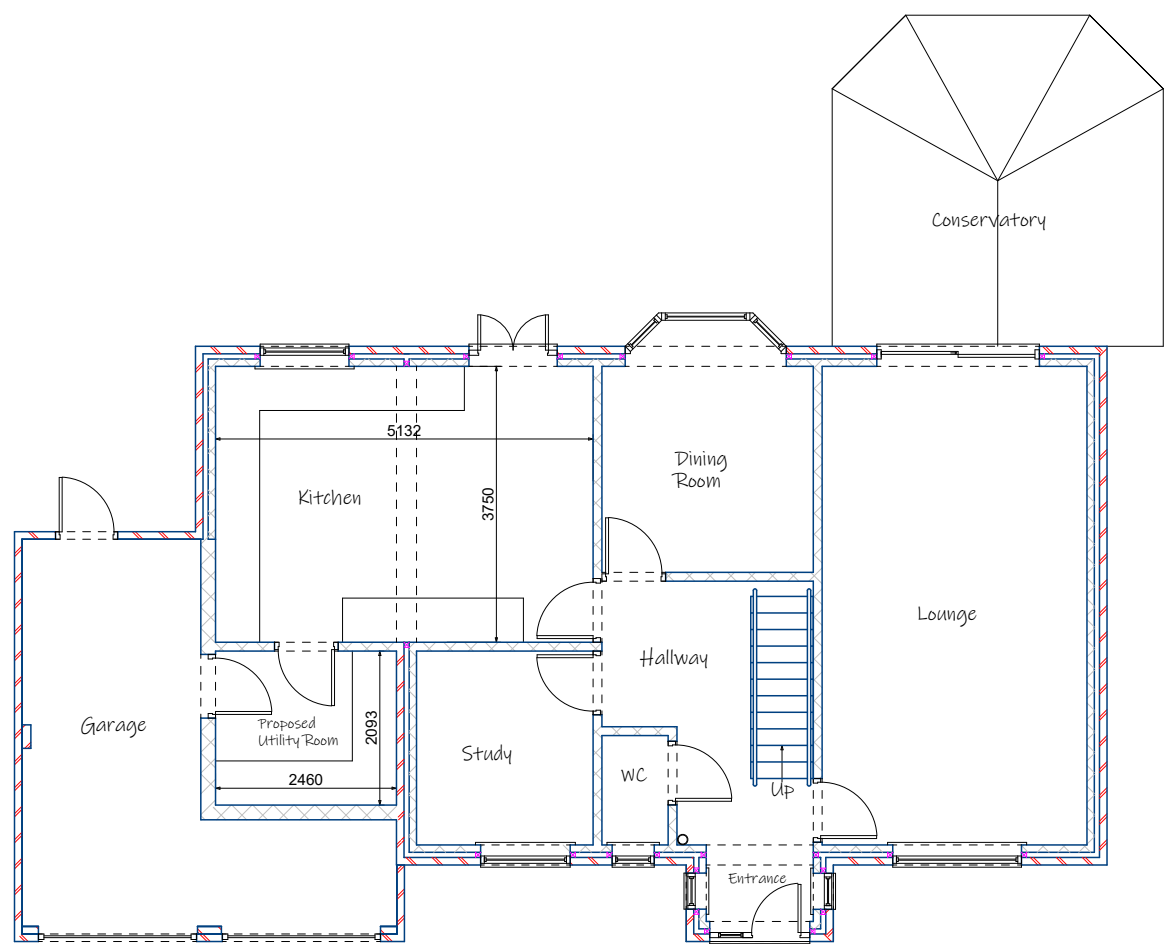

Proposed Ground Floor Plan

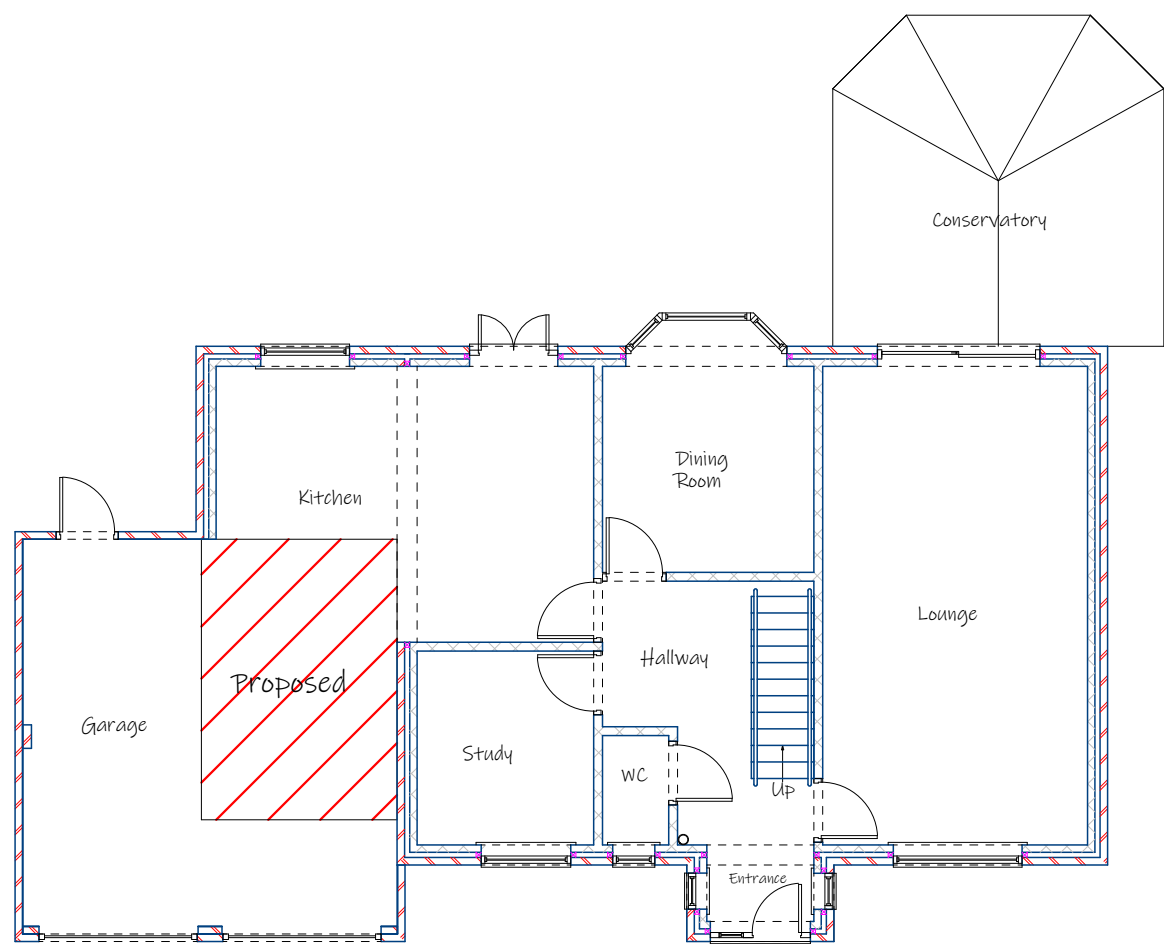

Proposed Ground Floor Plan (Area Hatched in Red).



Proposed: Internal Alterations to form Utility Room within existing garage space and Relocation of Kitchen door

Client: Mr & Mrs Kevin Ellison

20, Karris Way
Earley
Reading
RG6 5UW

Drawings Included: Existing & Proposed Floor Plans & Elevations

Drawing No: P/ELLISON/2024/004

Date: 11/2024

Scale 1:100

Drawn by:
Mark Seagrove

Page Size - A1

8, Spring Walk
Wargrave
Reading
Berkshire
RG10 8DX

Tel: 0118 9404274
Mob: 07957586355
Email: mark@floorplansexpress.co.uk