





EX. FRONT ELEVATION

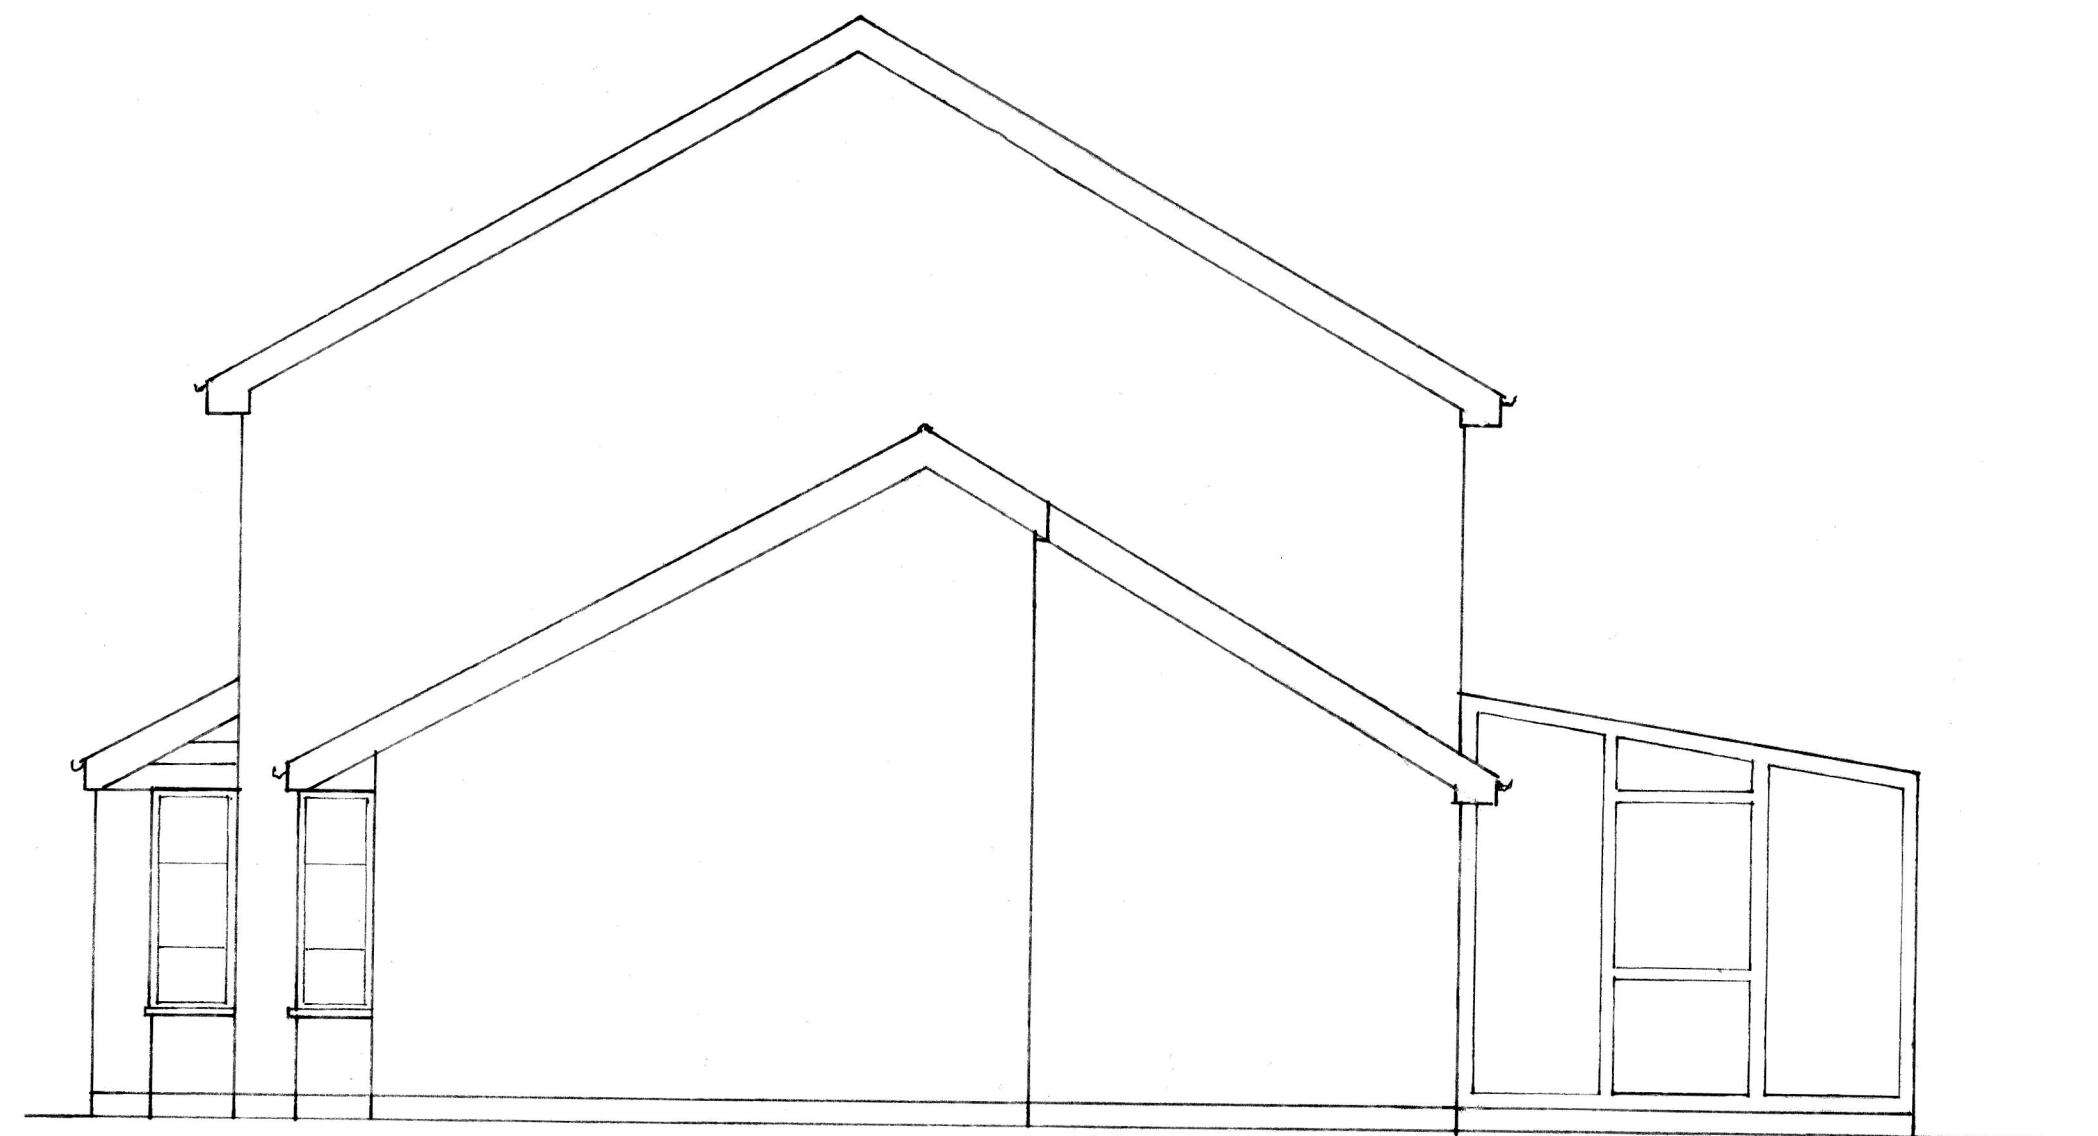


EX. SOUTH ELEVATION



EX. REAR ELEVATION

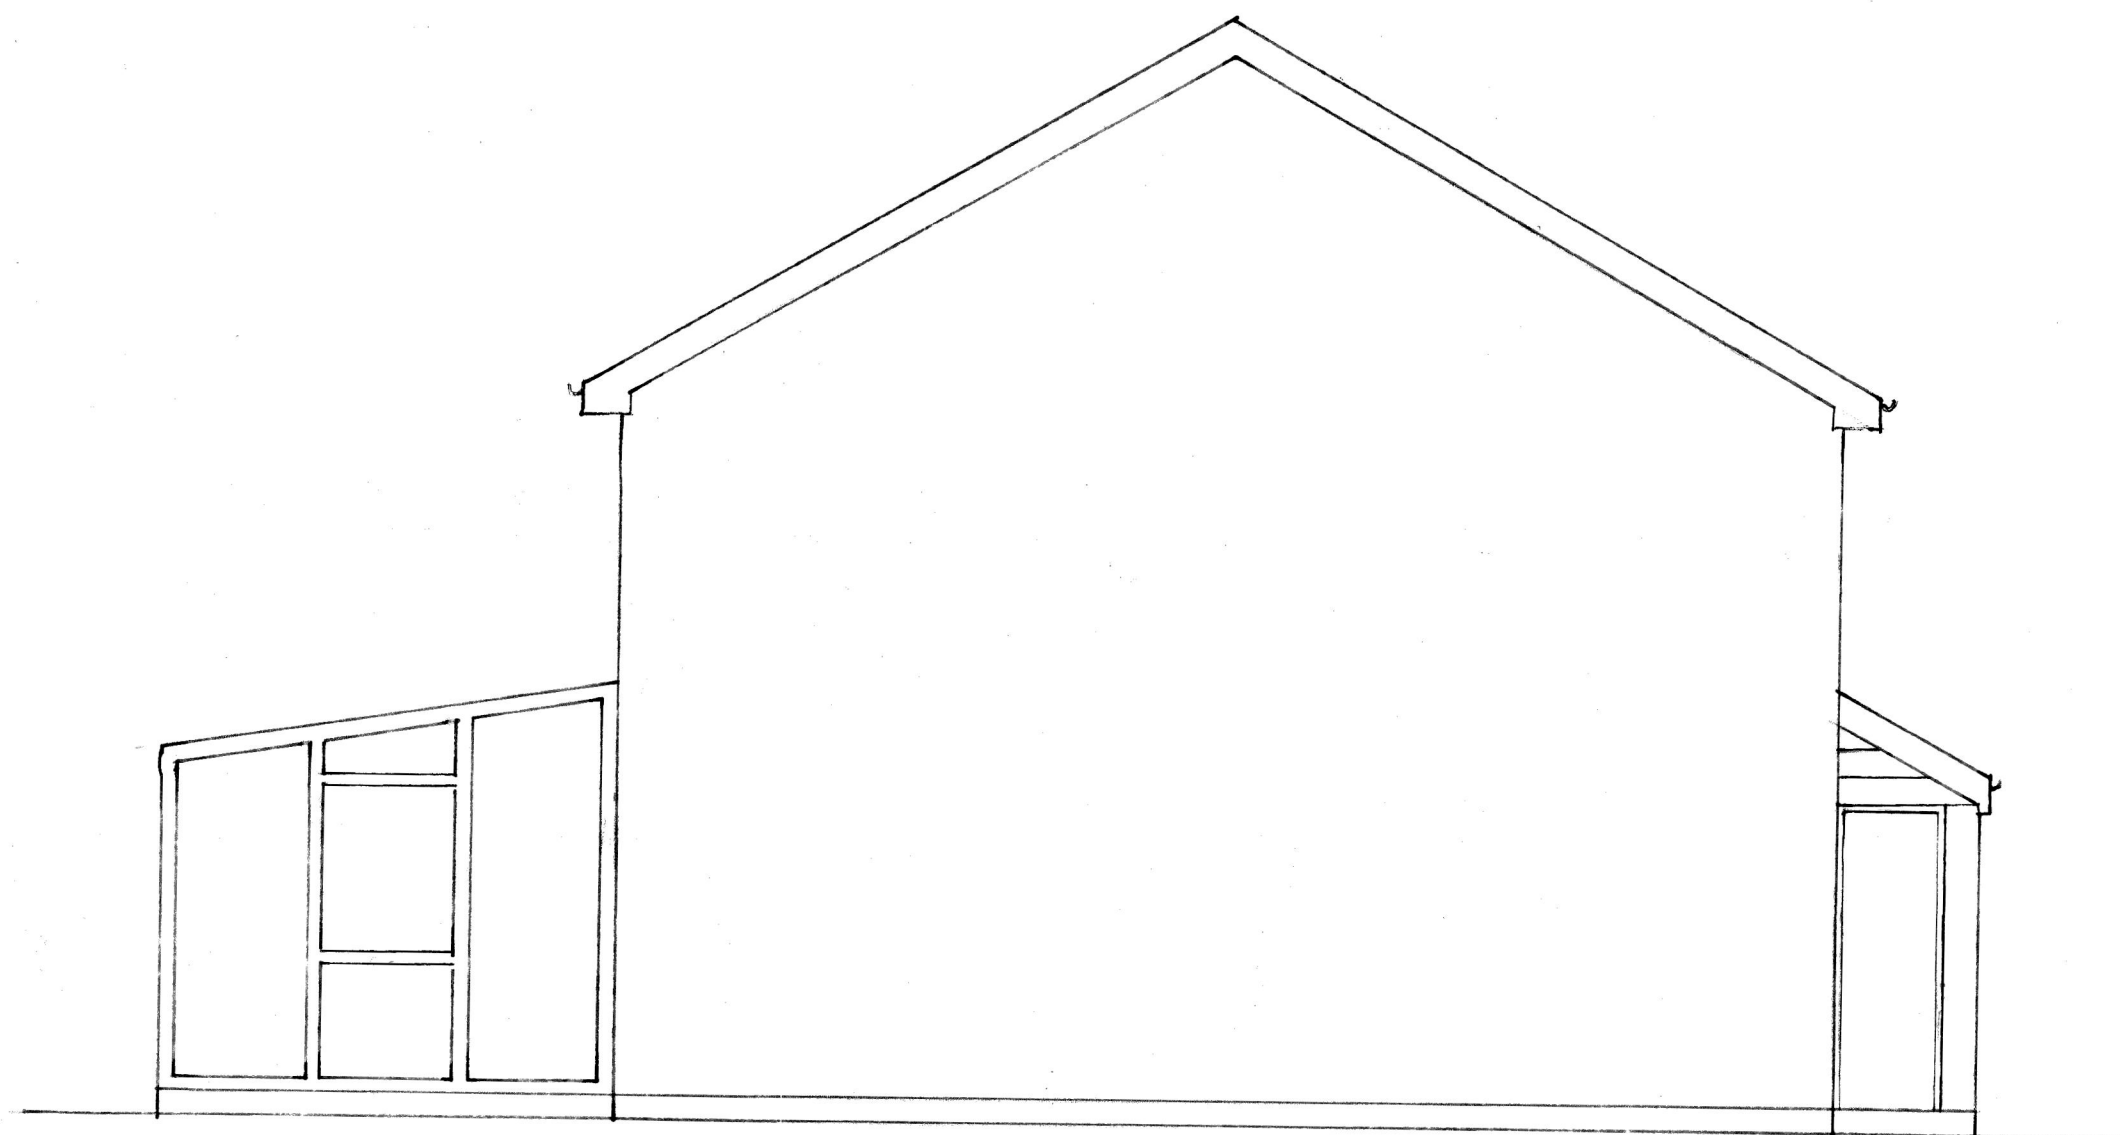

EX. NORTH ELEVATION

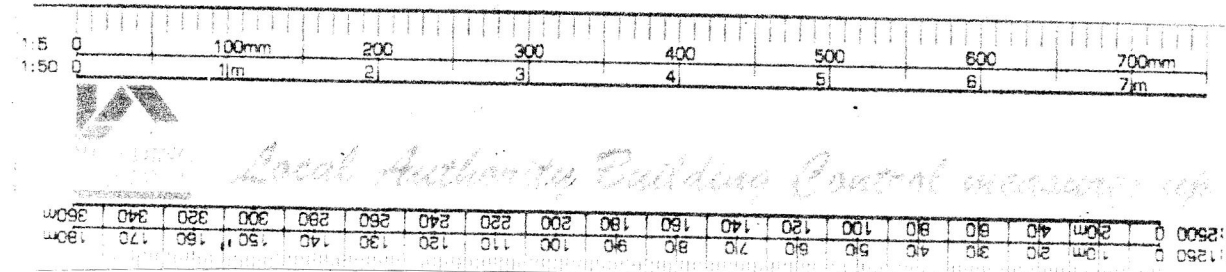

EXISTING ELEVATIONS
16 ARMSTRONG WAY
Dwg. No. DC / 01 Scale 1:50