




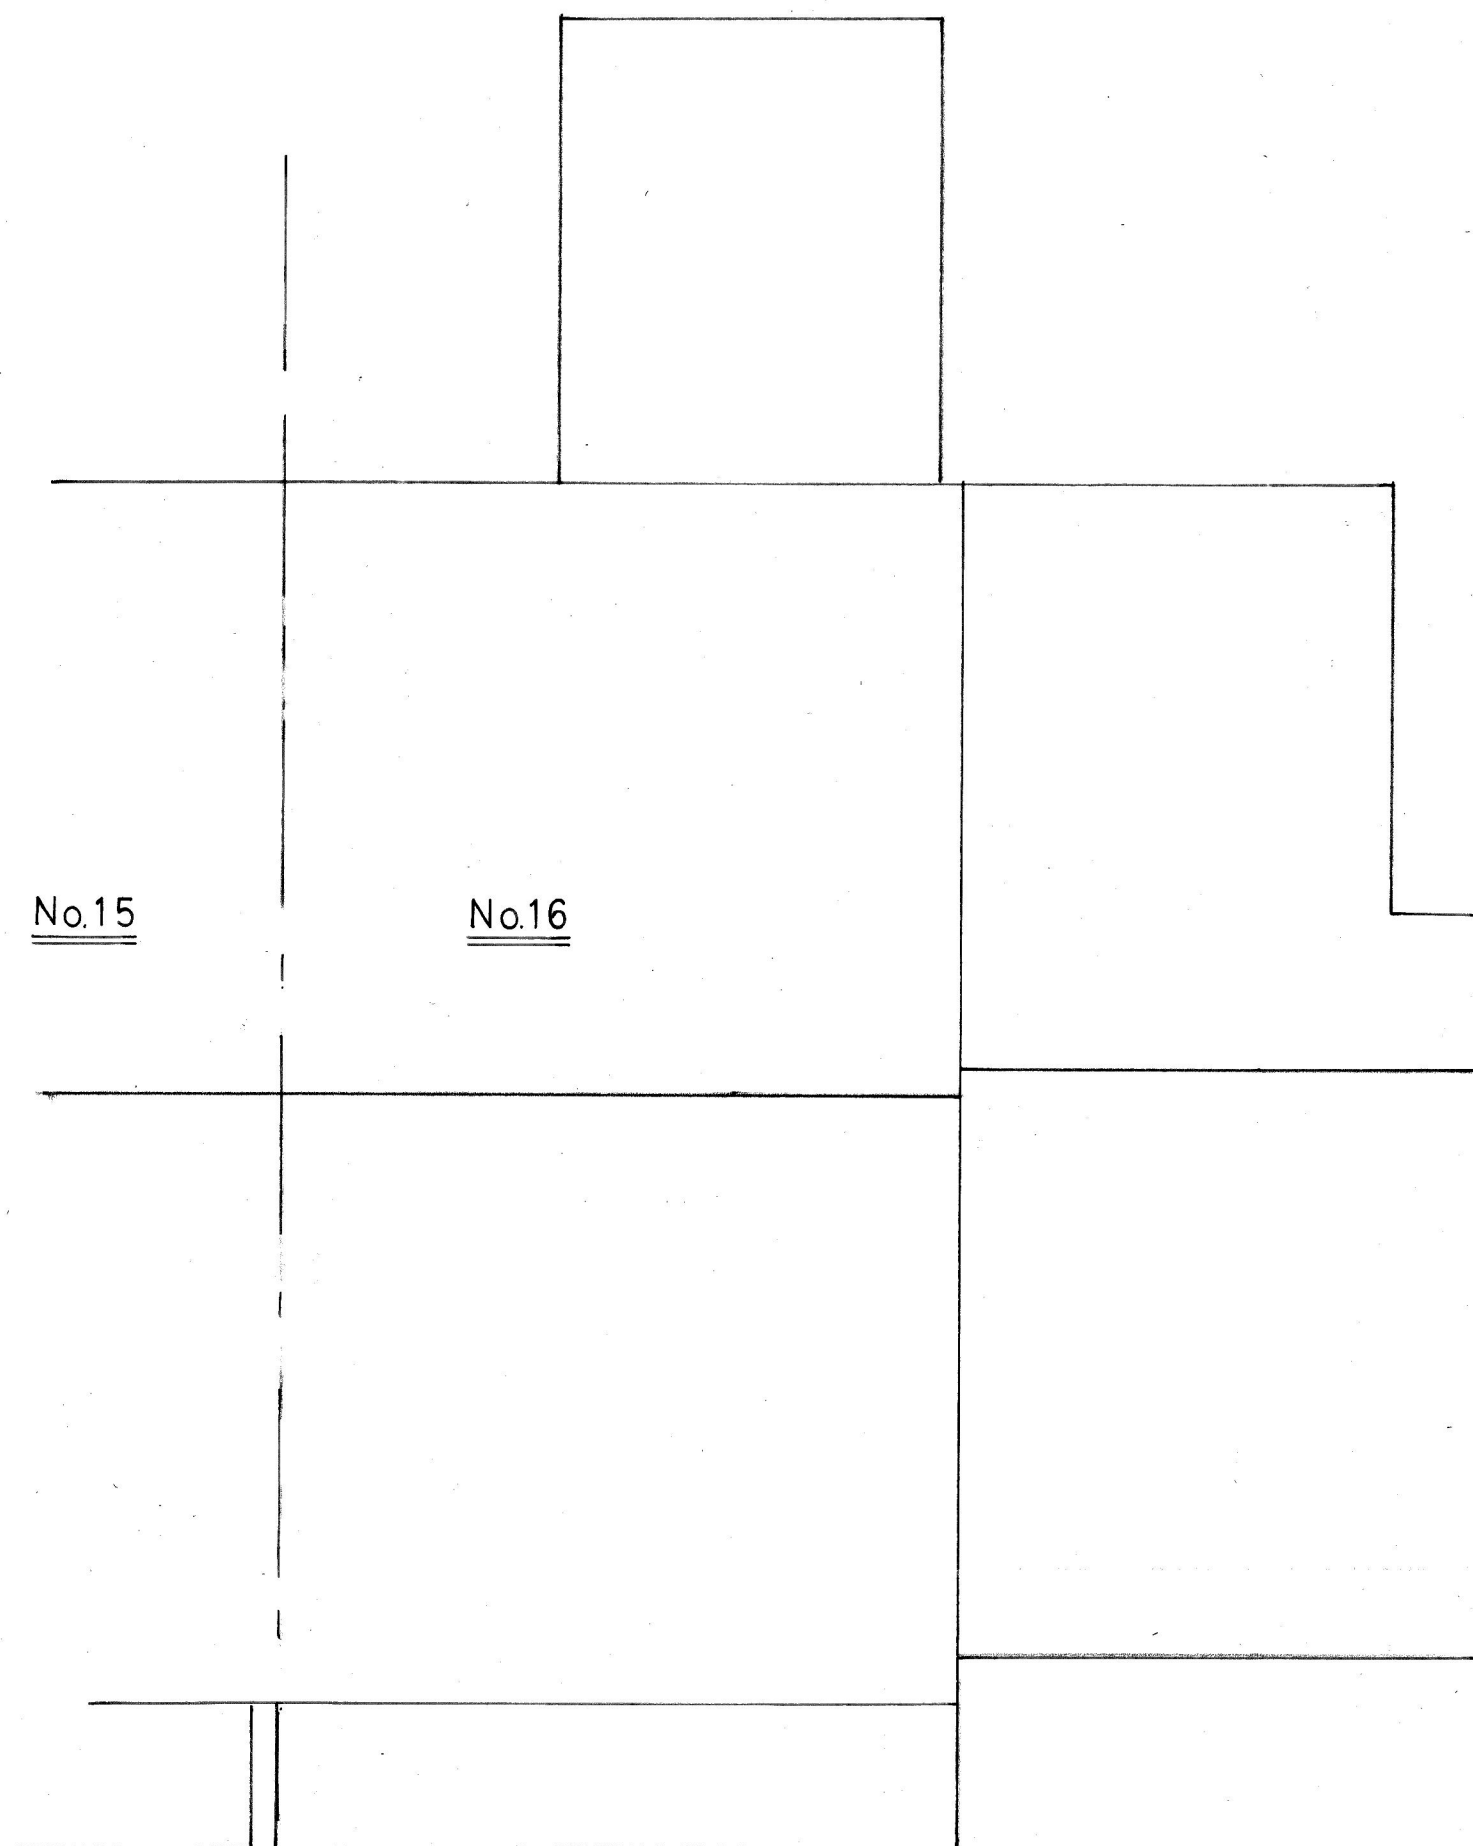

EXISTING ROOF PLAN

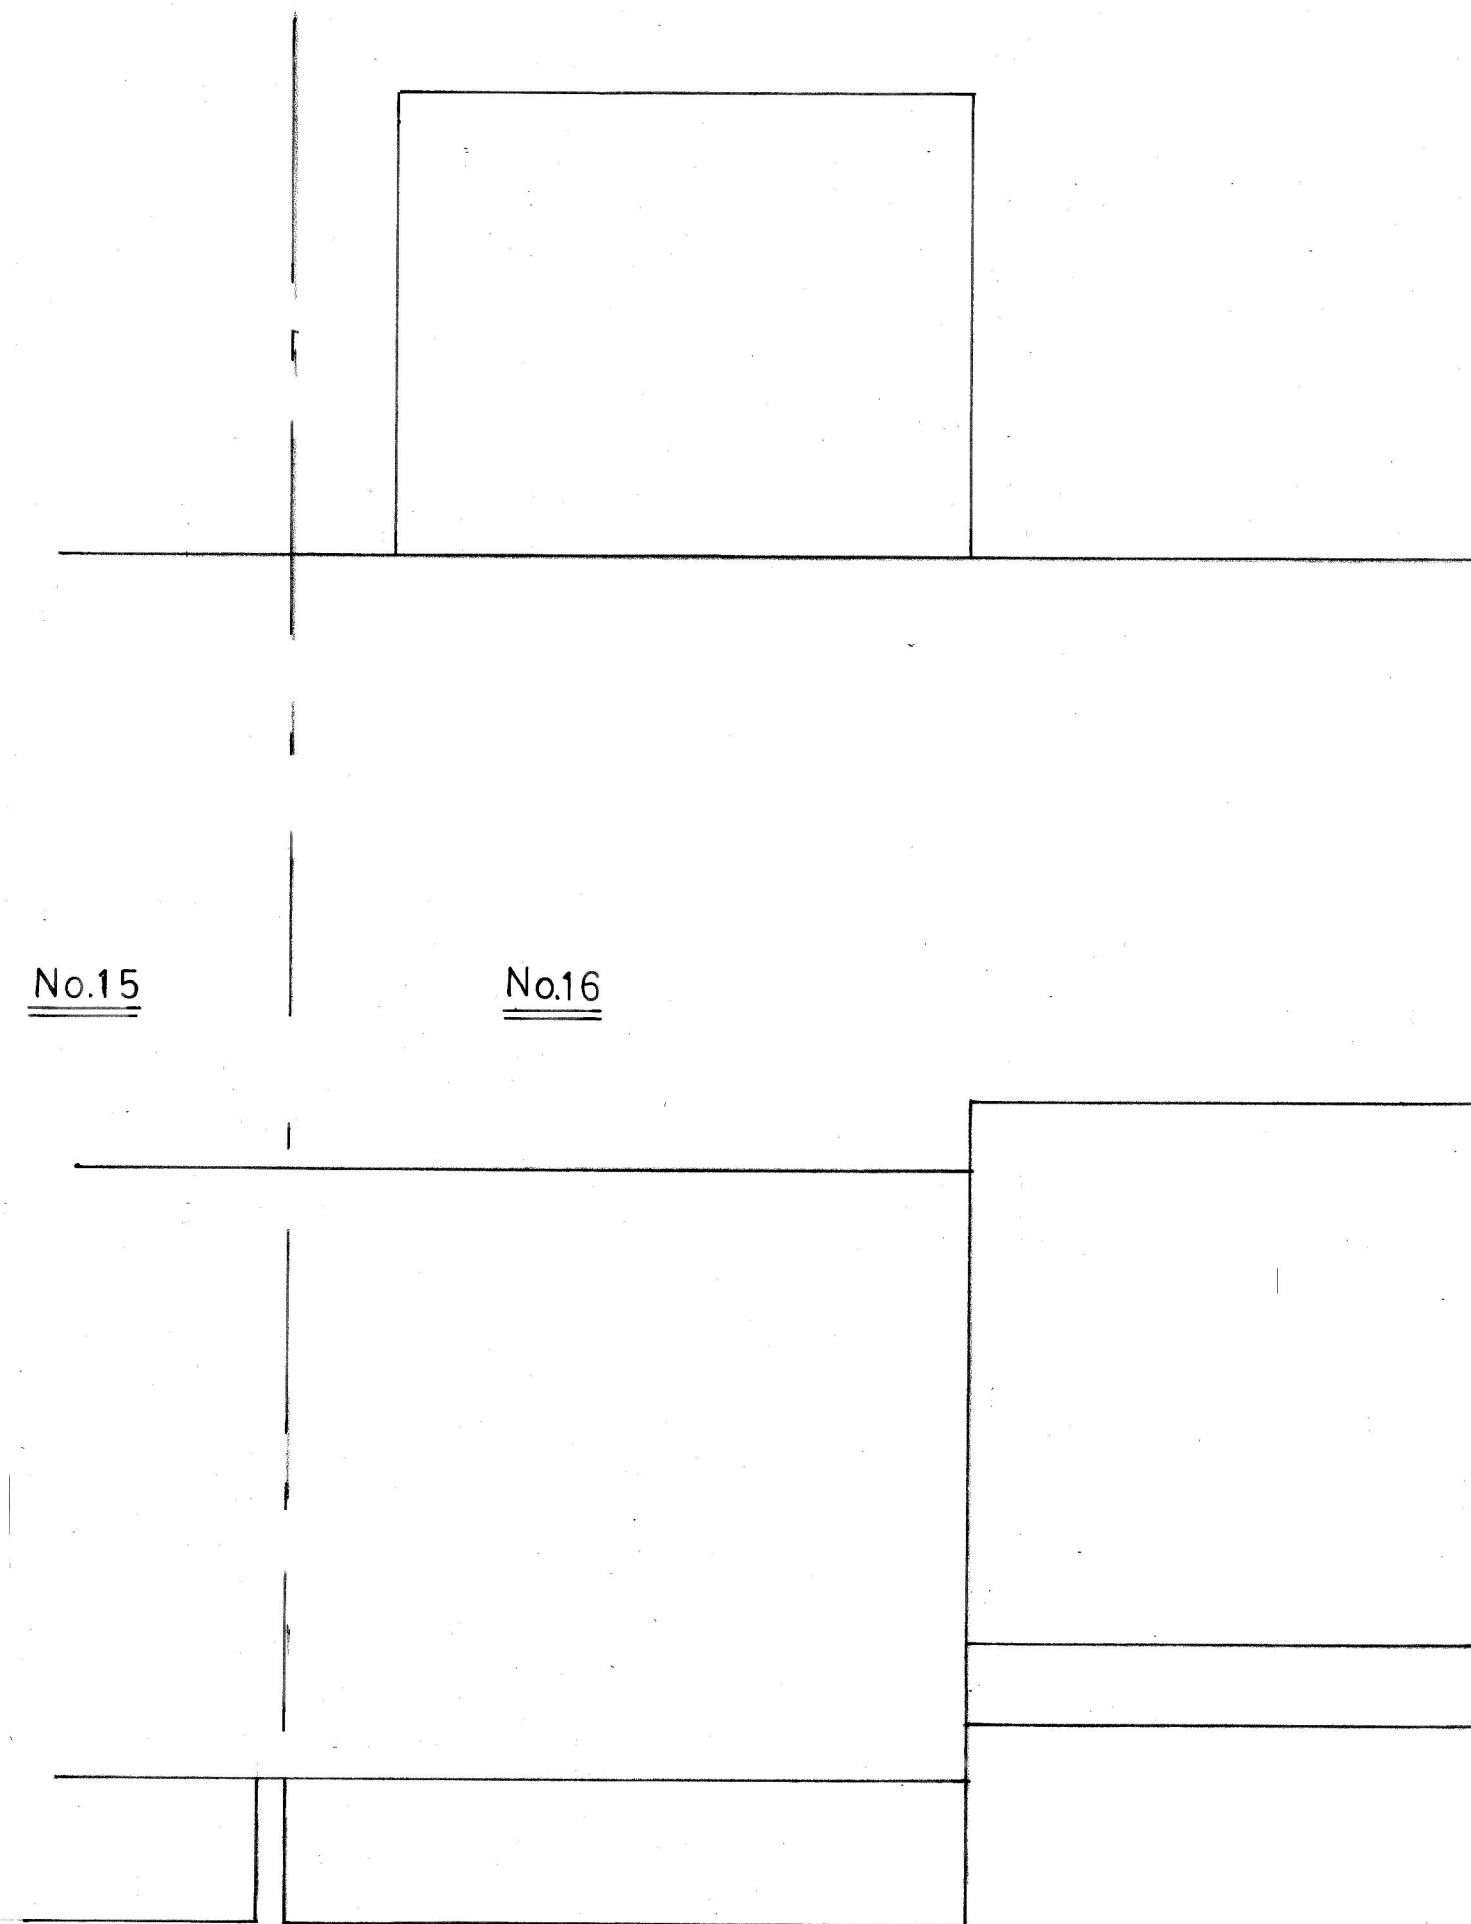

PROPOSED ROOF PLAN

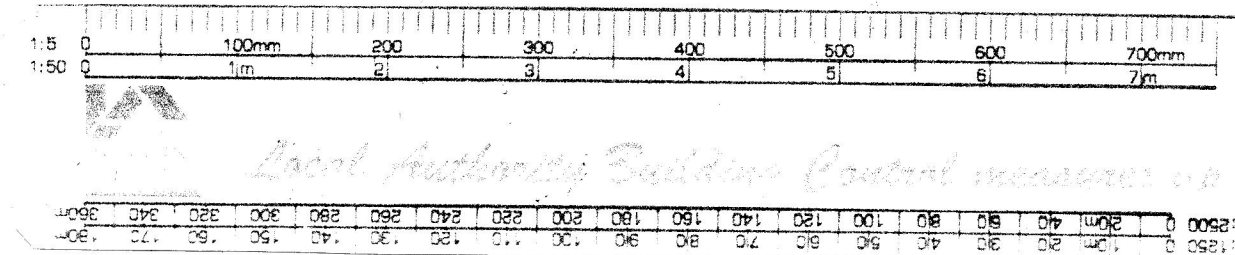

EXISTING & PROPOSED ROOF
PLANS.
16 ARMSTRONG WAY
Dwg. No.DC/05 Scale:1:50