



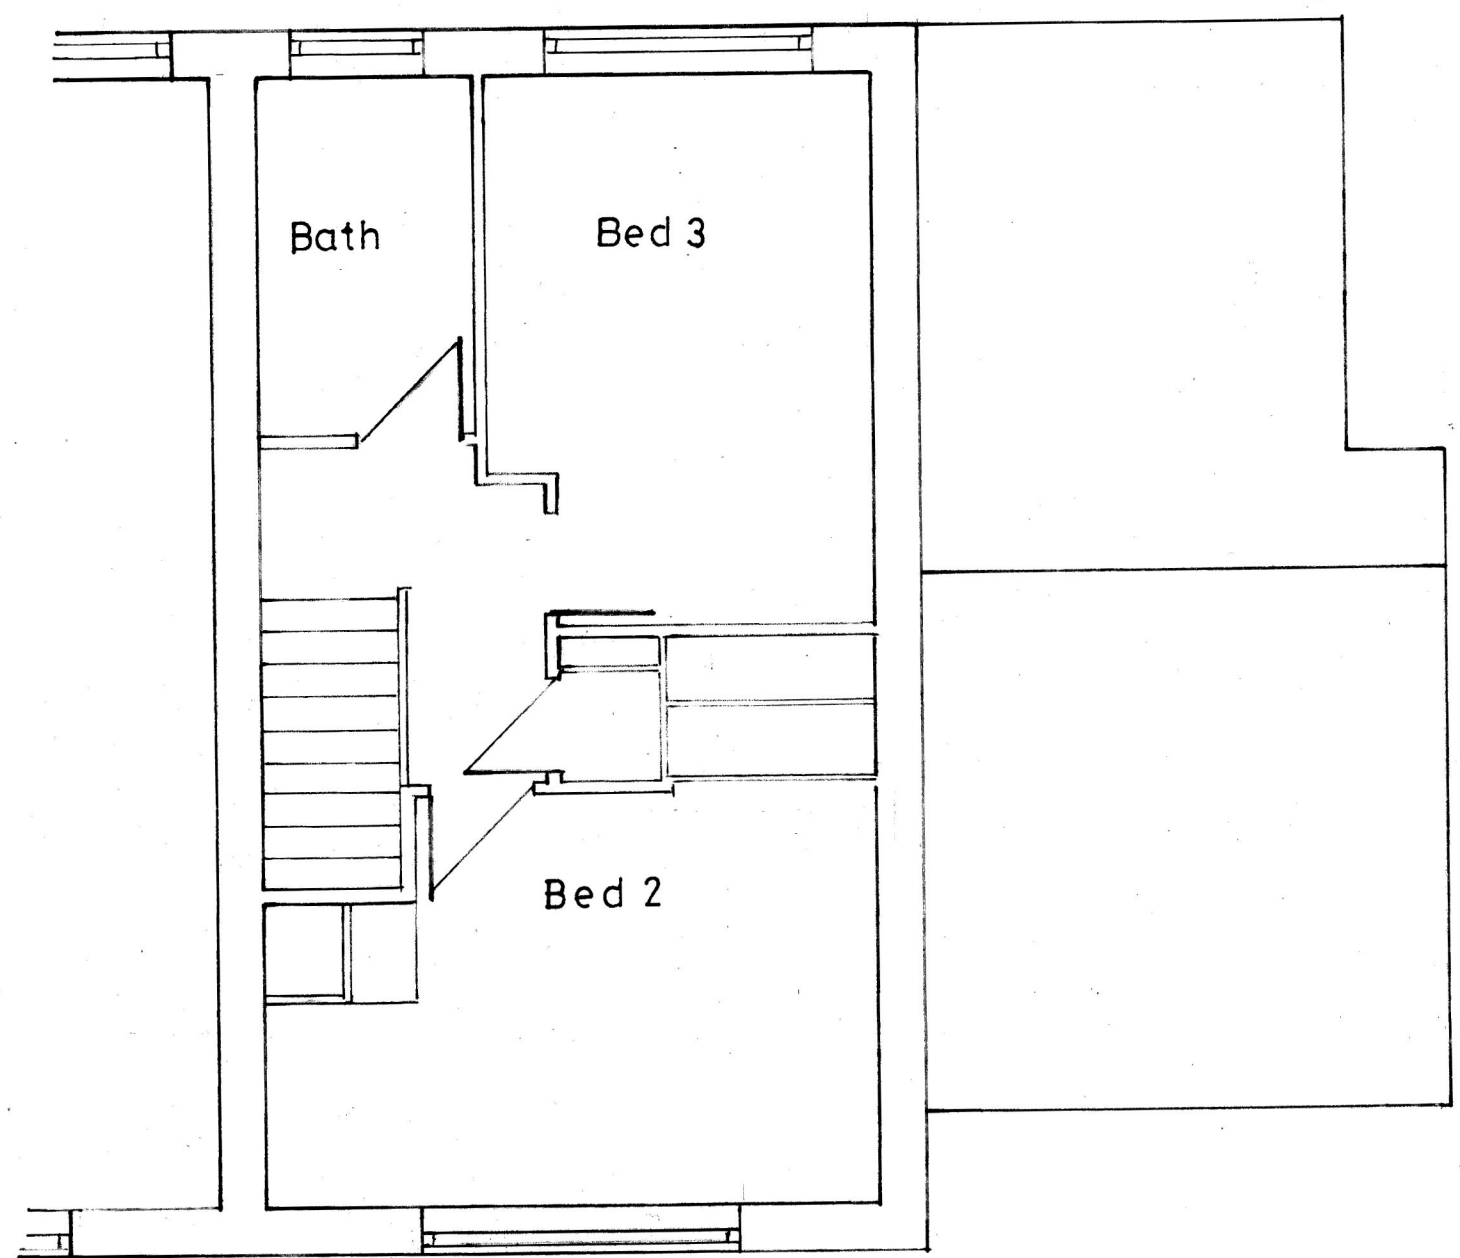

EXISTING GROUND & FIRST
FLOOR PLANS.
16 ARMSTRONG WAY
Dwg. No. DC / 02 Scale: 1:50

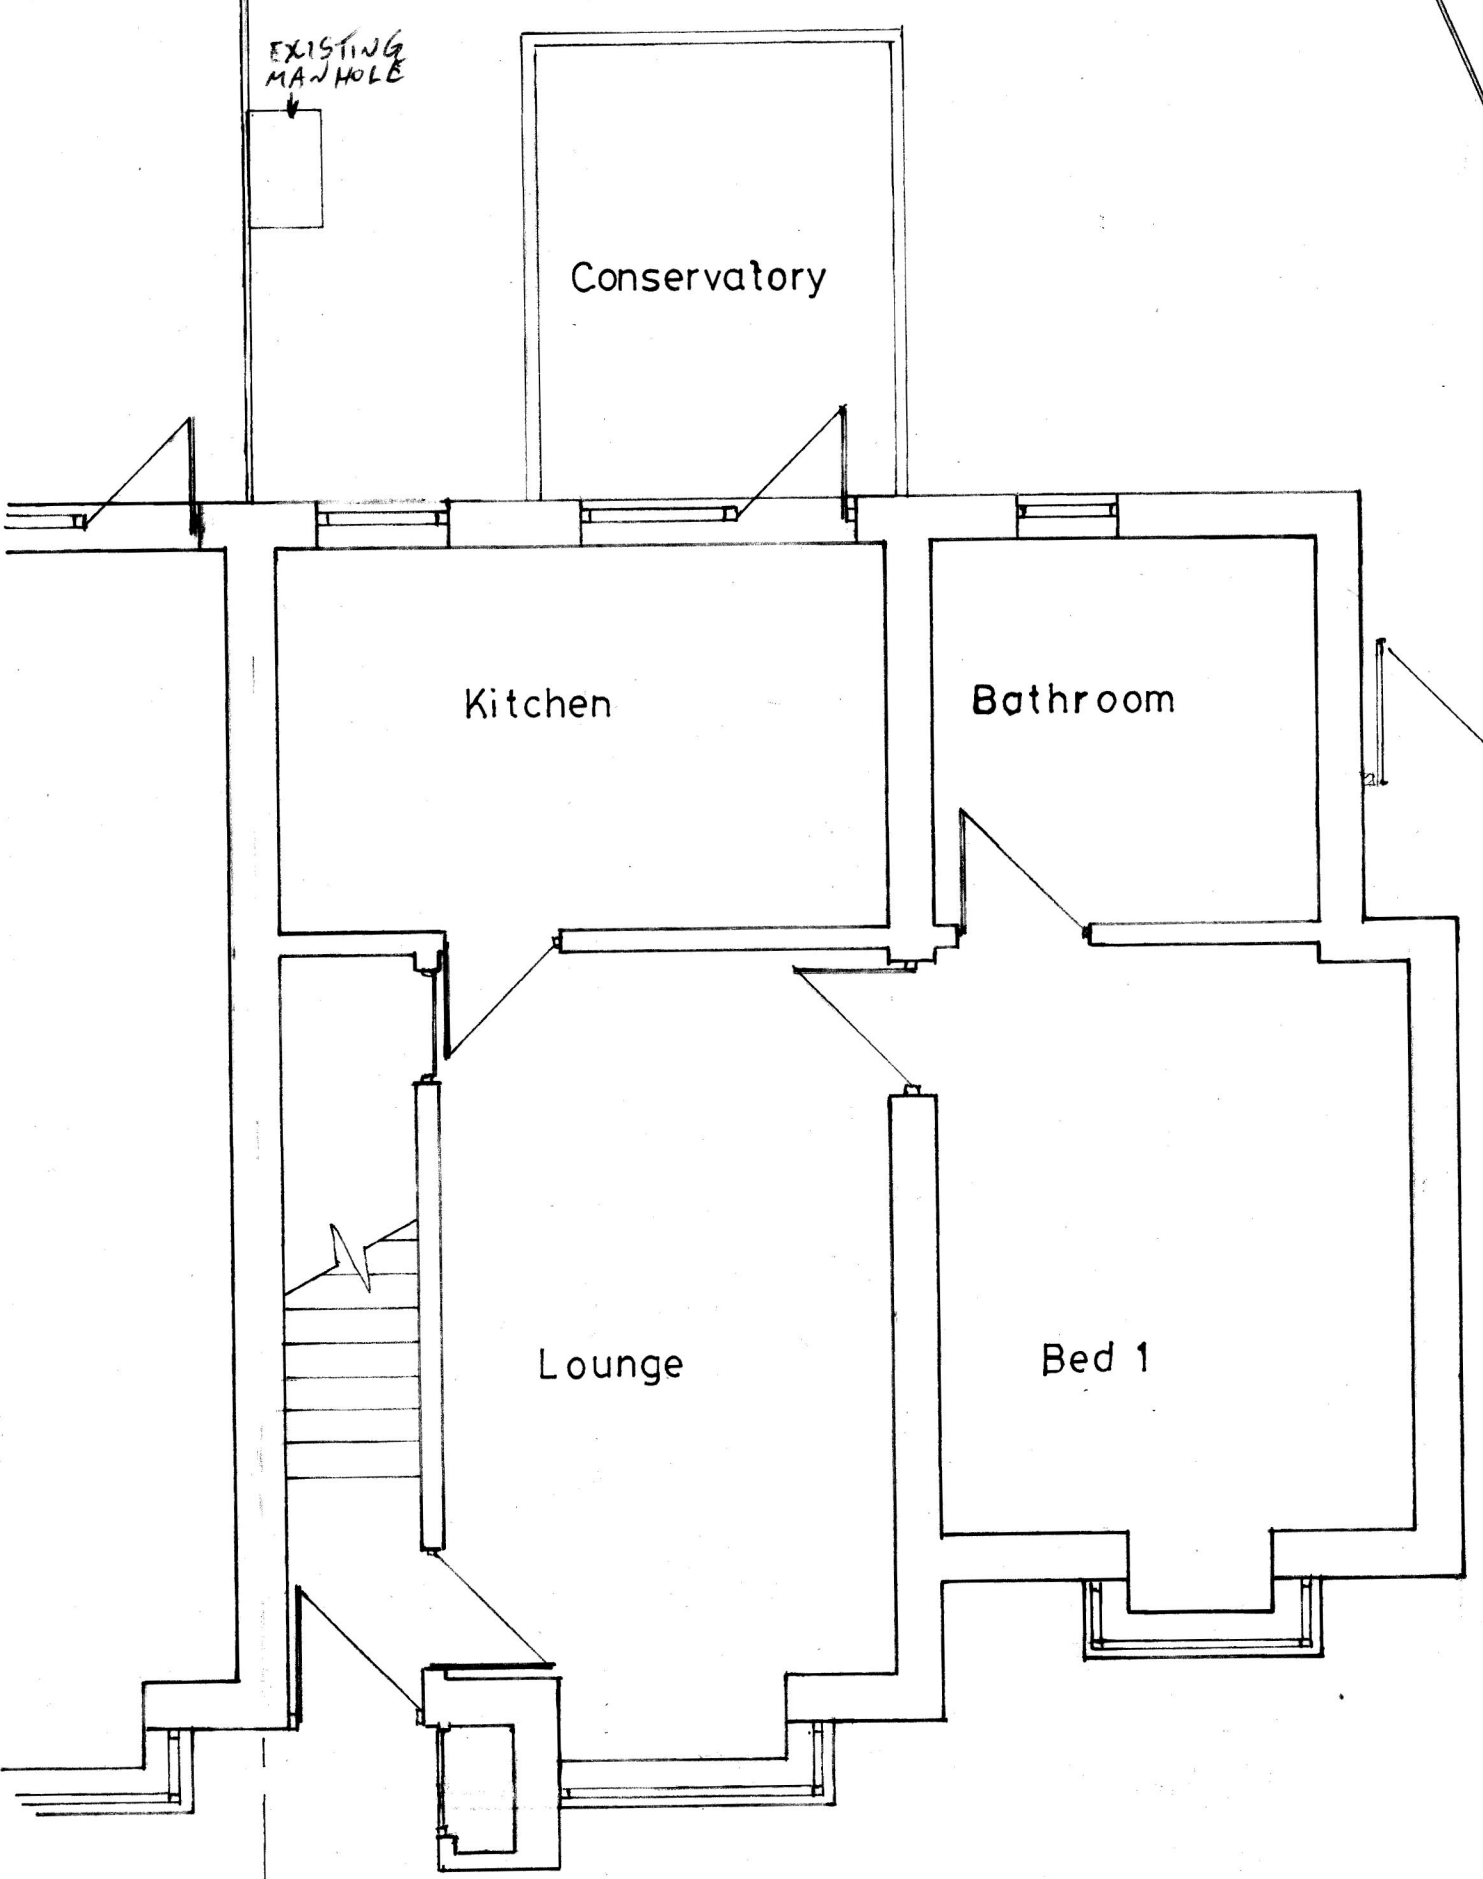