




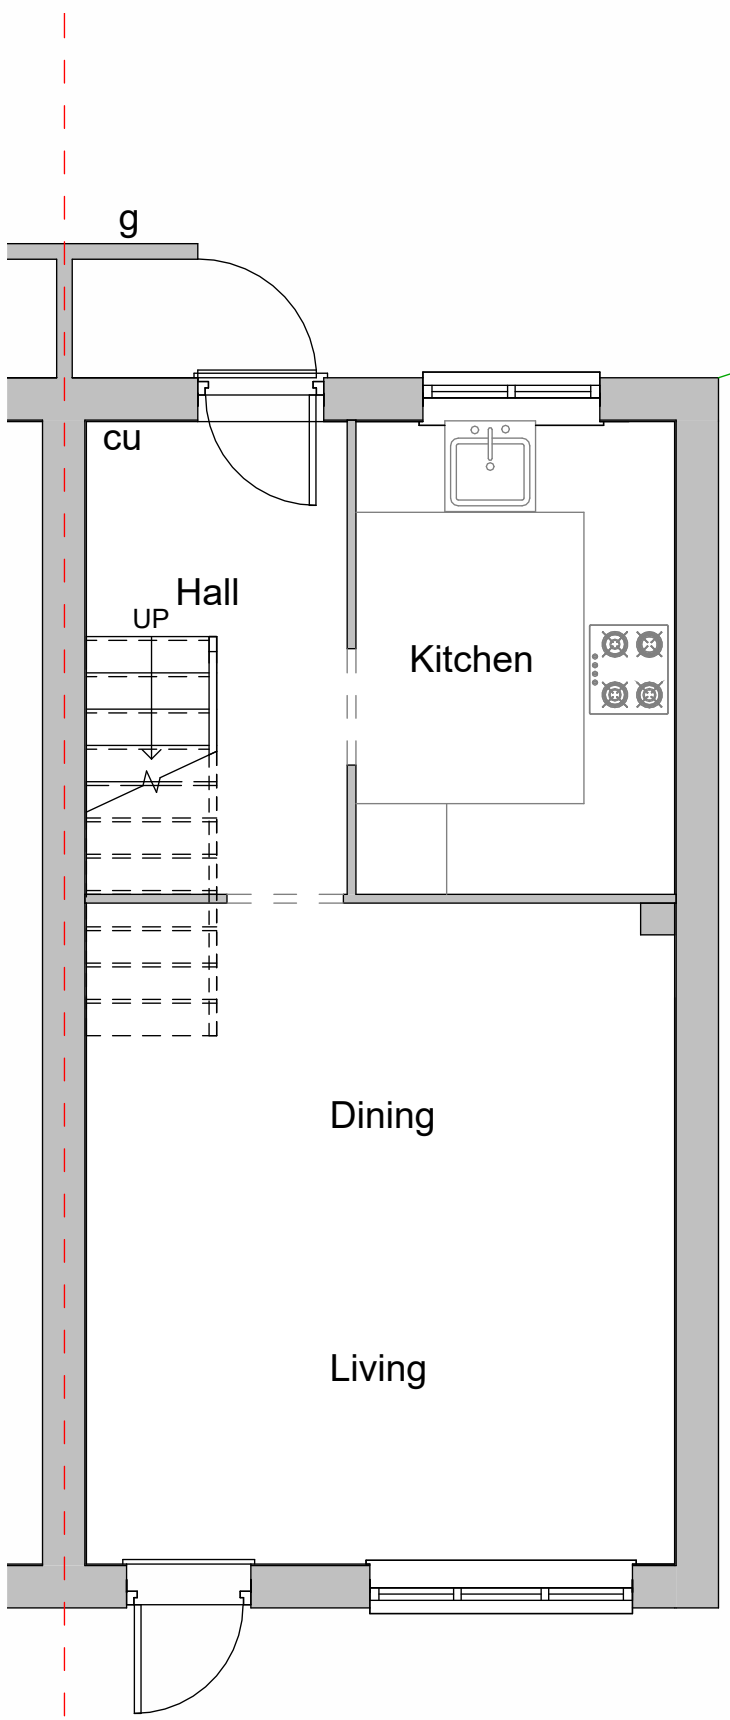

1 Existing Ground Floor
1 : 50

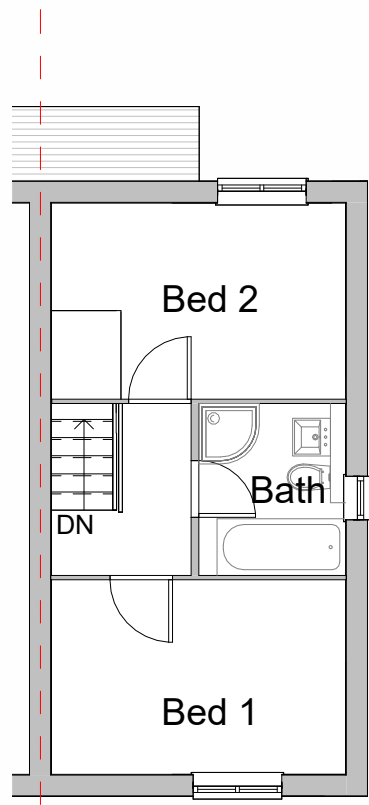


2 Existing First Floor
1 : 100

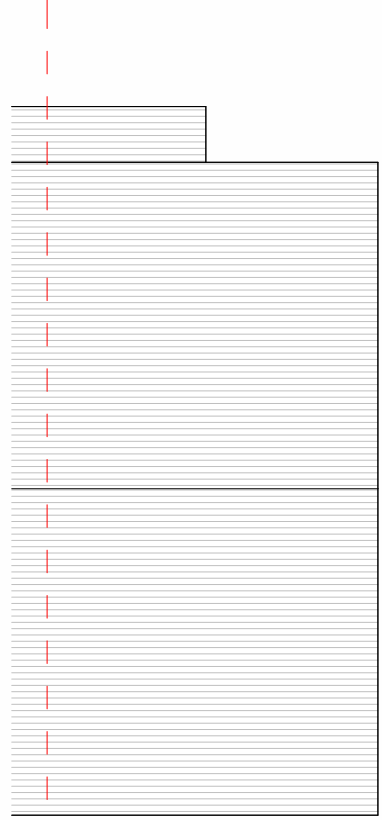

3 Existing Roof Plan
1 : 100




4 Existing Front Elevation
1 : 100

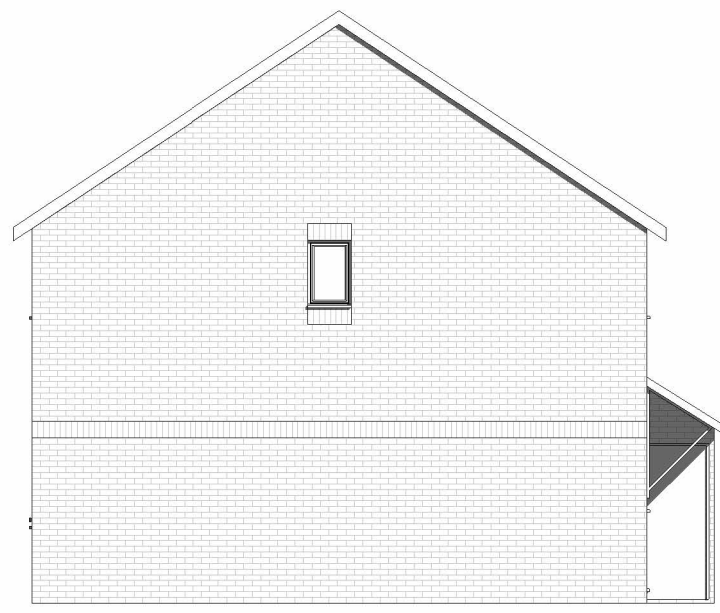

5 Existing Side Elevation_1
1 : 100



6 Existing Rear Elevation
1 : 100

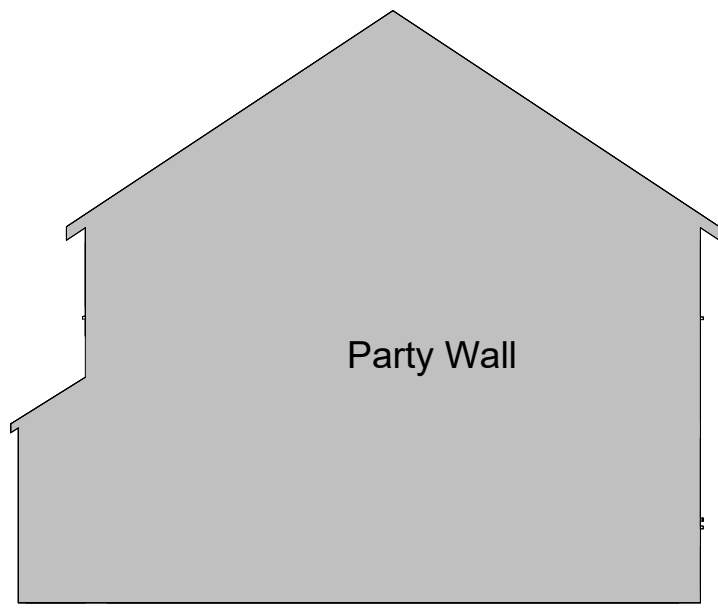

7 Existing Side Elevation_2
1 : 100

Do not scale from this drawing
except for planning purpose.
Contractor to verify all dimensions
before setting out,
commencing work or placing order



Project

38 Jupiter Way
Wokingham
RG41 3GE

Client Liz Davies

Drawing Title
Existing Floor Plans, Roof and
Elevations




Project Ref	Layout Id	Rev.
4028	GA.01	

Date: 25/01/2025	Scale @A1:	As indicated
------------------	---------------	-----------------


M3 Architectural Design Ltd
Basepoint Centres Limited
377-399 London Road
Camberley GU15 3HL

t: 01276 300024
e: info@m3architecturaldesign.co.uk
w: www.m3architecturaldesign.co.uk

© 2025 M3 Architectural Design Ltd

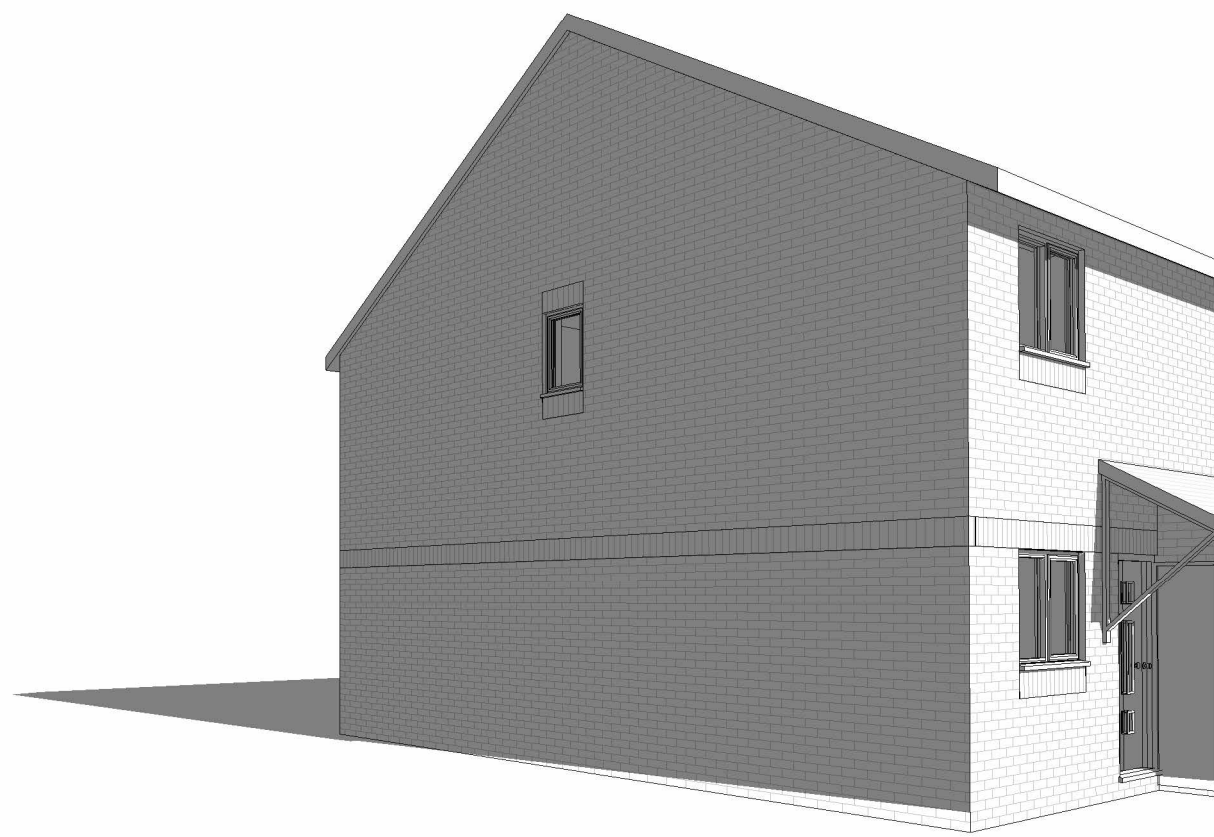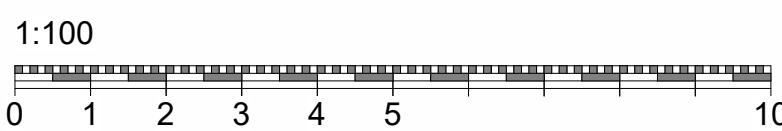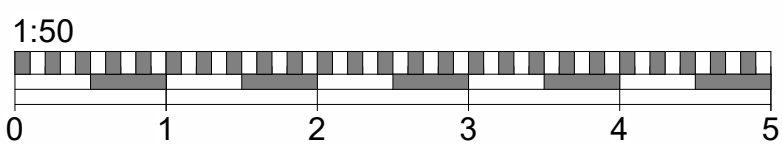

8 3D View 1

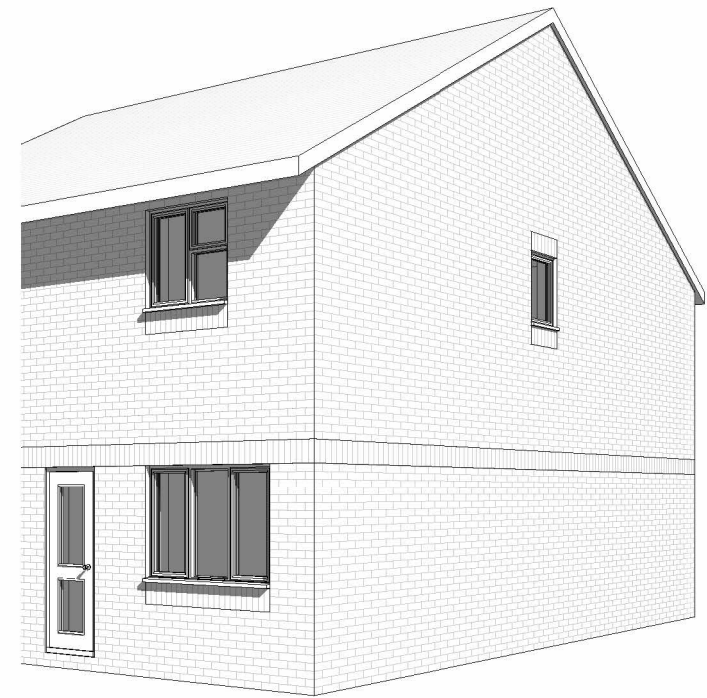

9 3D View 2