



DEVELOPMENTS IN DESIGN LTD

WWW.DEVELOPMENTSINDESIGN.CO.UK
TEL.01344 641286

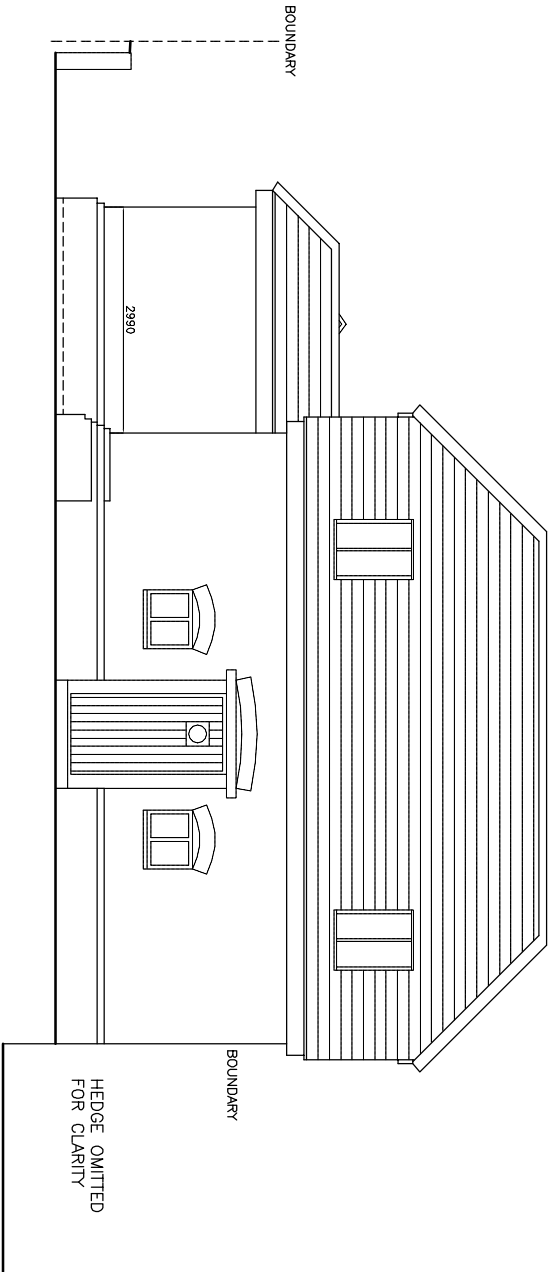


PROPOSED FRONT ELEVATION

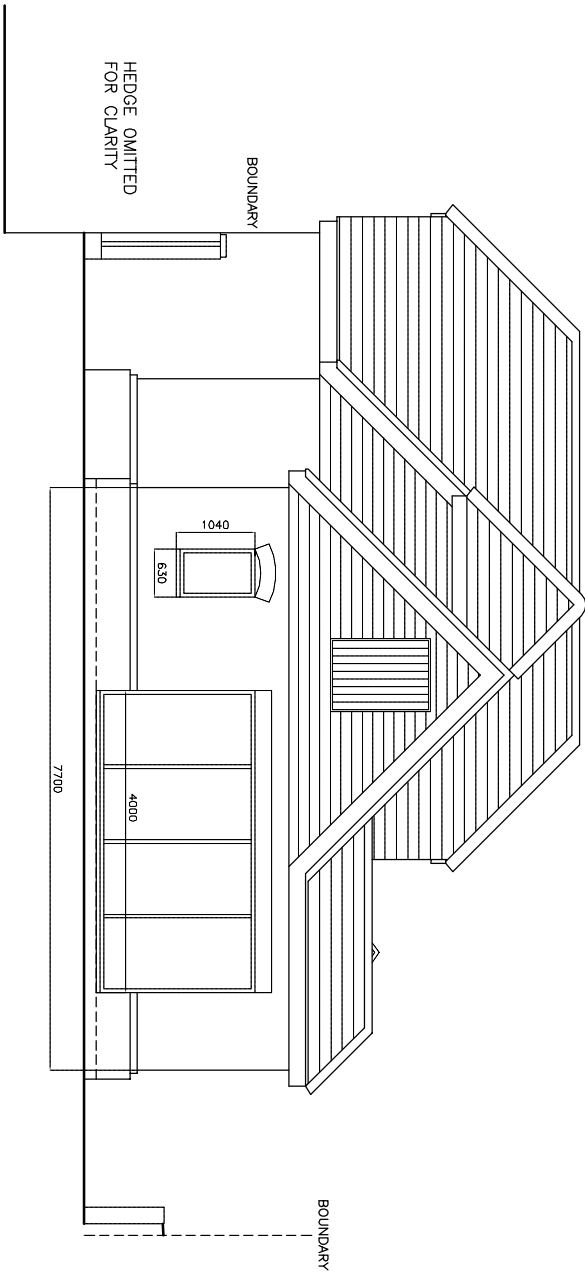


PROPOSED REAR ELEVATION

ROOF TILES, DARK RED PLAIN TILES
BRICKWORK, RED MIX FACING BRICK
BRICK FEATURE OVER WINDOWS
ALL GUTTERING AND DOWNPIPES BLACK METAL
WINDOWS BROWN WOOD
ALL EXTERNAL TIMBER PAINTED BLACK

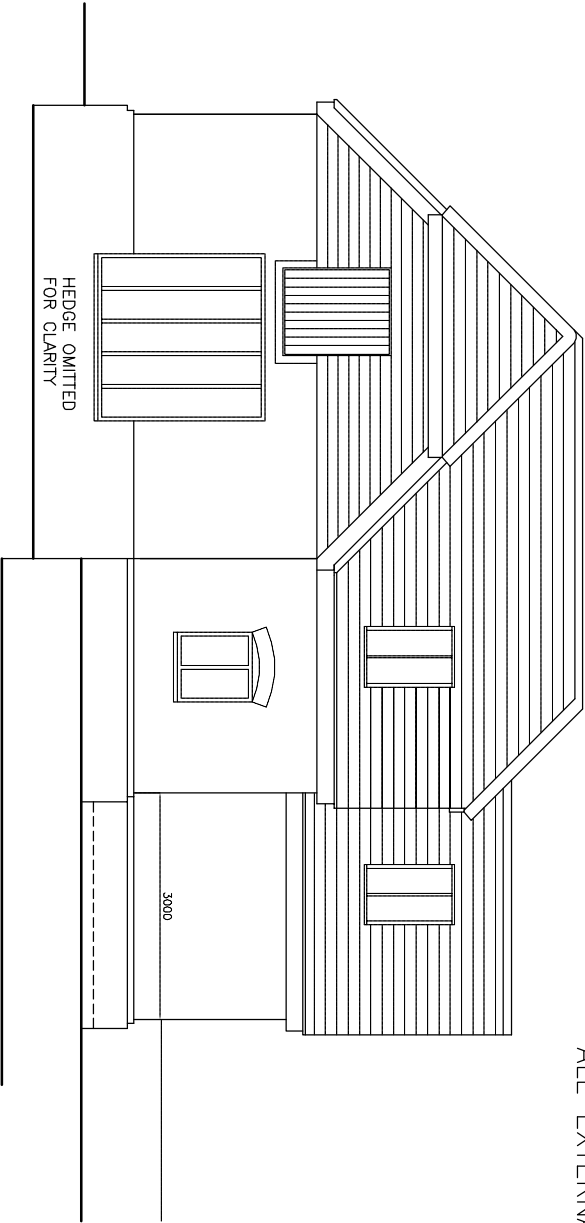


PROPOSED SIDE ELEVATION

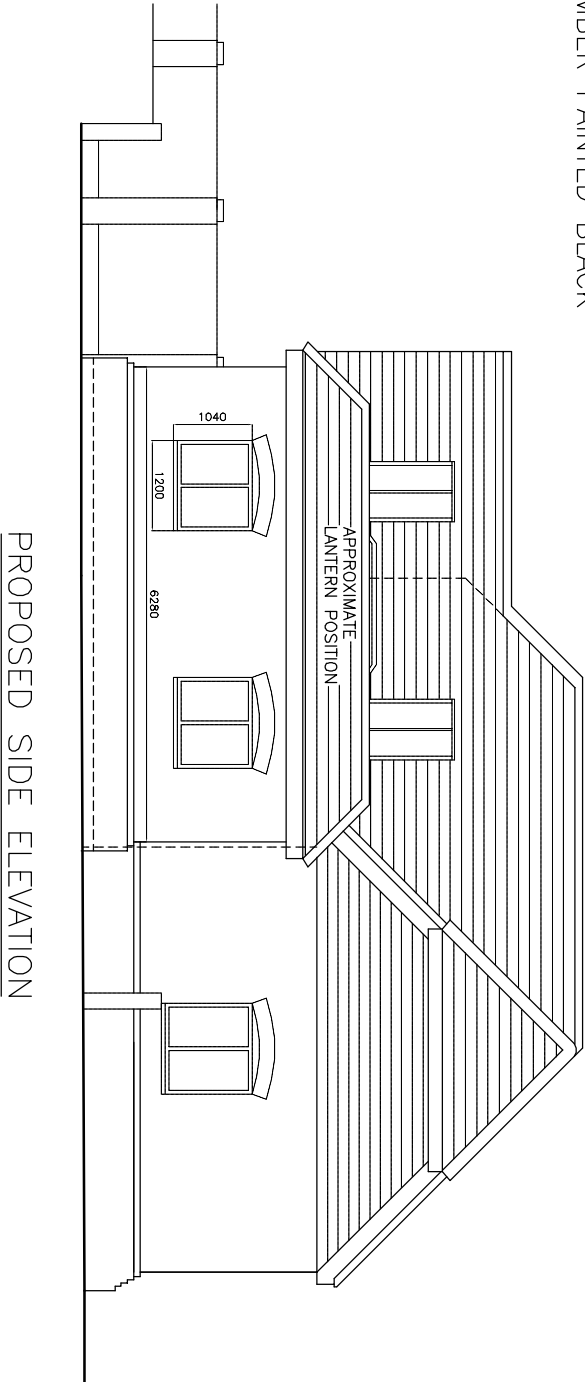

PROPOSED SIDE ELEVATION

SINGLE STOREY SIDE AND REAR EXTENSION

 

DRAWING NO. SM.002
DATE 4.2.25
SCALE 1:100

MR S MACSWAN

BARN 1 SINDLESHAM ROAD ARBORFIELD BERKS RG2 9JH