


DEVELOPMENTS IN DESIGN LTD

WWW.DEVELOPMENTSINDESIGN.CO.UK
TEL.01344 641286

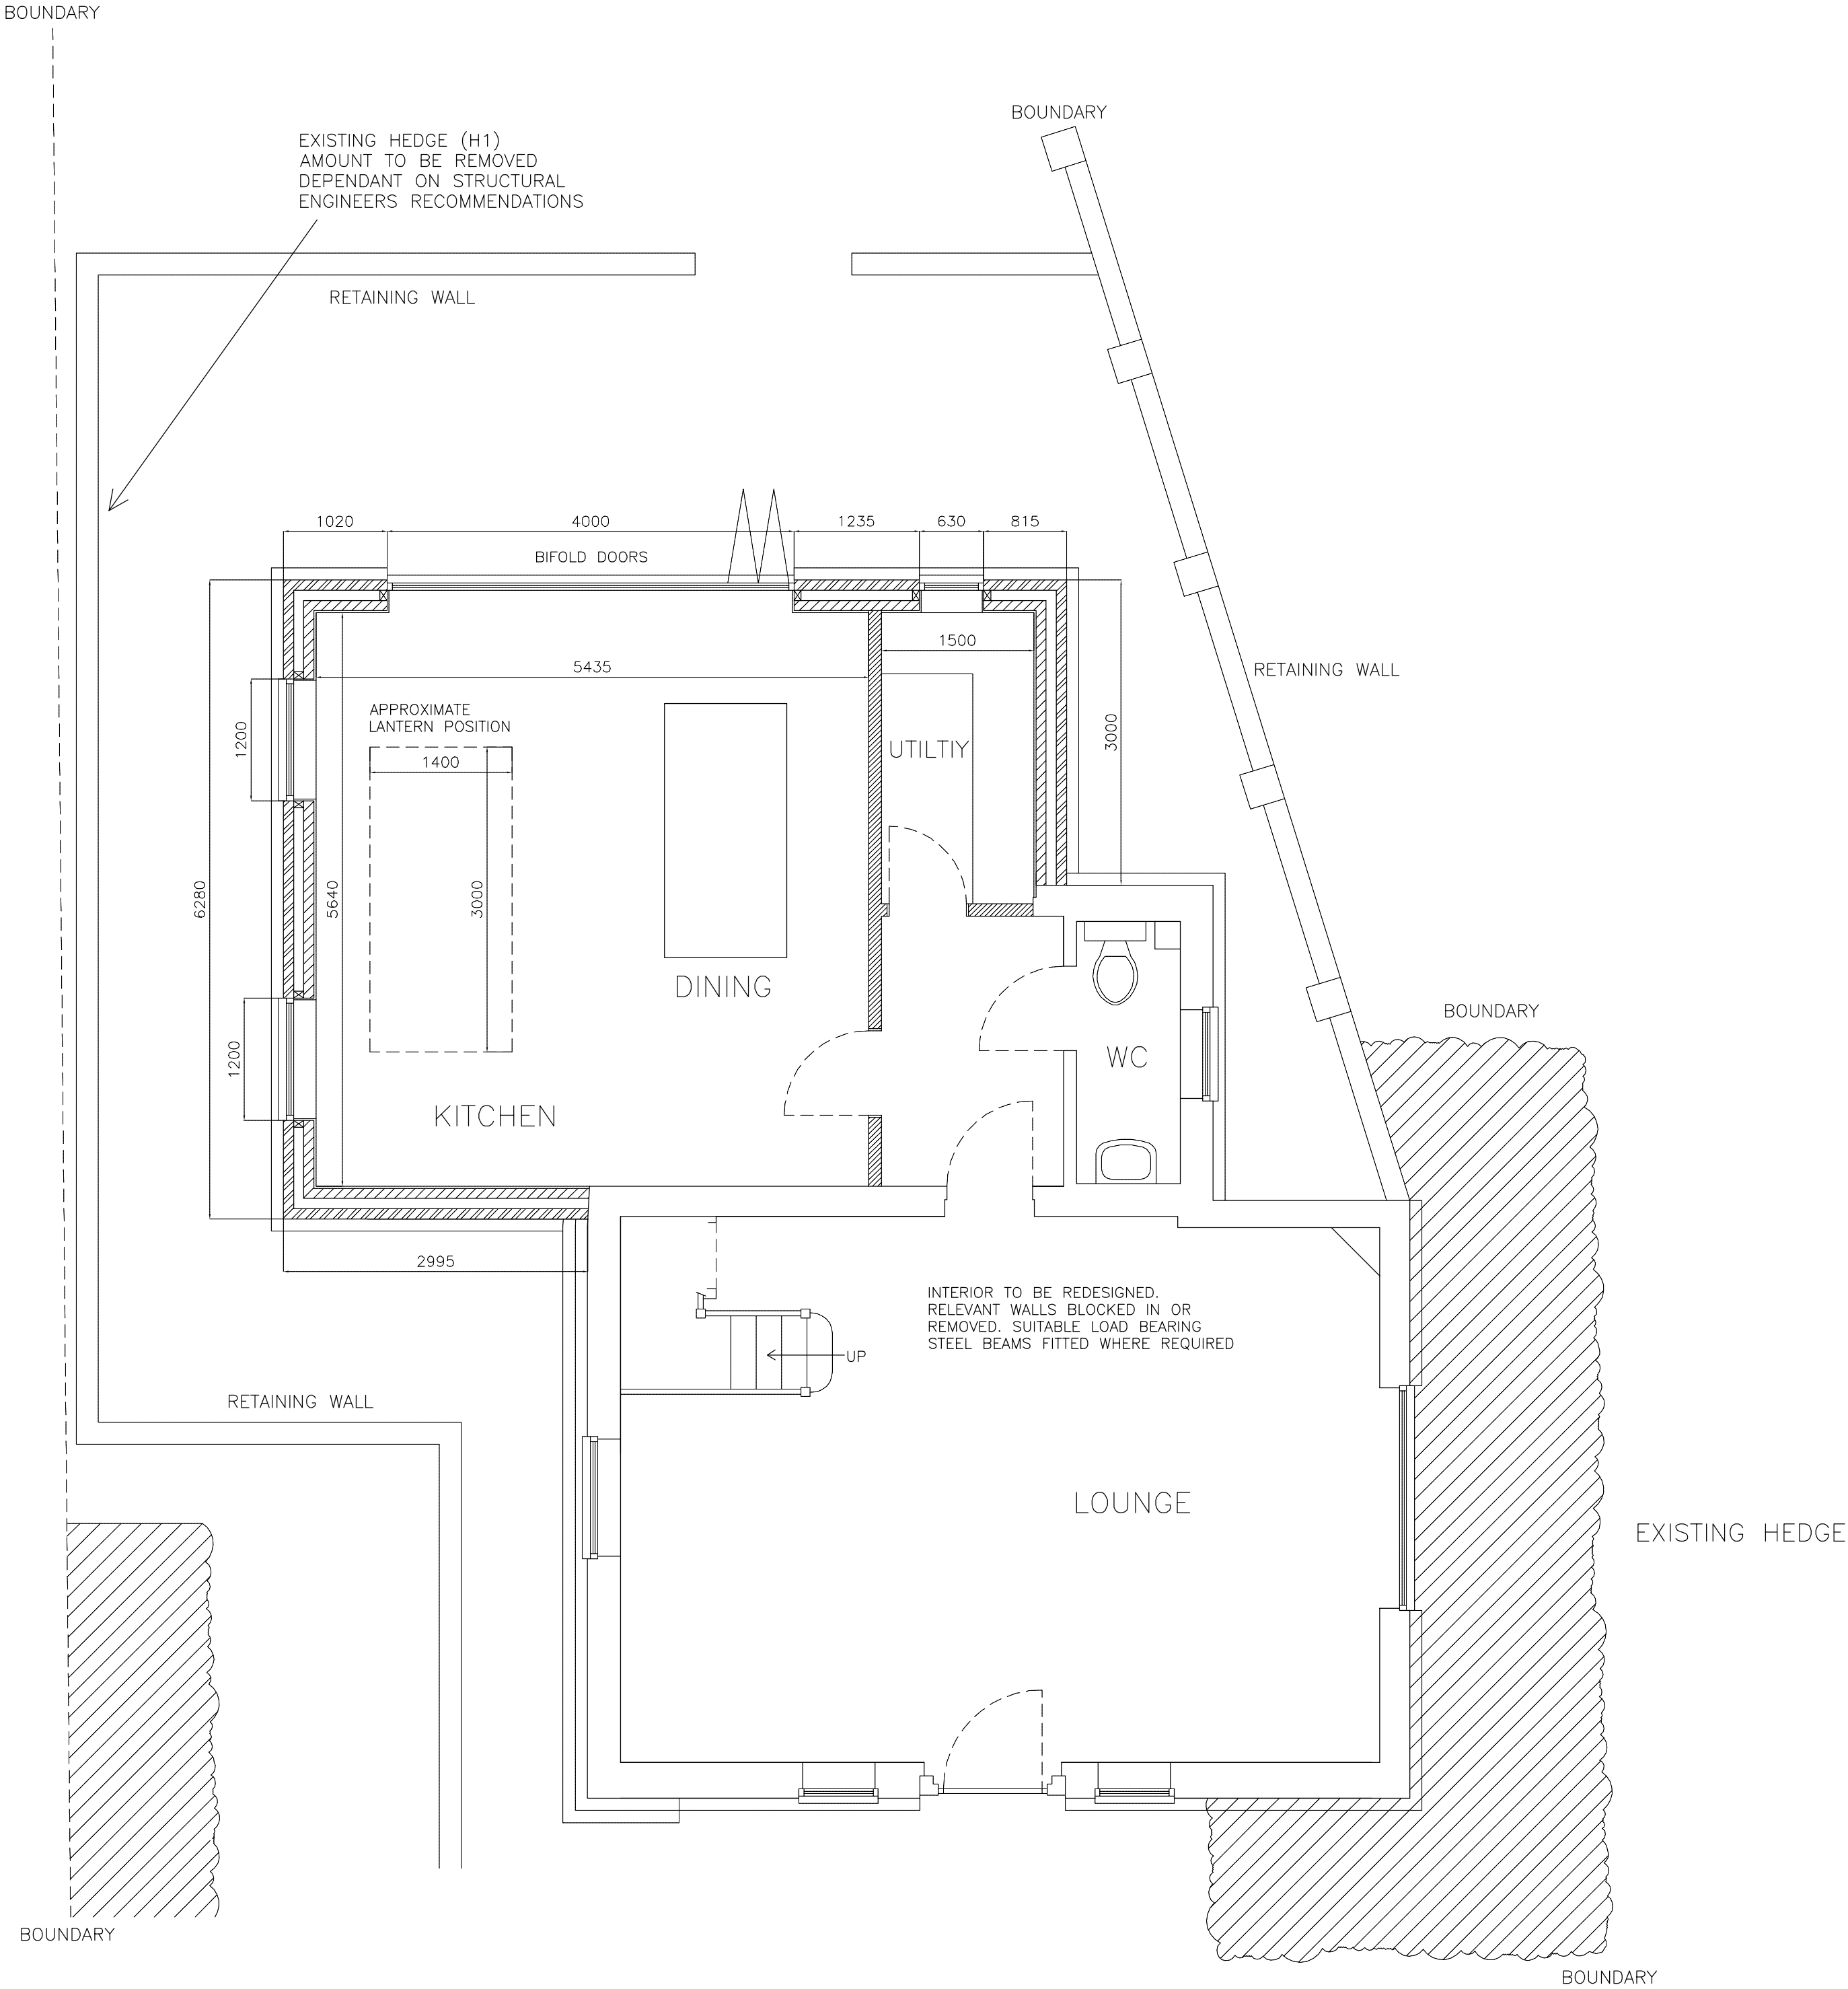

PROPOSED GROUND FLOOR PLAN

SINGLE STOREY SIDE AND REAR EXTENSION

0 1 2 3 4 5M

DRAWING NO. SM.004
DATE 4.2.25
SCALE 1:50

MR S MACSWAN

BARN 1 SINDLESHAM ROAD ARBORFIELD BERKS RG2 9JH