


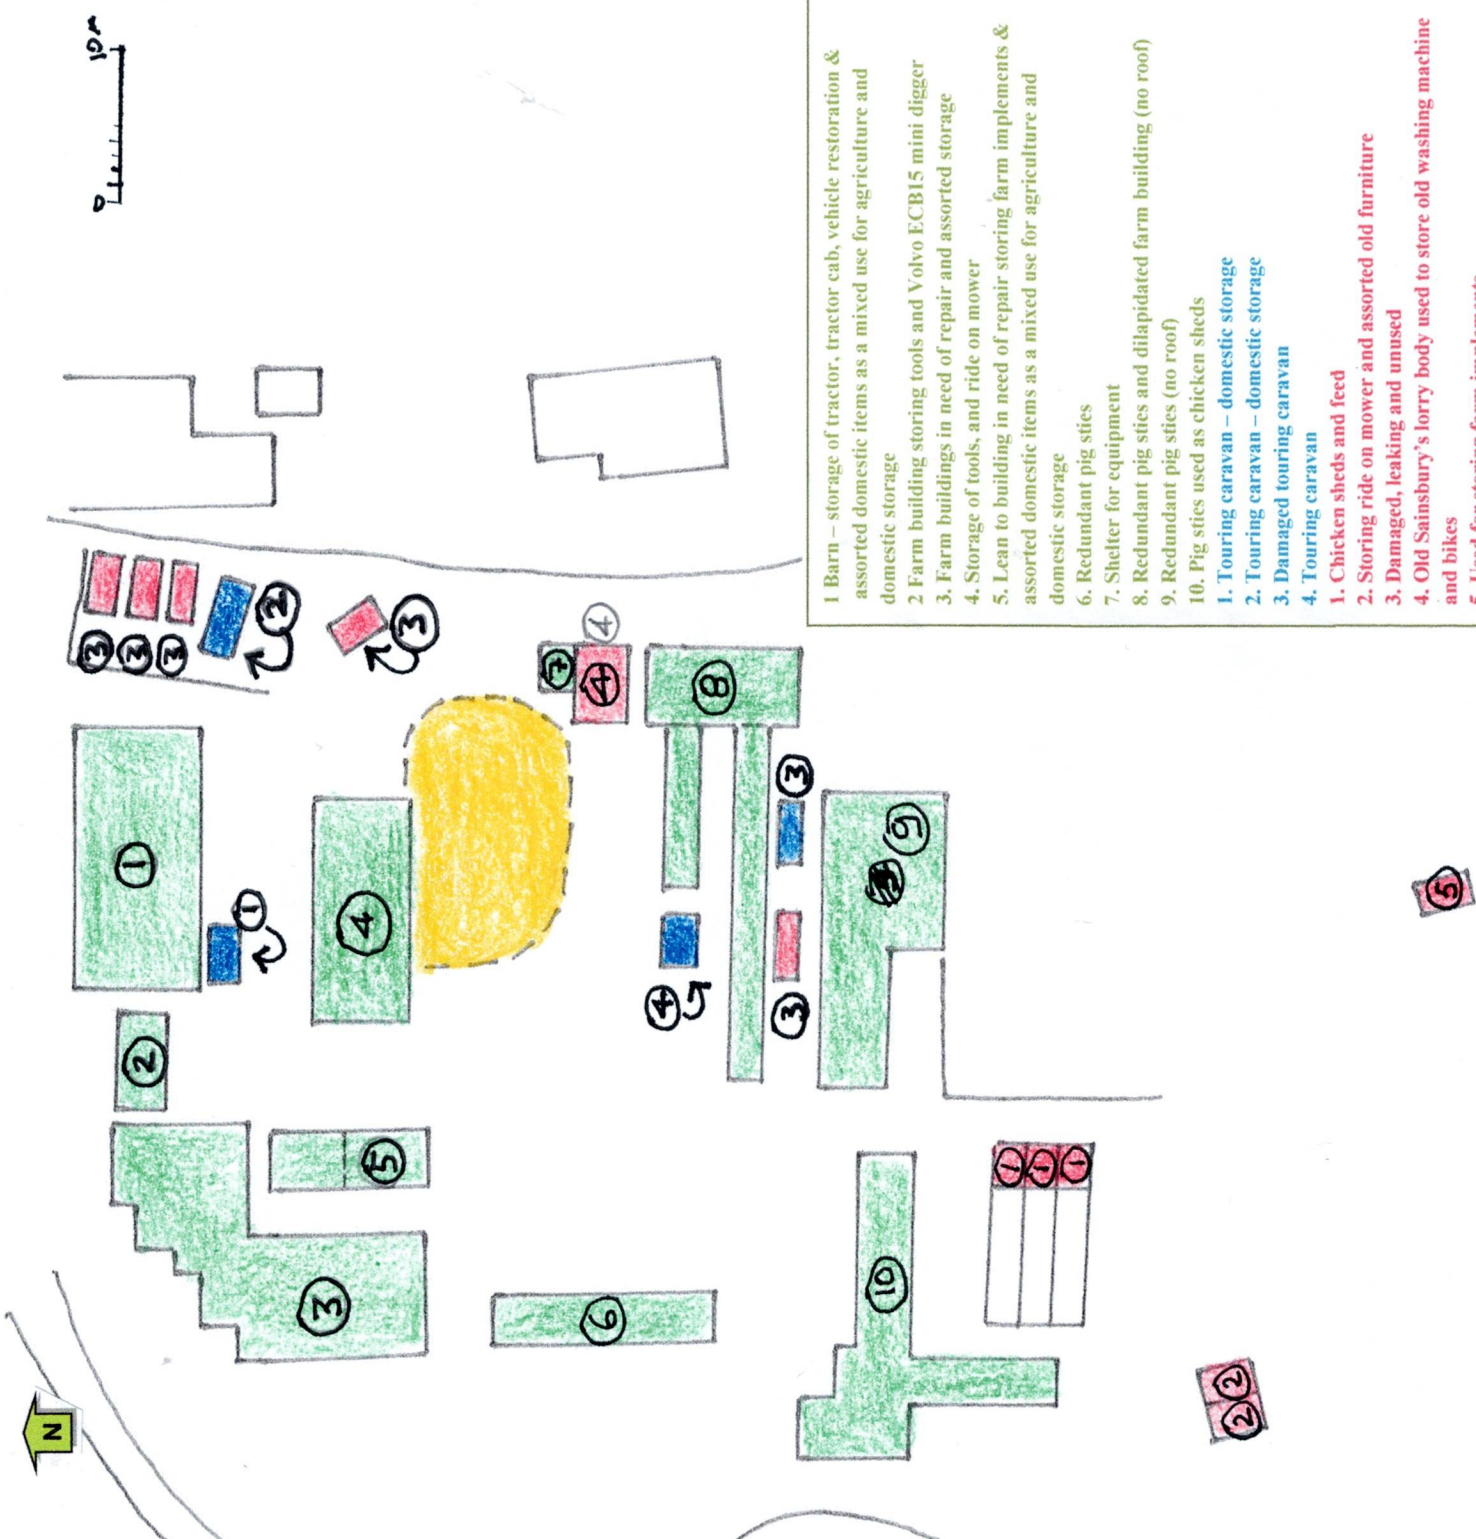

Do not scale except for planning & building regulations purposes

Licence number 100046766

Mark Leedale Planning
Chartered Town Planning Consultants

20 Hurlands Place,
Farnham,
Surrey GU9 9HX
01252 718855
markleedale@hotmail.com

Revision notes:

- A 11.11.24 Amendments as per lpa advice
- B 11.21 Further amendments to numbering
- C

Client:

Mr & Mrs P Taylor

Location:

Bentley Lane Piggeries, Poplar Lane,
Winnersh RG41 5JR

Drawing title:

Existing site plan

Scale:

1:500@A4

Date:

November 2024

Drawing number:

MLP/02/B