




Front Elevation




Front Elevation

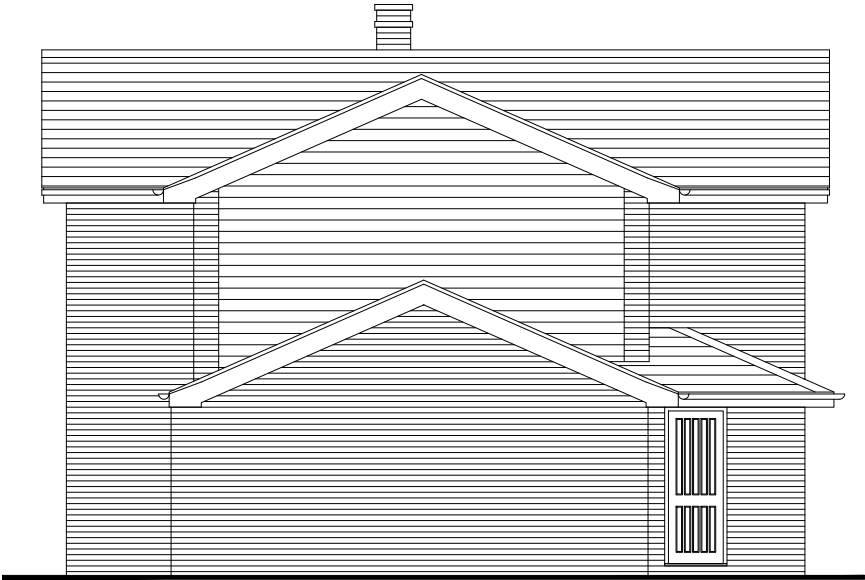

Rear Elevation



Side Elevation

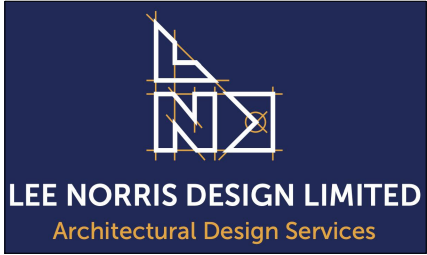

9 Glebelands Road
Wokingham
Berkshire
project :

Existing Elevations
title :

Mr. V. Coltuc
client :

Lee Norris Design Limited 27 Eden Way, Winnersh Wokingham, Berkshire RG41 5PQ Tel: 01189 787226 Mob: 07795 058193 E-mail: lee@leenorrisdesign.co.uk Web: www.leenorrisdesign.co.uk Planning and building regulations drawings for residential extensions, new build, renovation and conversion projects.	ref : LN date : August'25 scale : 1:100@A3 project : 25-660 dwg no. / rev : 002
---	---

Scale: 1:100 0 1 2 3 4 5