


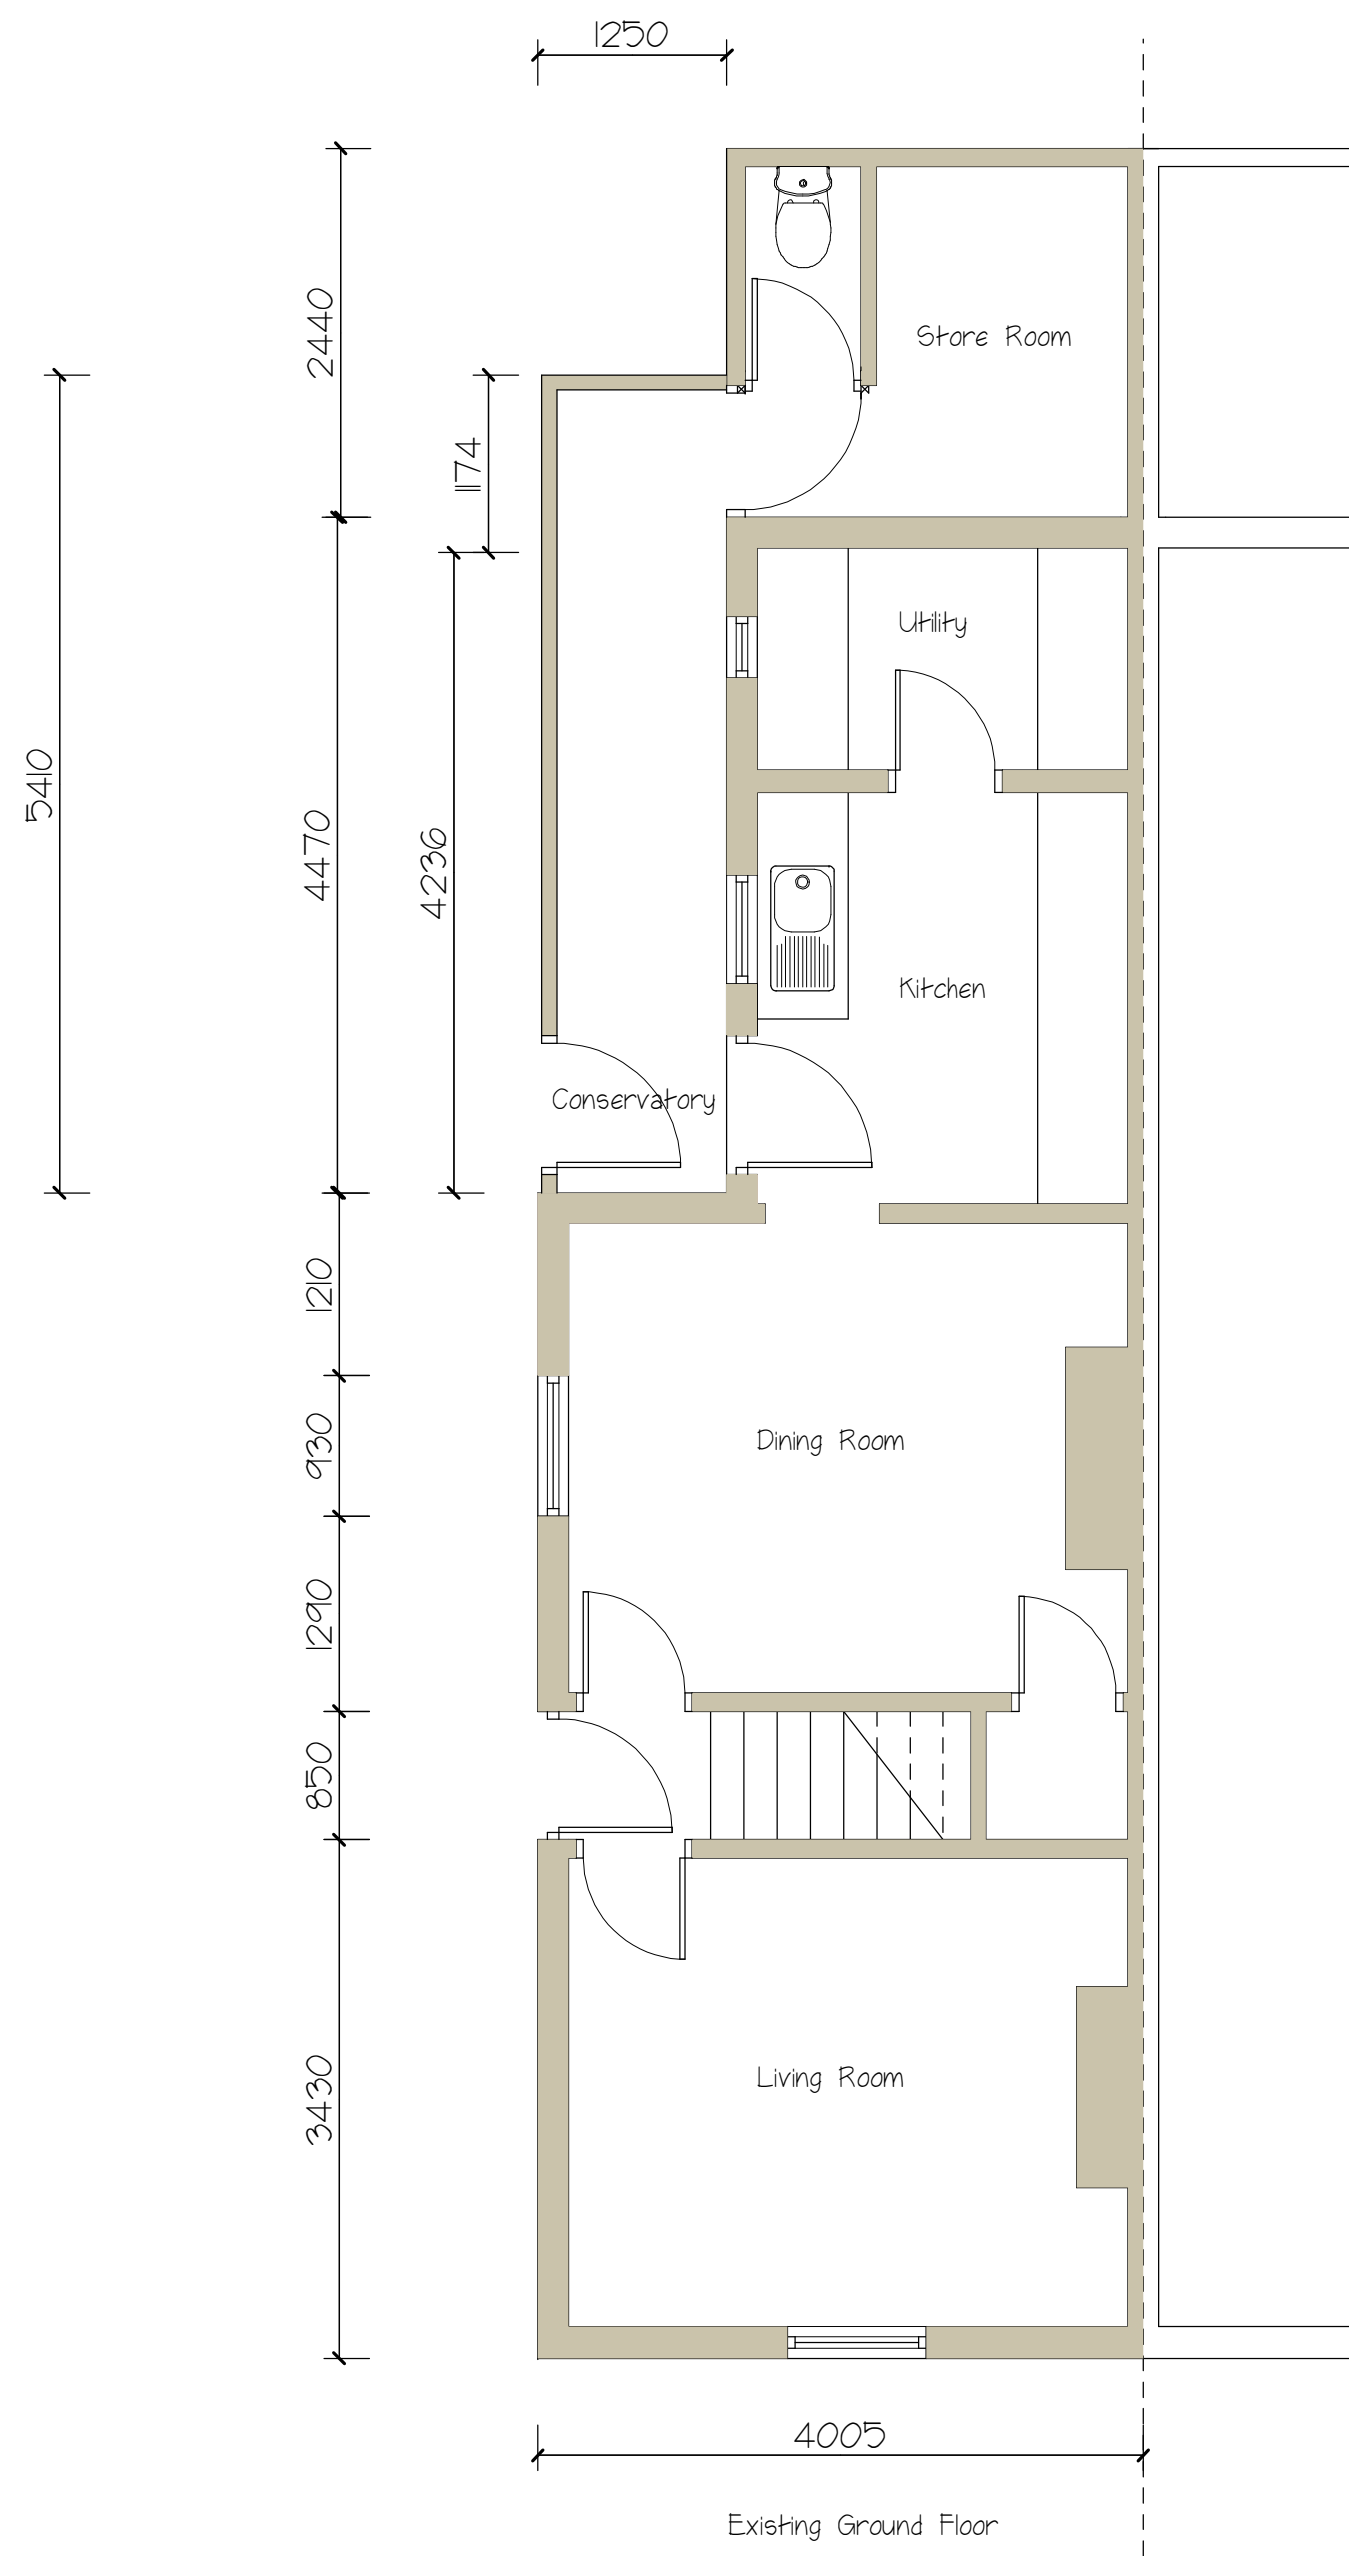

Scale Bar 1:50 @ A2





PAUL SCHOFIELD
ARCHITECTURAL DESIGN

CLIENT
John Moy & Petra Lakey

PROJECT TITLE
27, The Square
Spencers Wood
Berkshire
RG7 1BS

DRAWING TITLE
Existing Floor Plan 3

SCALE 1:50	DATE 13-09-24	DRAWN P.Schofield
---------------	------------------	----------------------

THE COPYRIGHT IN THIS DOCUMENT AND
DESIGN IS CONFIDENTIAL TO AND THE
PROPERTY OF PAUL SCHOFIELD