

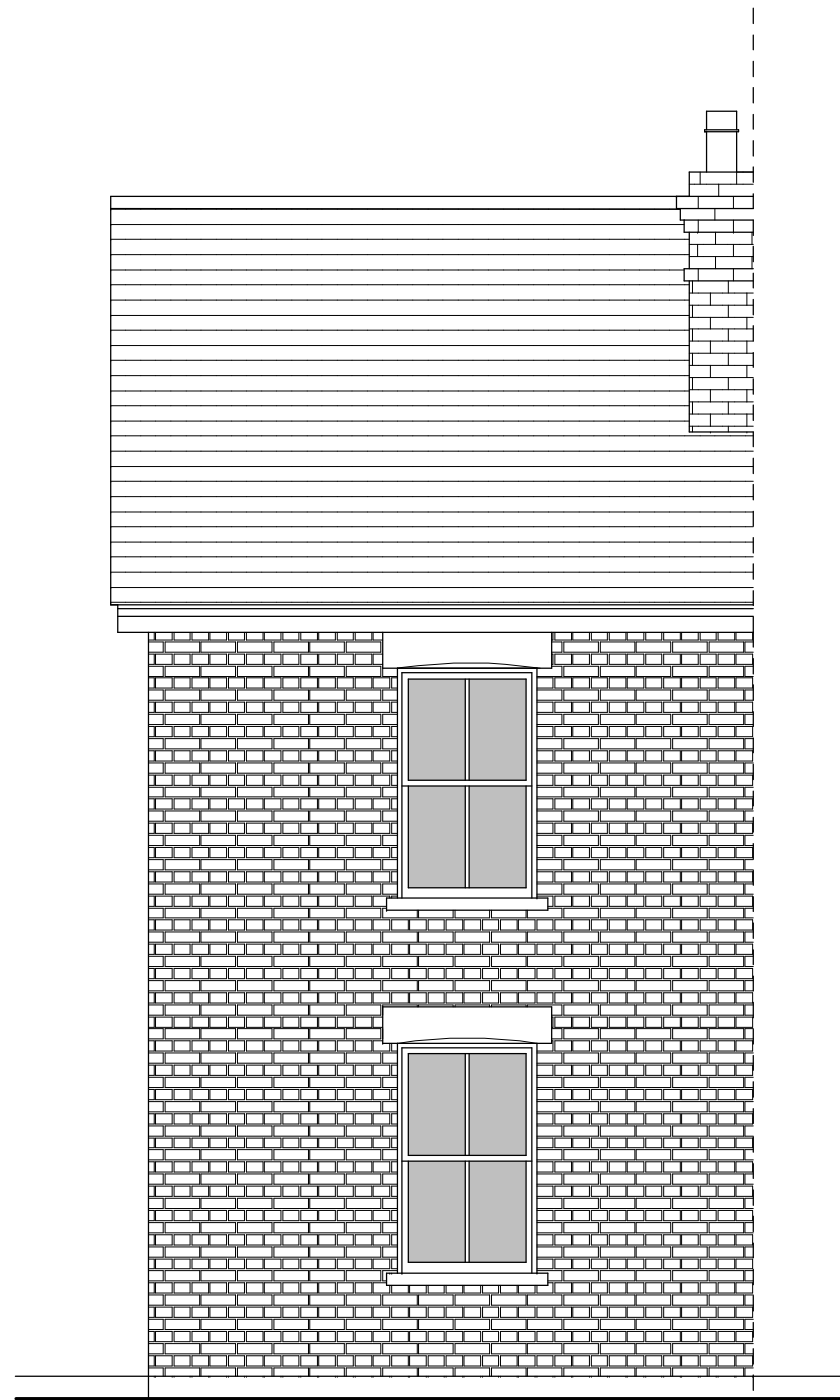


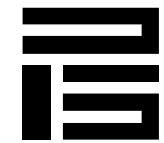

Existing Front Elevation

Scale Bar 1-50 @ A3

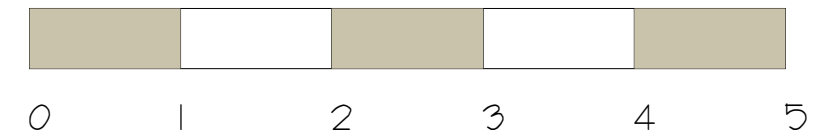

PAUL SCHOFIELD
ARCHITECTURAL DESIGN

CLIENT

John Moy & Petra Lakey

PROJECT TITLE

27, The Square
Spencers Wood
Berkshire
RG7 1BS

DRAWING TITLE

Existing Front Elevation

SCALE

1-50

DATE

05-06-24

DRAWN

P.Schofield

THE COPYRIGHT IN THIS DOCUMENT AND
DESIGN IS CONFIDENTIAL TO AND THE
PROPERTY OF PAUL SCHOFIELD