



Scale Bar 1:50 @ A2

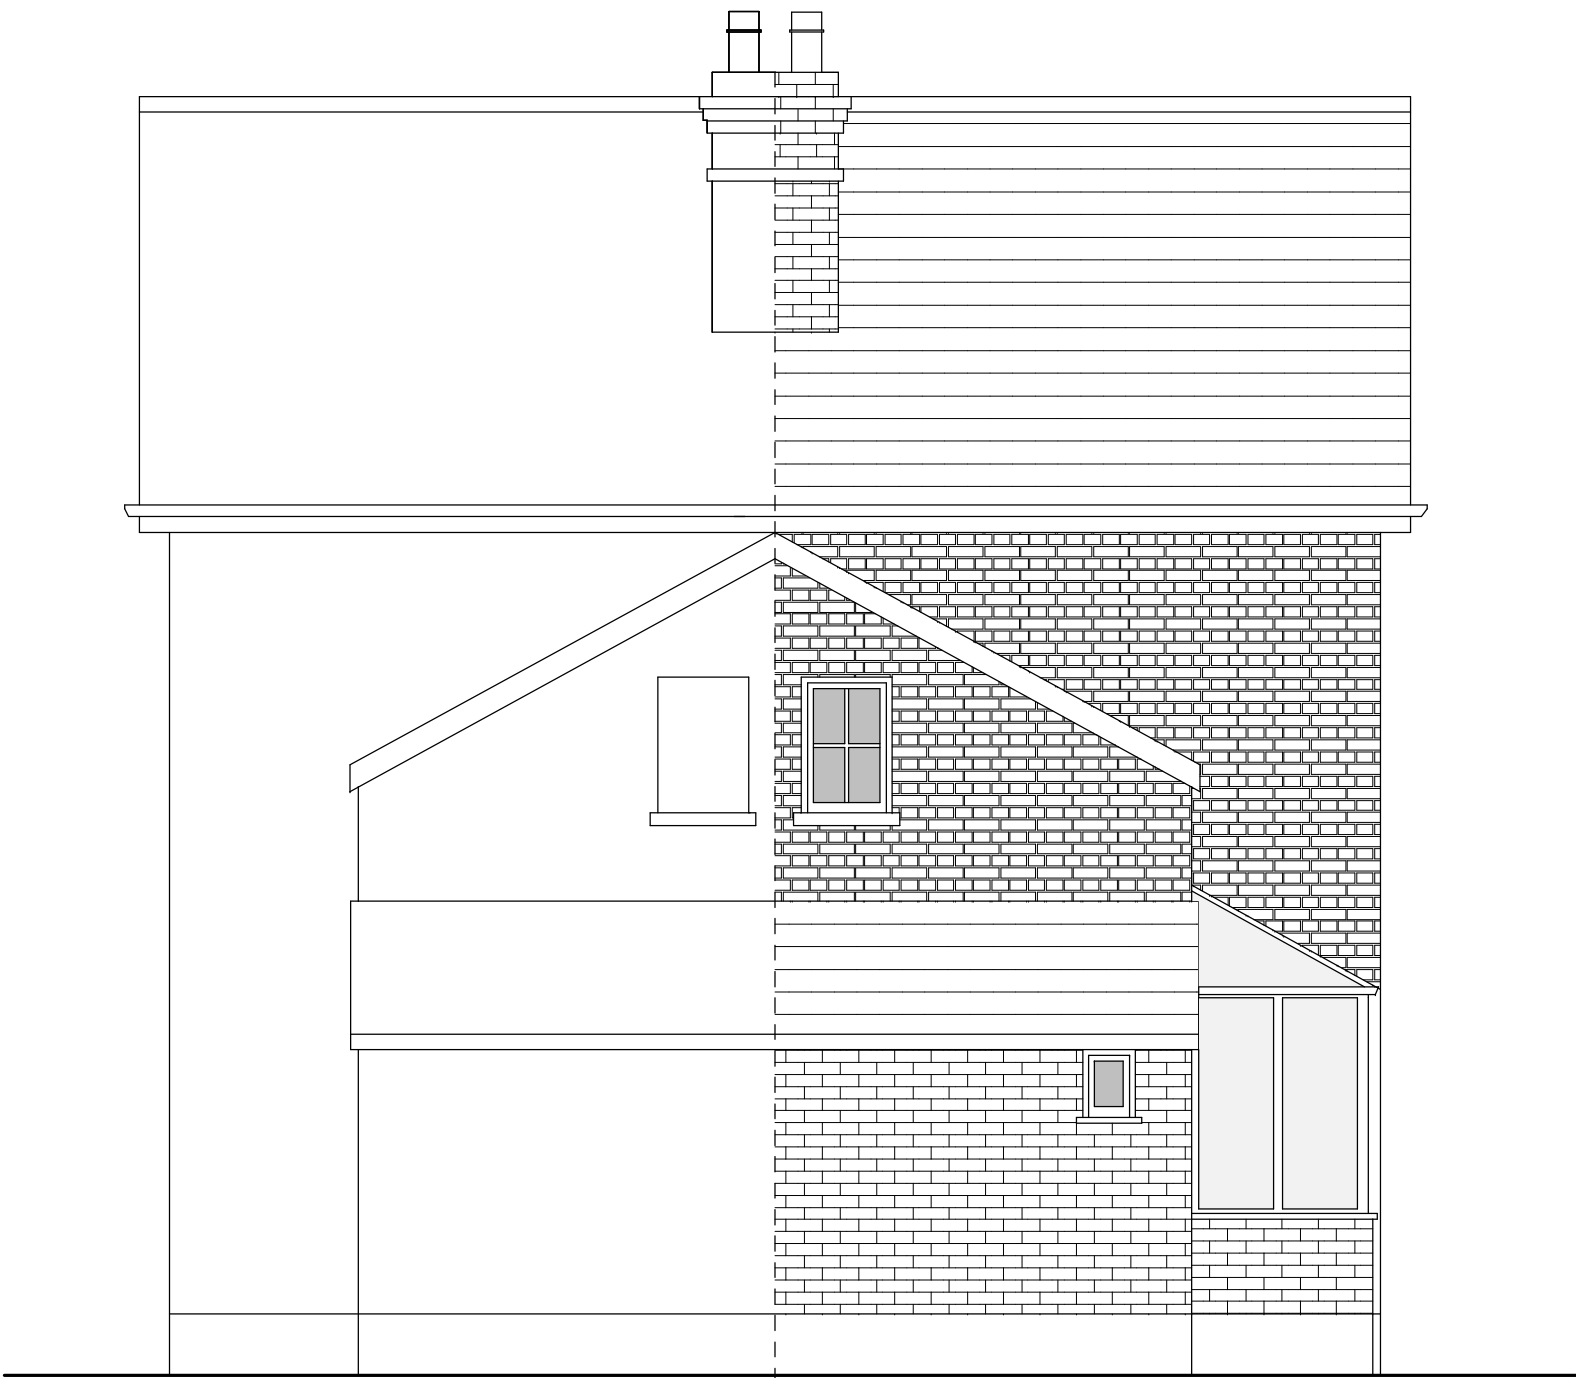

Existing Rear Elevation

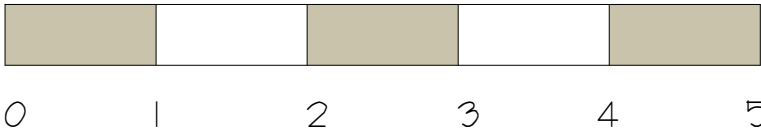

PAUL SCHOFIELD
ARCHITECTURAL DESIGN

CLIENT
John Moy & Petra Lakey

PROJECT TITLE
27, The Square
Spencers Wood
Berkshire
RG7 1BS

DRAWING TITLE
Existing Rear Elevation

SCALE	DATE	DRAWN
1:50	05-06-24	P.Schofield

THE COPYRIGHT IN THIS DOCUMENT AND
DESIGN IS CONFIDENTIAL TO AND THE
PROPERTY OF PAUL SCHOFIELD