



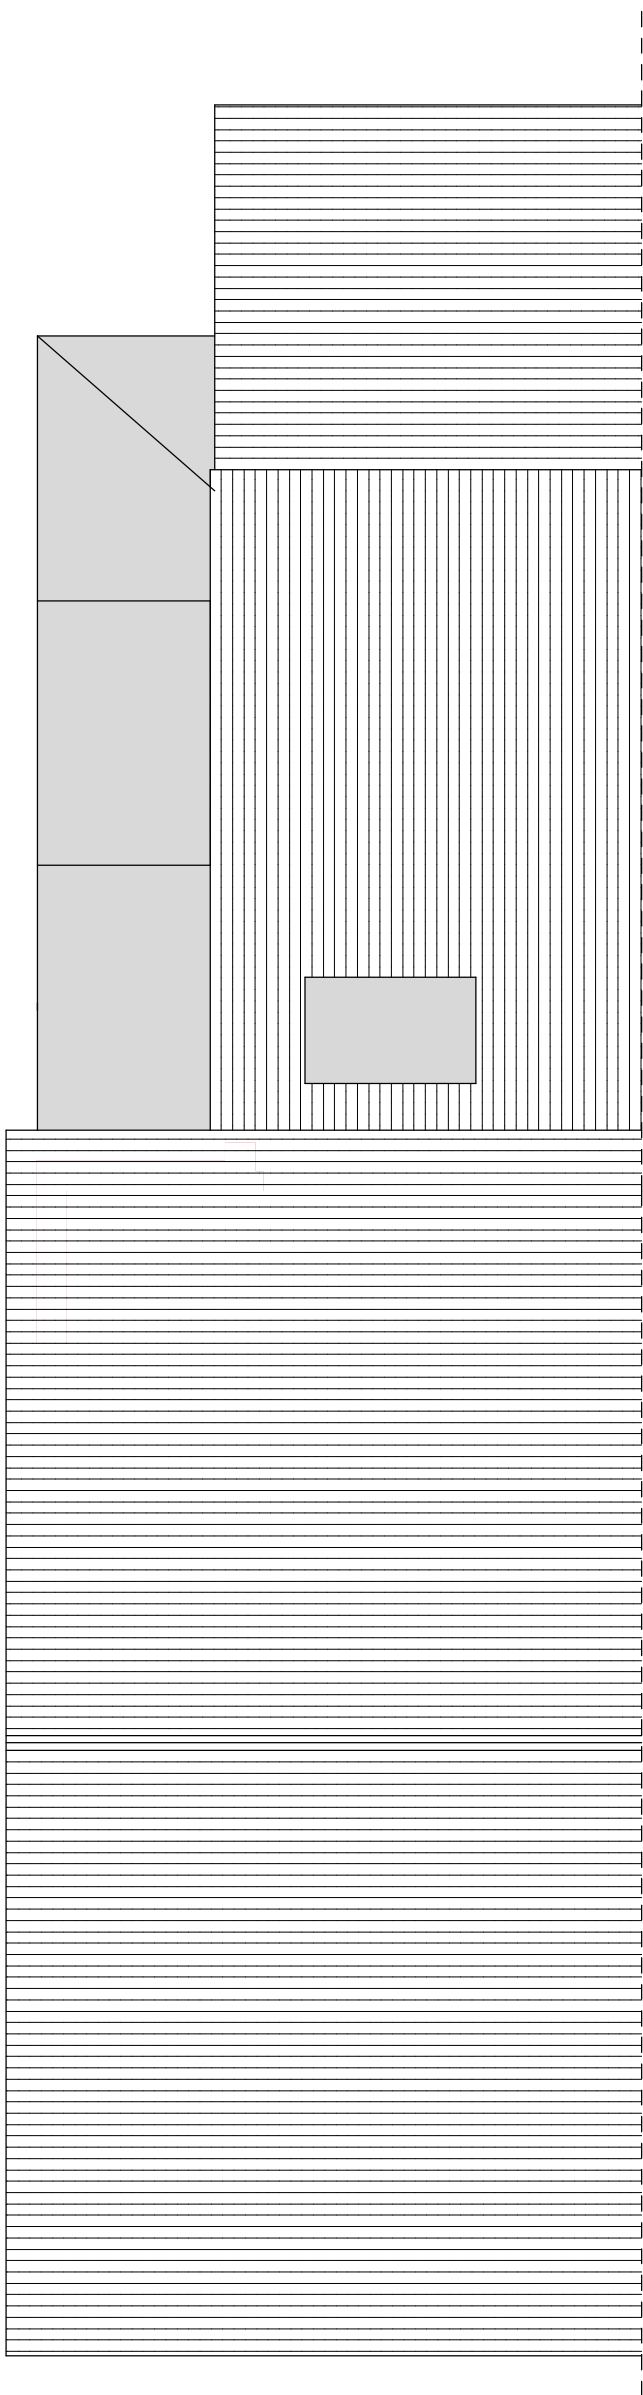

Existing Roof Plan

Scale Bar 1-50 @ A2

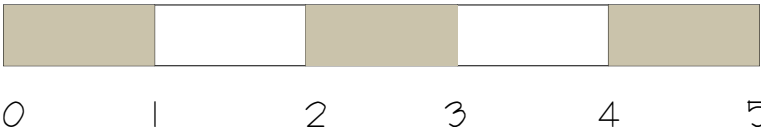



PAUL SCHOFIELD
ARCHITECTURAL DESIGN

CLIENT
John Moy & Petra Lahey

PROJECT TITLE
27, The Square
Spencers Wood
Berkshire
RG7 1BS

DRAWING TITLE
Existing Roof Plan

SCALE 1-50	DATE 26-11-24	DRAWN P.Schofield
---------------	------------------	----------------------

THE COPYRIGHT IN THIS DOCUMENT AND
DESIGN IS CONFIDENTIAL TO AND THE
PROPERTY OF PAUL SCHOFIELD