




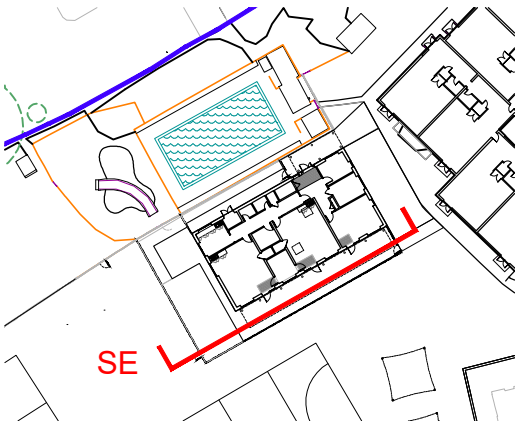

- Key
- 1 Lapped weatherboard cladding
 - 2 Powder coated aluminium glazing and door system
 - 3 Vent
 - 4 Steel structure and Polycarbonate roof canopy
 - 5 Brick upstand
 - 6 Powder coated aluminium flashing/coping
 - 7 Solar panels
 - 8 Ramp
 - 9 Powder coated rain water pipe
 - 10 Mesh fencing

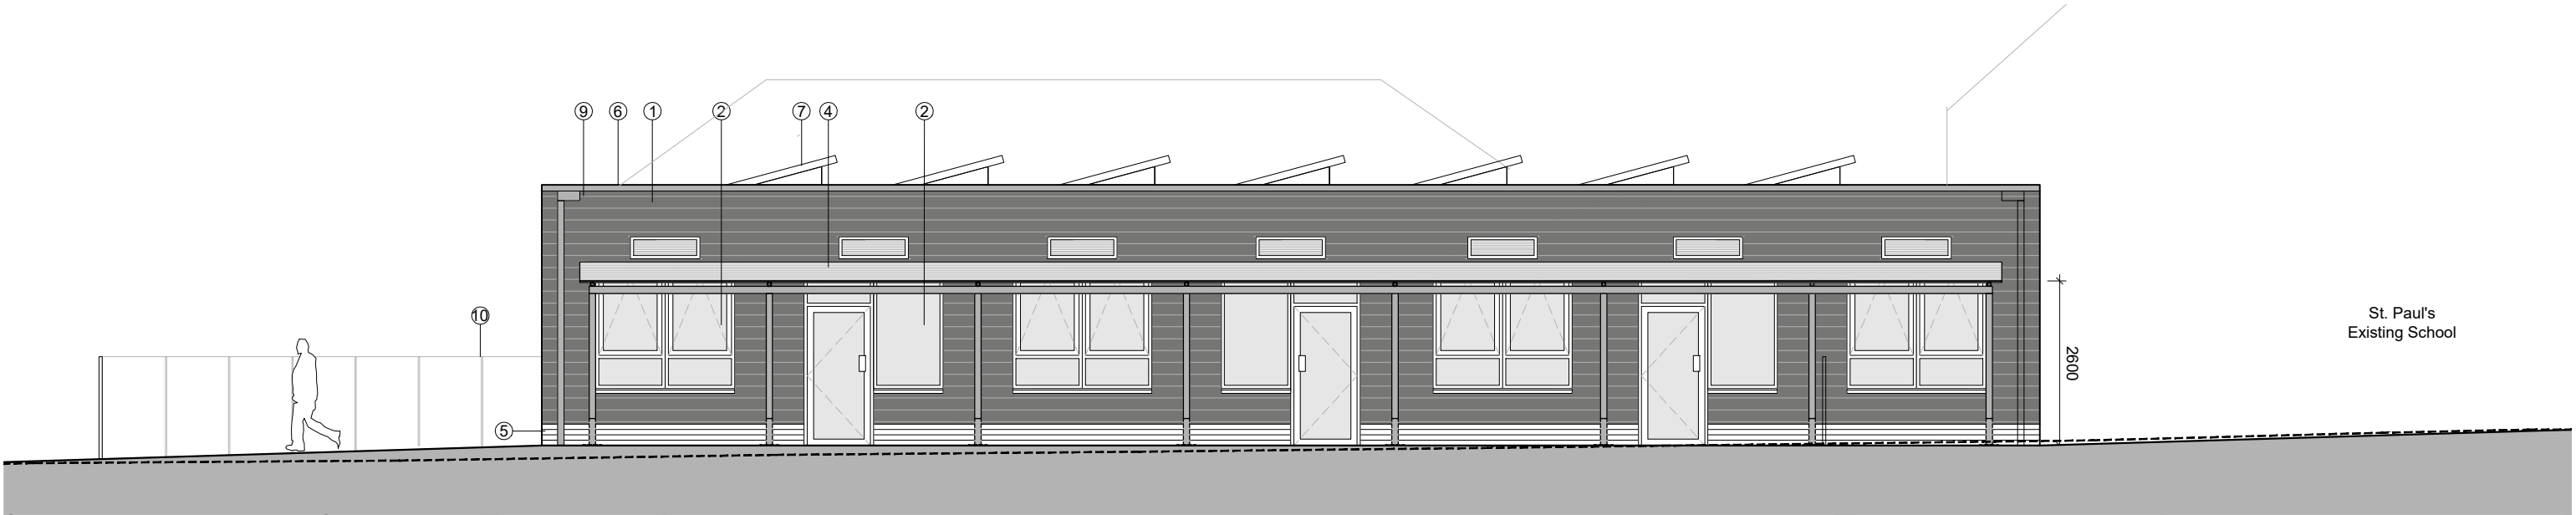

South East Elevation With Canopy

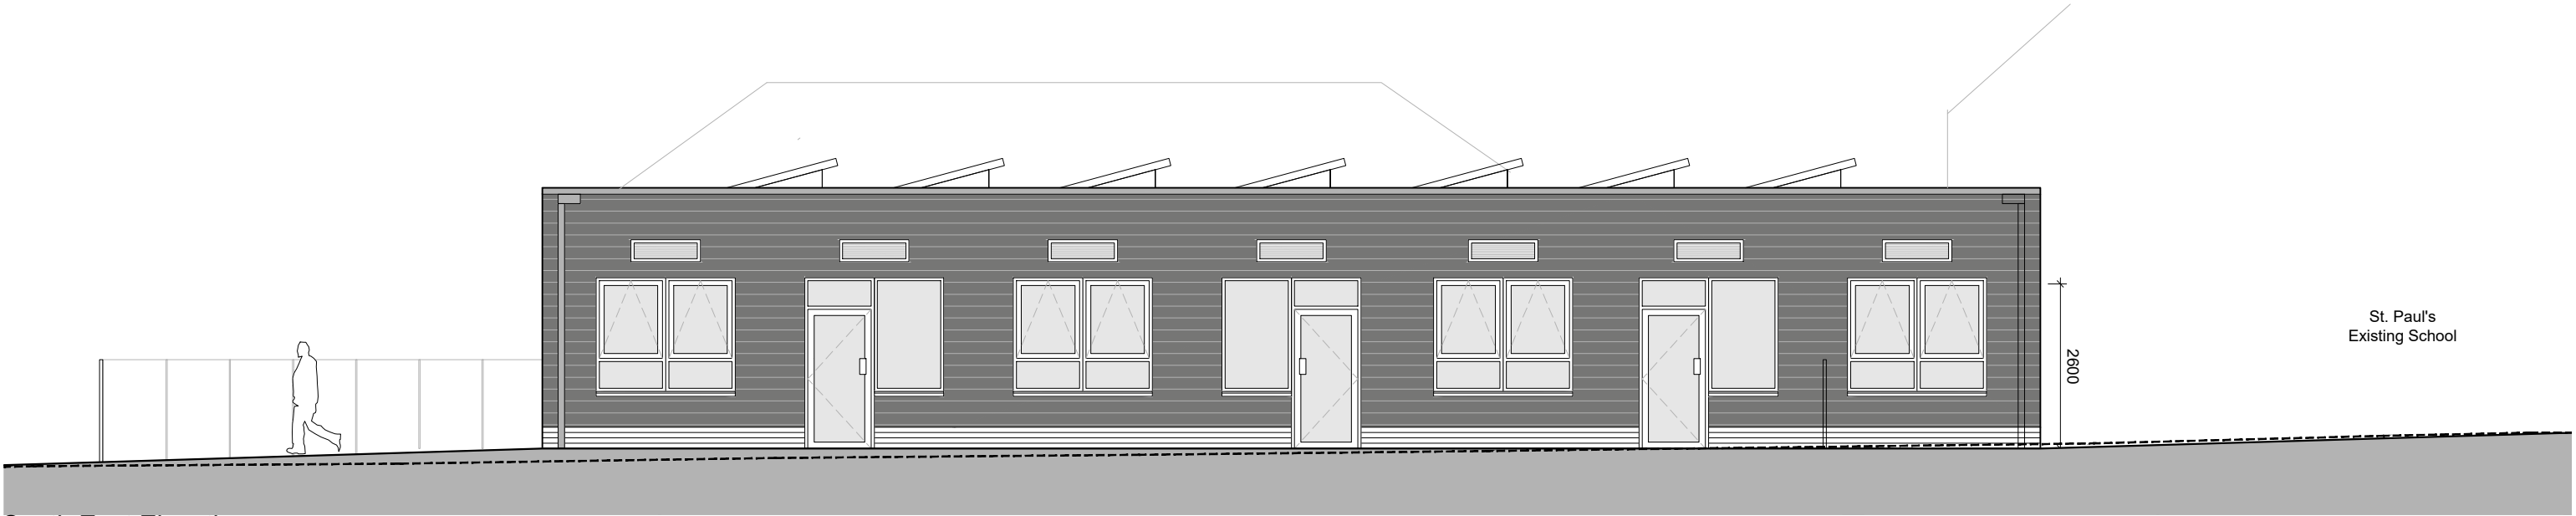

South East Elevation

DRAWING NOTES 1. filename: 1129 St. Paul's Proposed Elevations.dwg 2. Do not scale this drawing in either paper or digital form. Use figured dimensions only. Detailed site survey to be carried out to establish tolerances. Figured dimensions are in mm. All dimensions shall be verified on site before proceeding with the work. The architect shall be notified of any discrepancies. 3. This drawing has been produced for sole use on this project and is not intended for use by any other person or for any other purpose. © Copyright RSS (U.K.) 4. All printed copies should be made at 100% of the original page size. Use scale bars, where included, to check that the drawing has been printed to the intended scale as identified in the drawing title block. 5. This drawing is not intended for construction unless specifically described as such.	REVISIONS <table><tr><th>REV</th><th>DATE</th><th>STATUS</th></tr><tr><td>PL1</td><td>08.01.2026</td><td>For Planning</td></tr></table> Changes since last issue: -	REV	DATE	STATUS	PL1	08.01.2026	For Planning	28 NAVIGATION ROAD LONDON E3 3TG T : 020 7739 8945 E : rss@rssa.co.uk www.rivingtonstreetstudio.co.uk rivingtonstreetstudio job title Wokingham SEND Resource St. Paul's Junior School ASD drawing title Proposed Elevations SE <table><tr><td>drawn by</td><td>job no.</td><td>suitability</td><td>revision</td><td>PROJECT</td><td>ORIGIN.</td><td>VOLUME</td><td>LEVEL</td><td>TYPE</td><td>ROLE</td><td>NUMBER</td></tr><tr><td>JY</td><td>1129</td><td>S3</td><td>PL1</td><td>WKS</td><td>RSS</td><td>02</td><td>00</td><td>DR</td><td>A</td><td>1413</td></tr></table> scale 1:100@A3	drawn by	job no.	suitability	revision	PROJECT	ORIGIN.	VOLUME	LEVEL	TYPE	ROLE	NUMBER	JY	1129	S3	PL1	WKS	RSS	02	00	DR	A	1413
REV	DATE	STATUS																												
PL1	08.01.2026	For Planning																												
drawn by	job no.	suitability	revision	PROJECT	ORIGIN.	VOLUME	LEVEL	TYPE	ROLE	NUMBER																				
JY	1129	S3	PL1	WKS	RSS	02	00	DR	A	1413																				

0

1m

2m

5m

10m