

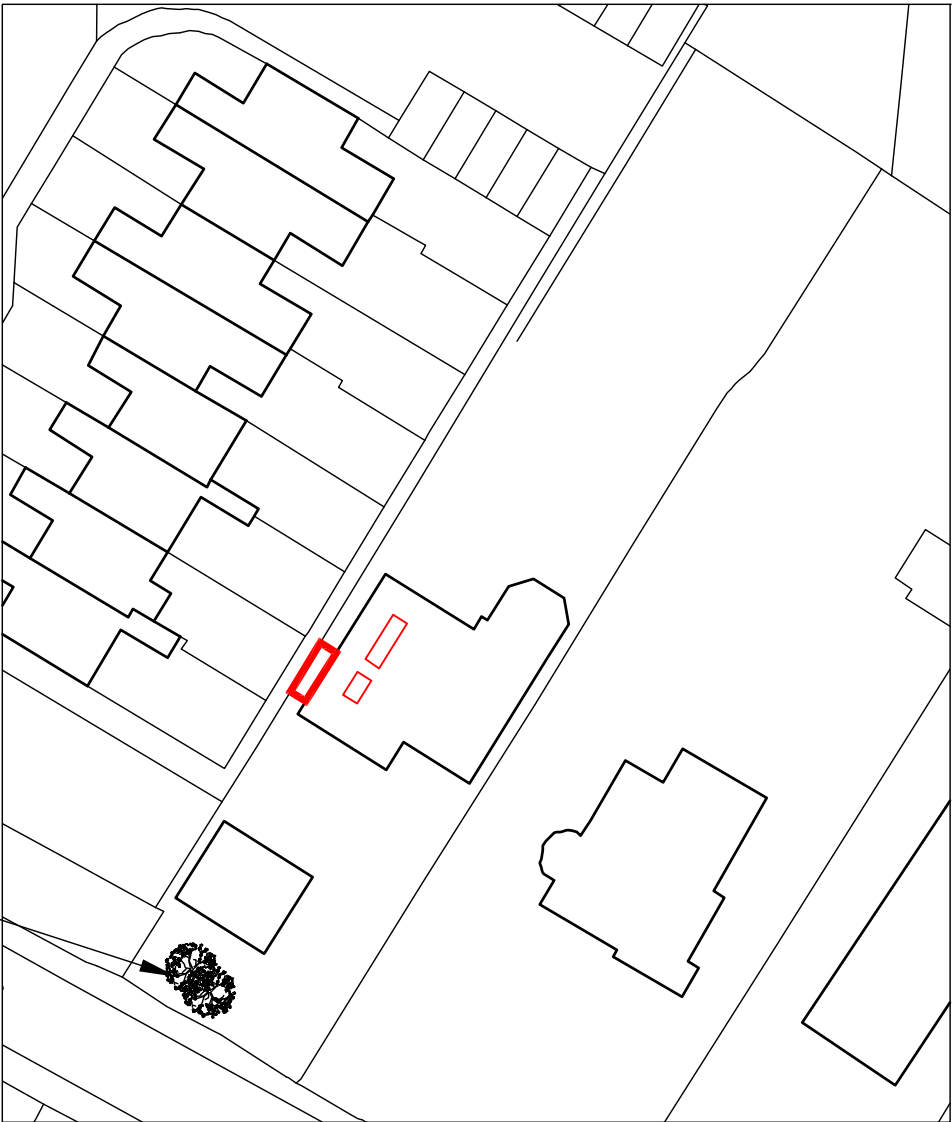


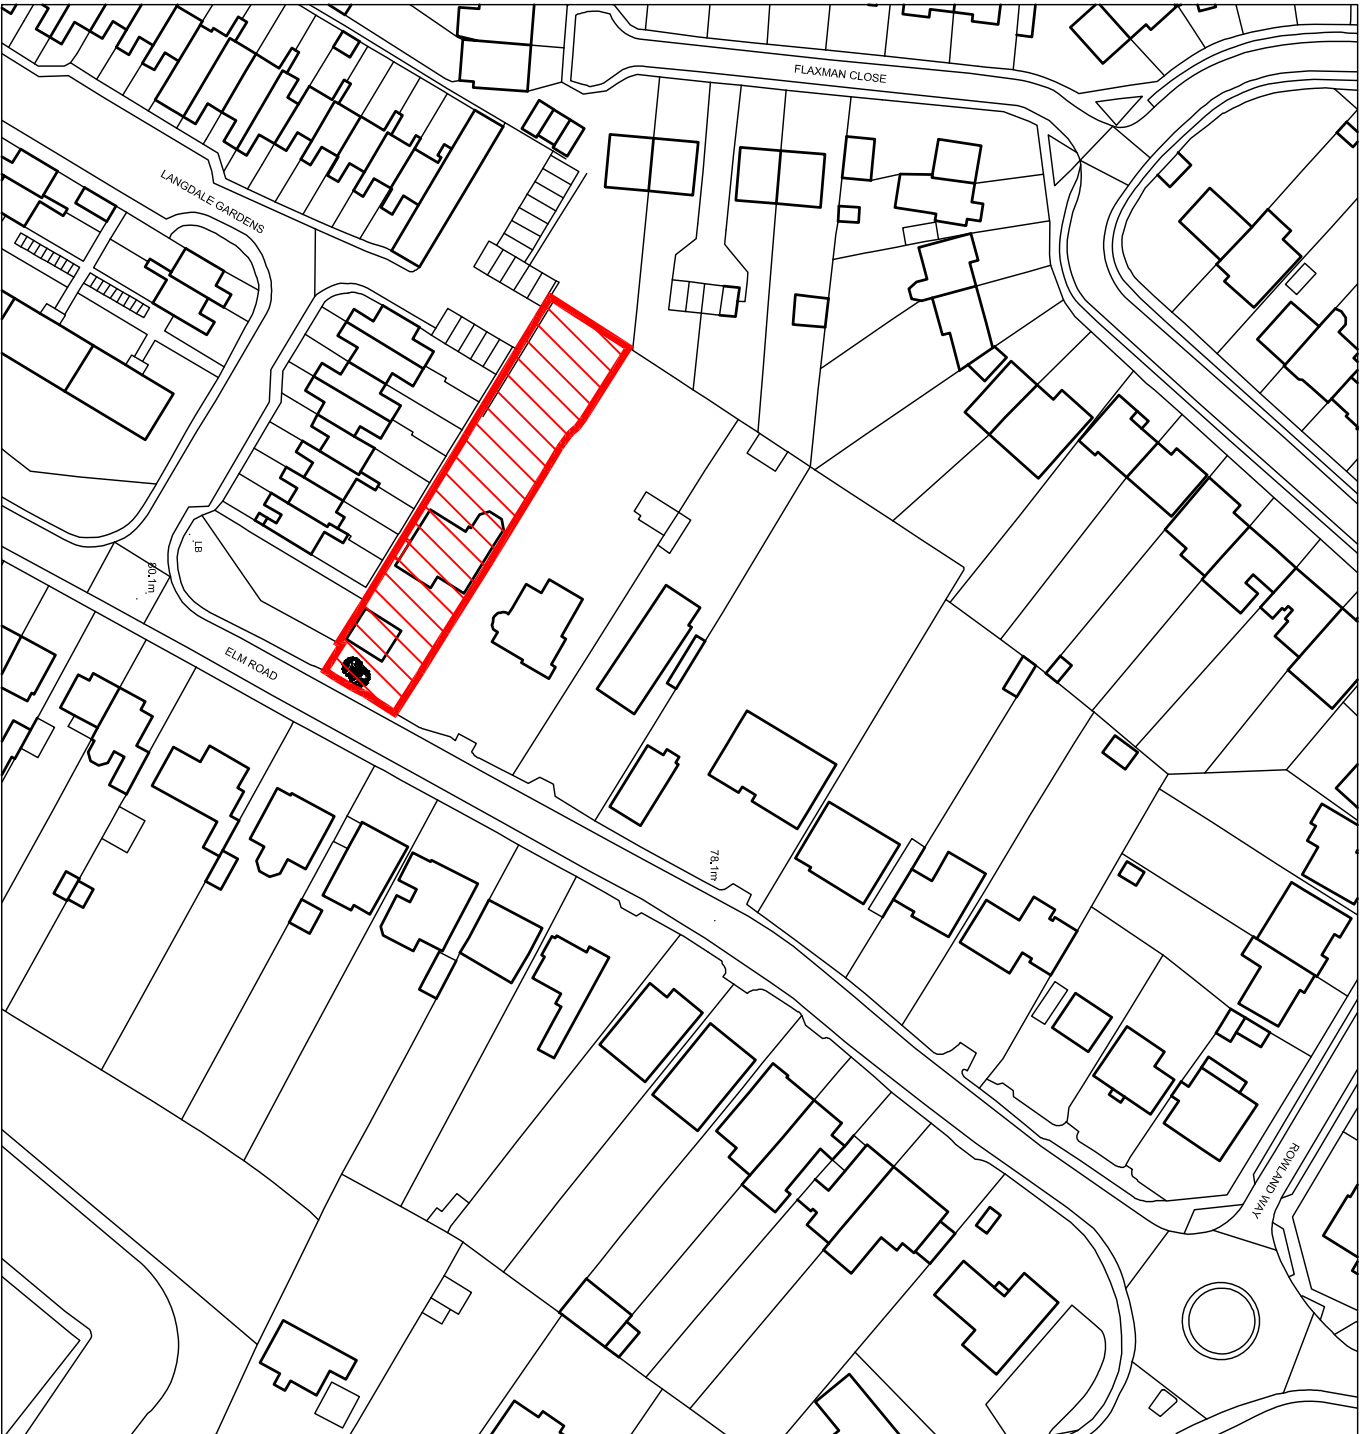

Site Plan scale 1:500

TPO trees

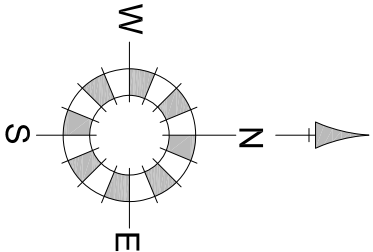

Location Plan scale 1:1250

Giffillan Studios

Project
Works to 49 Elm Road, Earley
for Mr and Mrs Parting

Drawing Title
Location and Site Plans

Rev	Item	Date
A	TPO trees added.	14 07 2025