




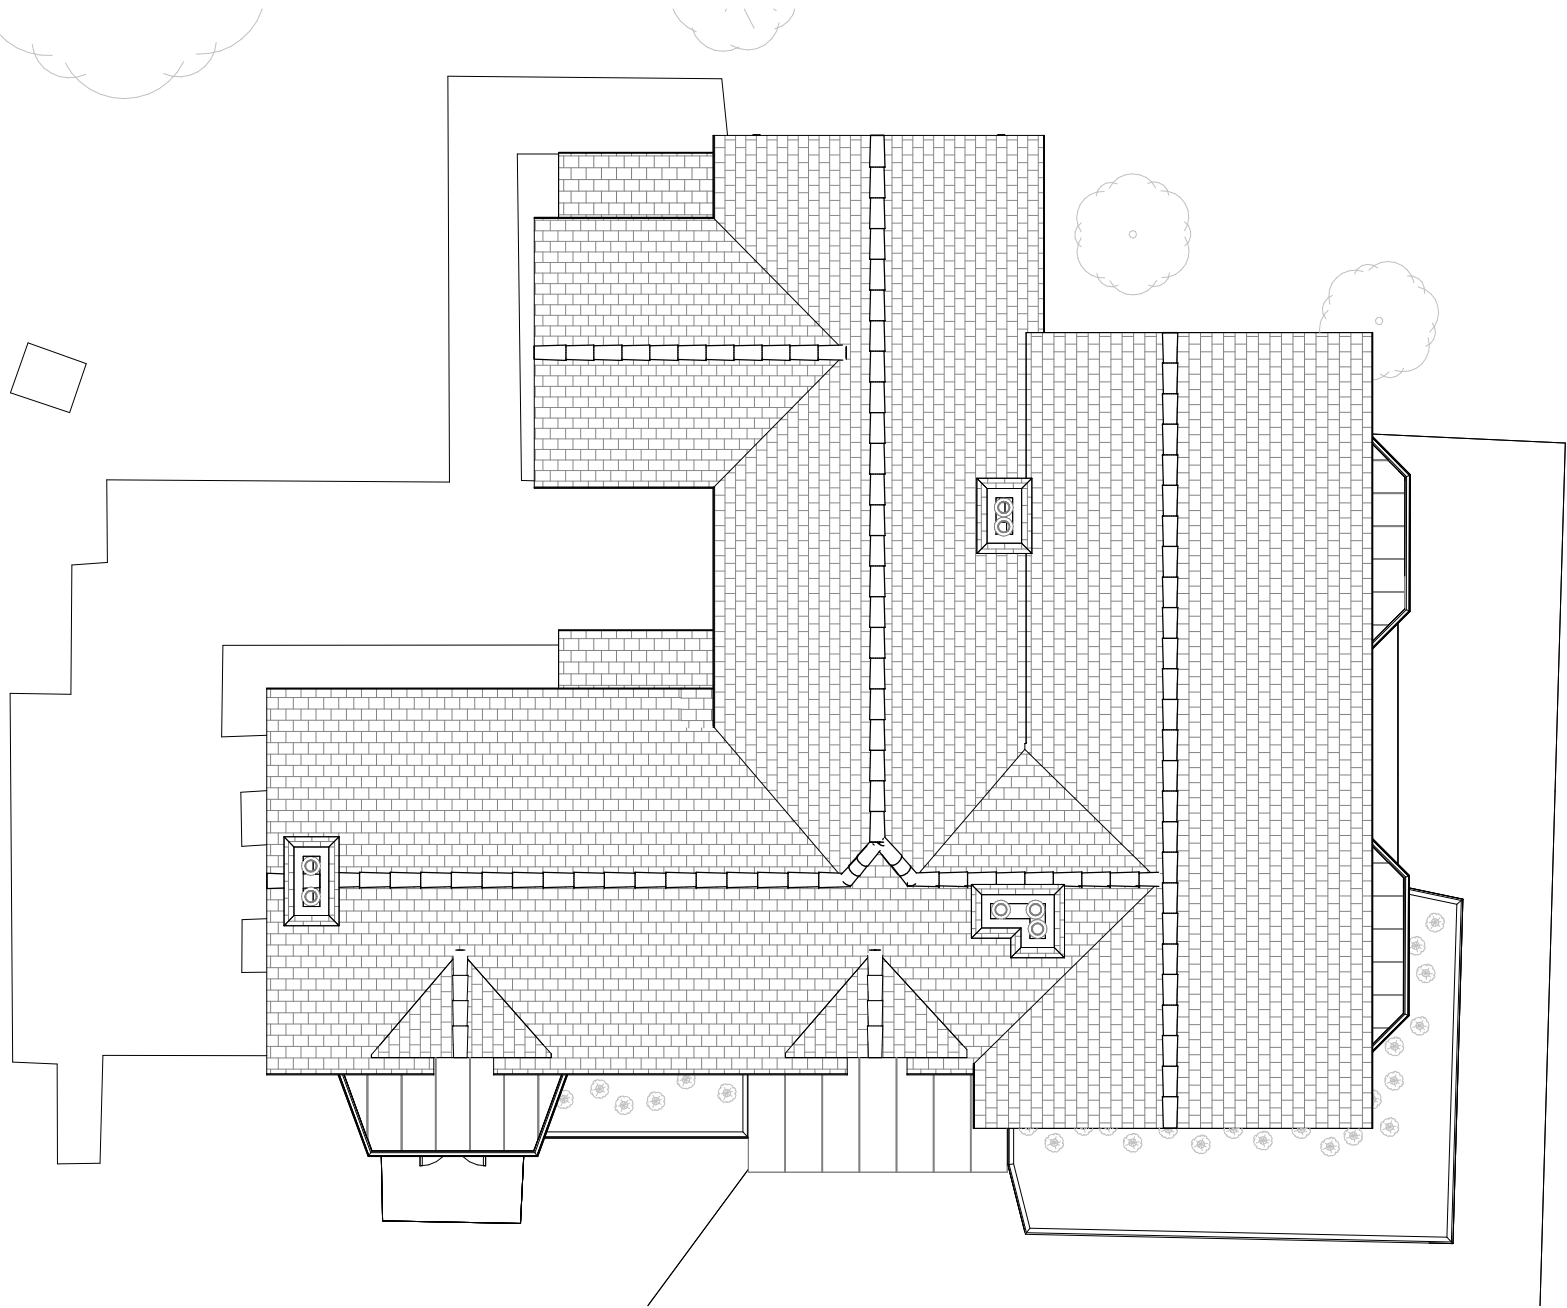

Existing Roof Plan

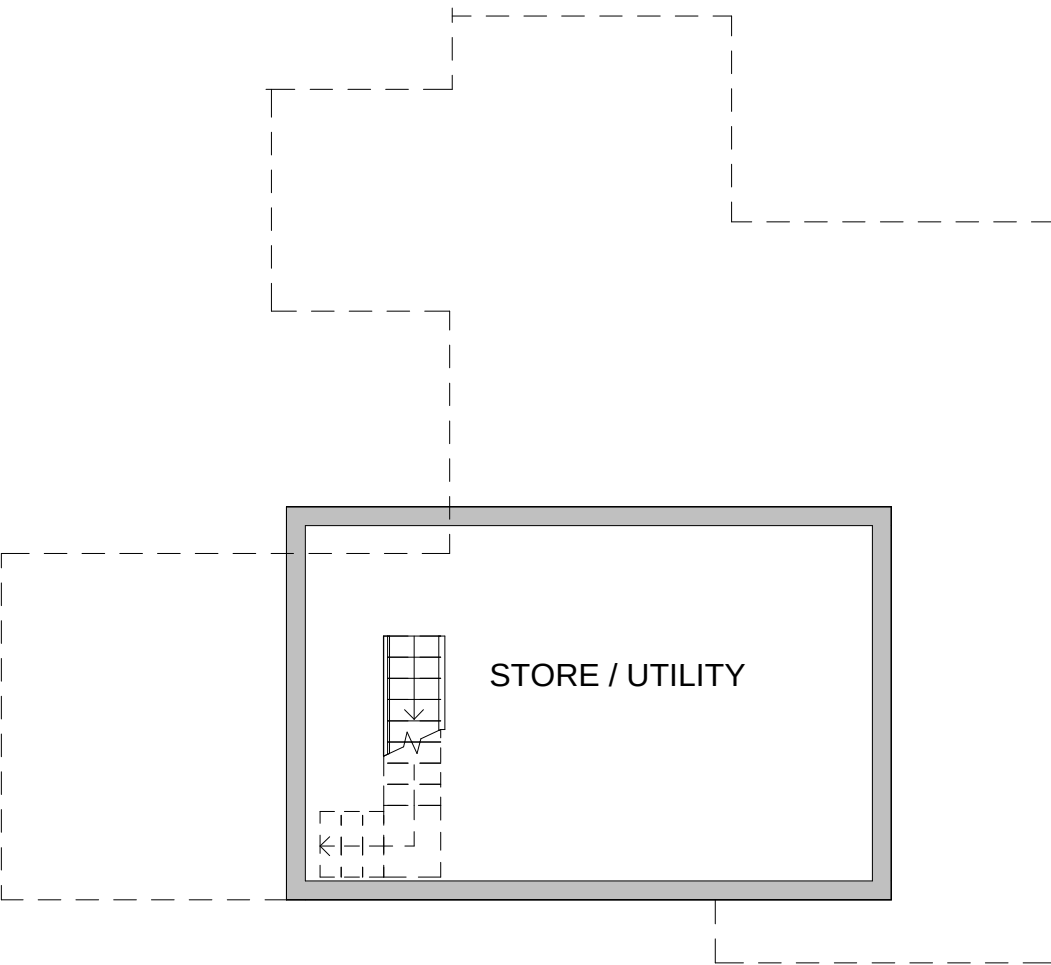

Existing Cellar

 

Project name:
Springfield House

Drawing Title:
Existing Plans

Drawing Number:
SFH.EX.PLAN.02

Scale:
1:100 @A3

Date:
February 2025