




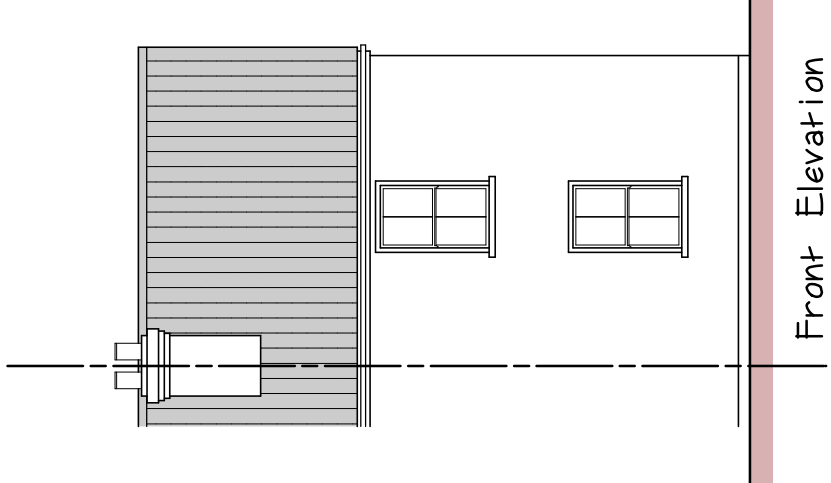


Front Elevation

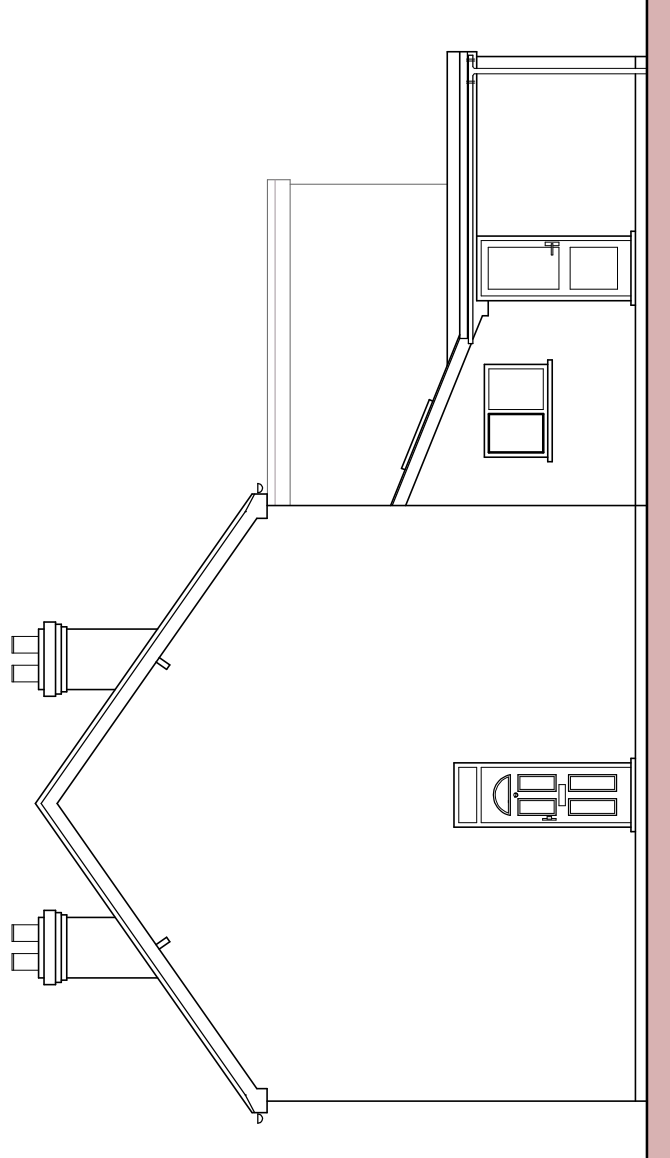



Side Elevation

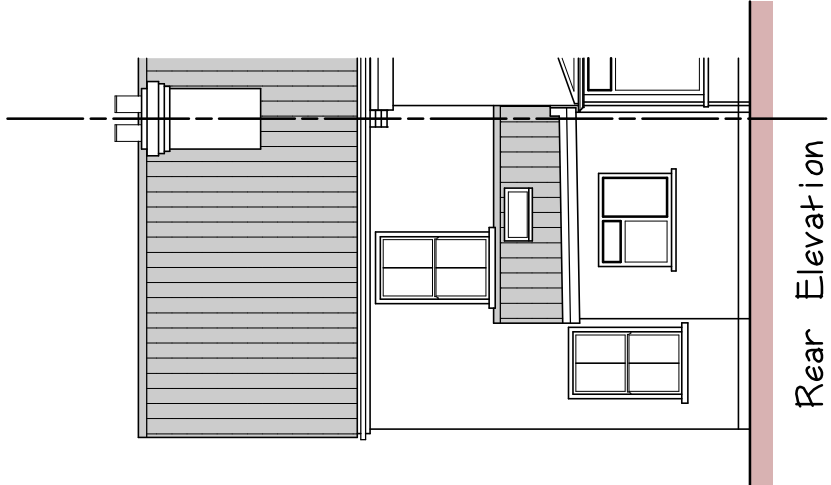

Rear Elevation

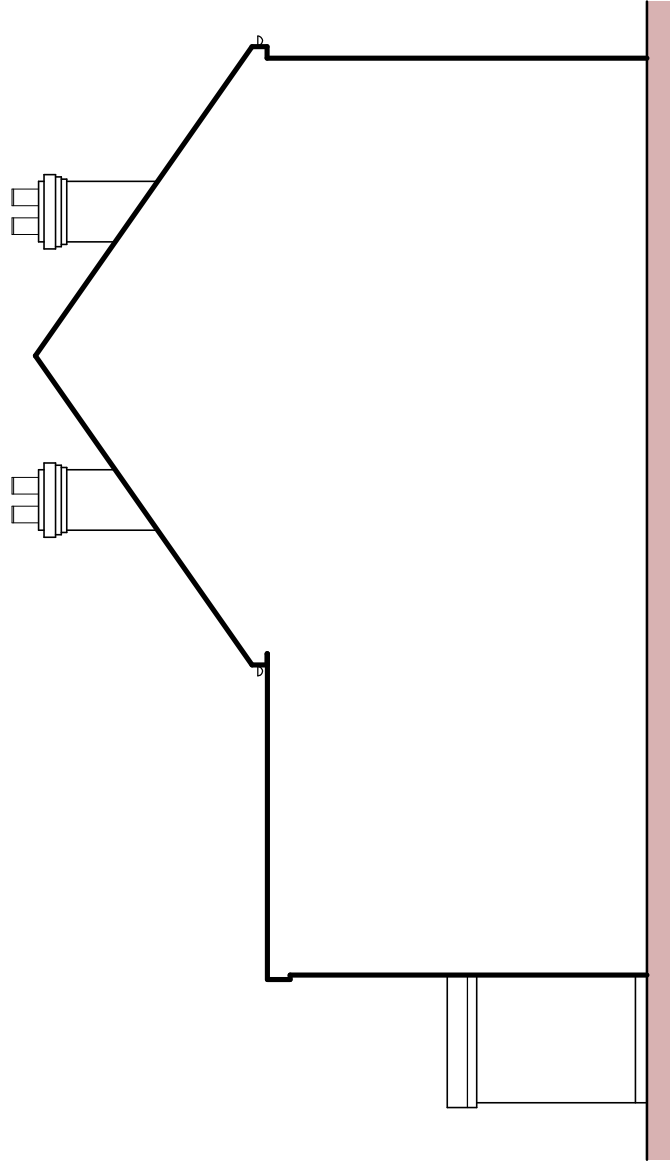




Side Elevation

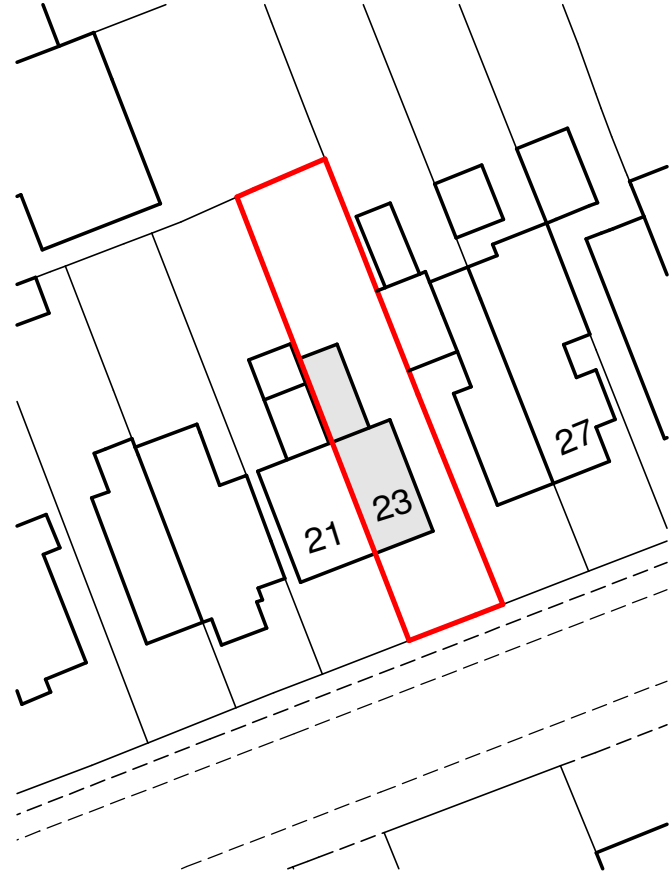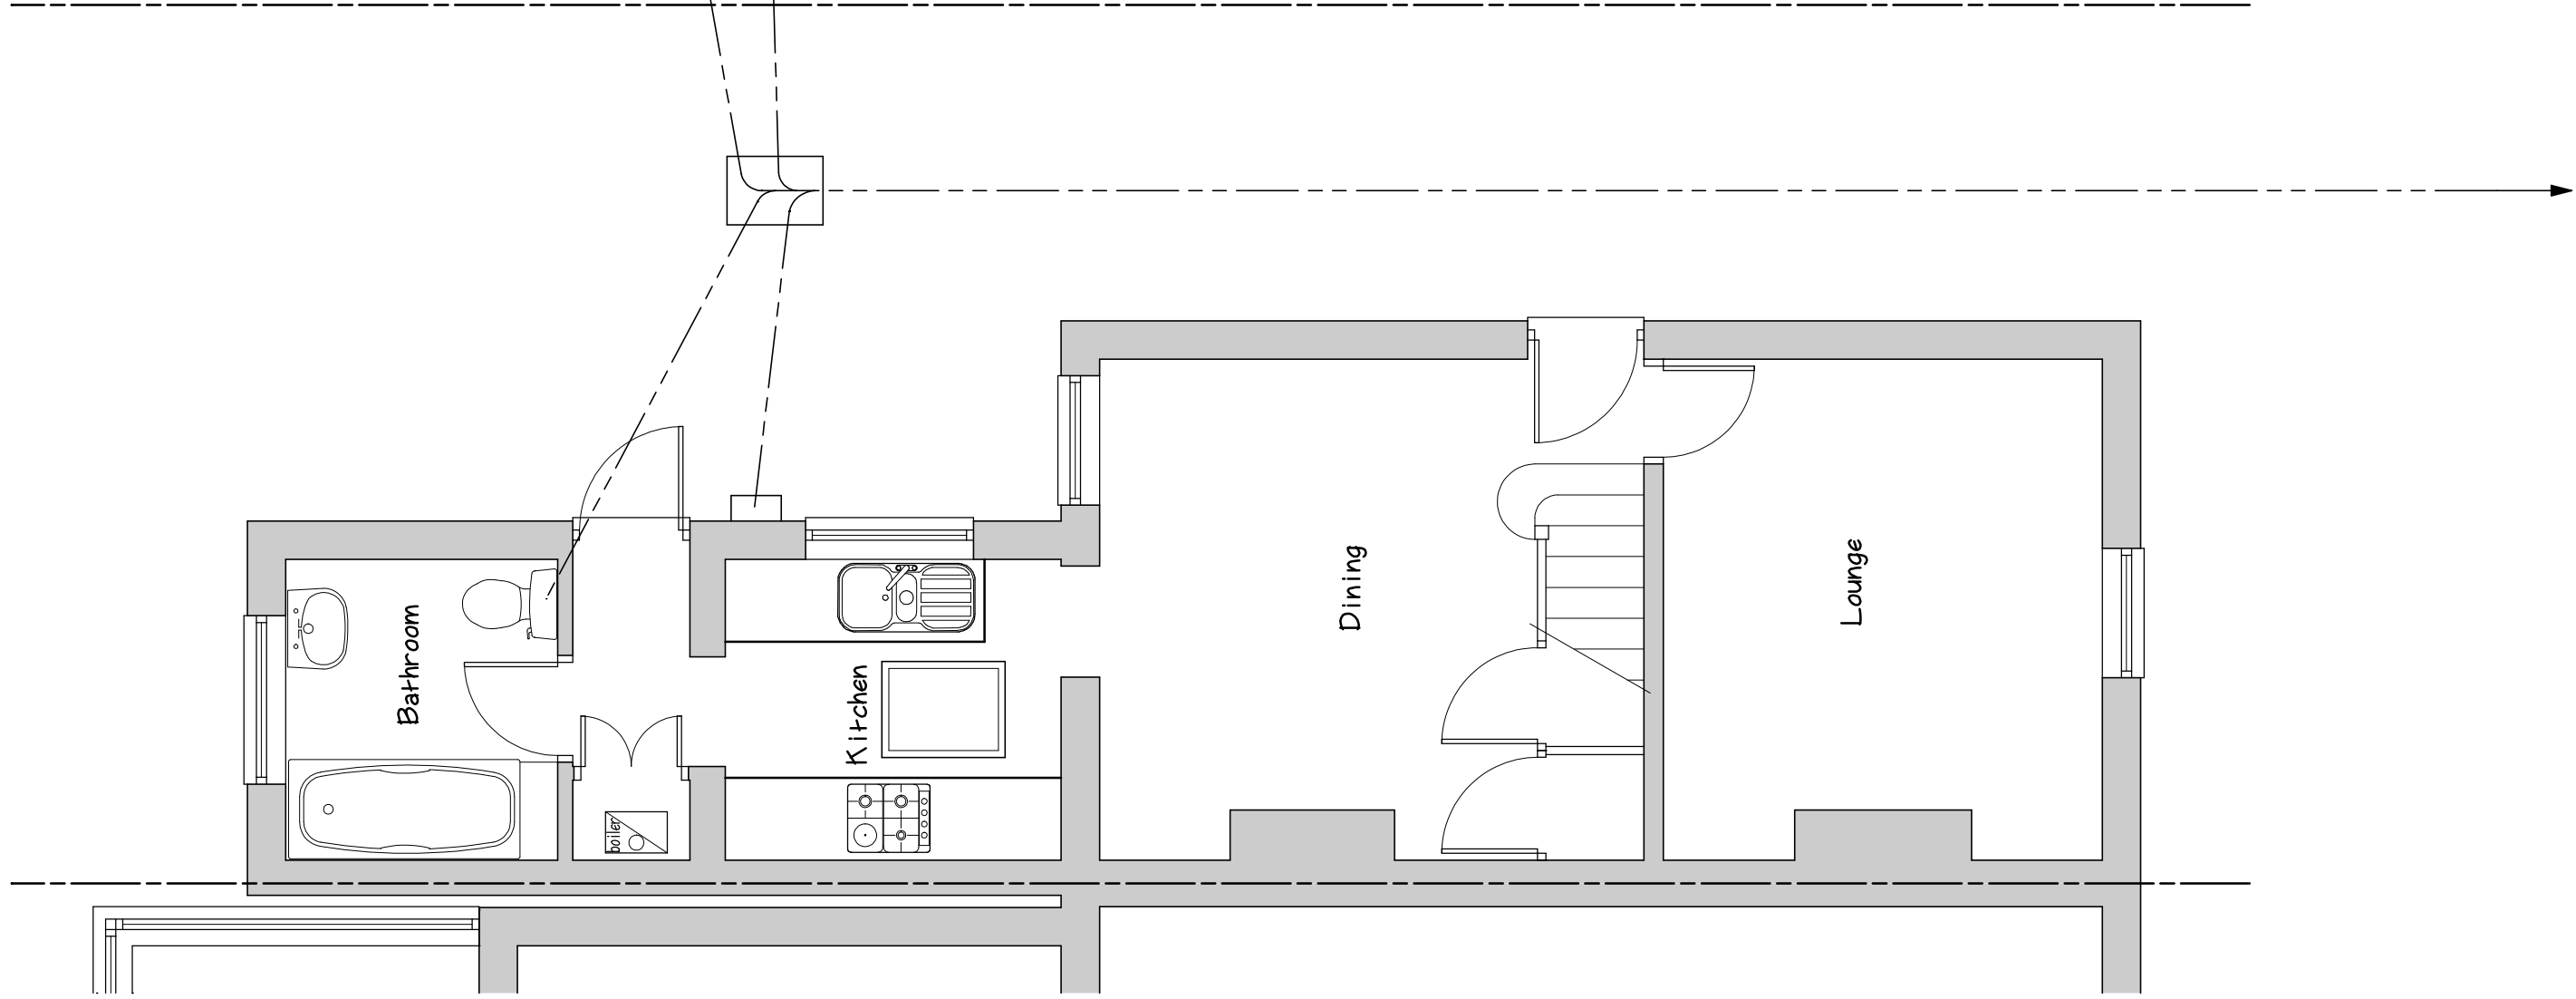

Existing Site Plan
1 : 500



Location Plan
1 : 1250

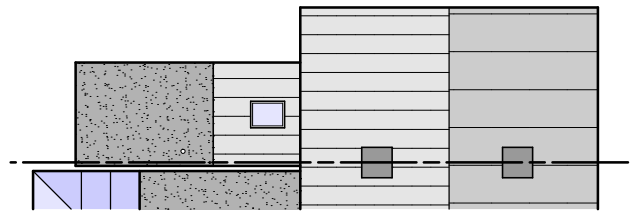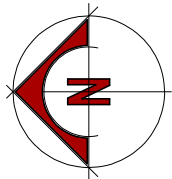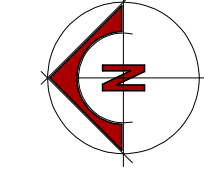

Existing Roof Plan
1 : 200

Sheet size A1		Scale Bar 1:50 0 1m 2m 3m	
		Scale Bar 1:100 0 2m 4m 6m	
		Scale Bar 1:500 0 10m 20m 30m	
		Scale Bar 1:1250 0 25m 50m	

Milburn Designs Clive Milburn MFICS MCABE 5 Helston Close Firmley Camberley Surrey GU16 9FL Tel : 01252 835607 Email : milburndesigns@btinternet.com		CONTRACT Proposed Extension at 23 Pinewood Avenue Crowthorne RG45 6RR	
DRAWING EXISTING PLANS		CLIENT Mr	
		SCALE 1:50 1:100	
		DWG No 25/26 / 023 / 1 A	
		REV	