
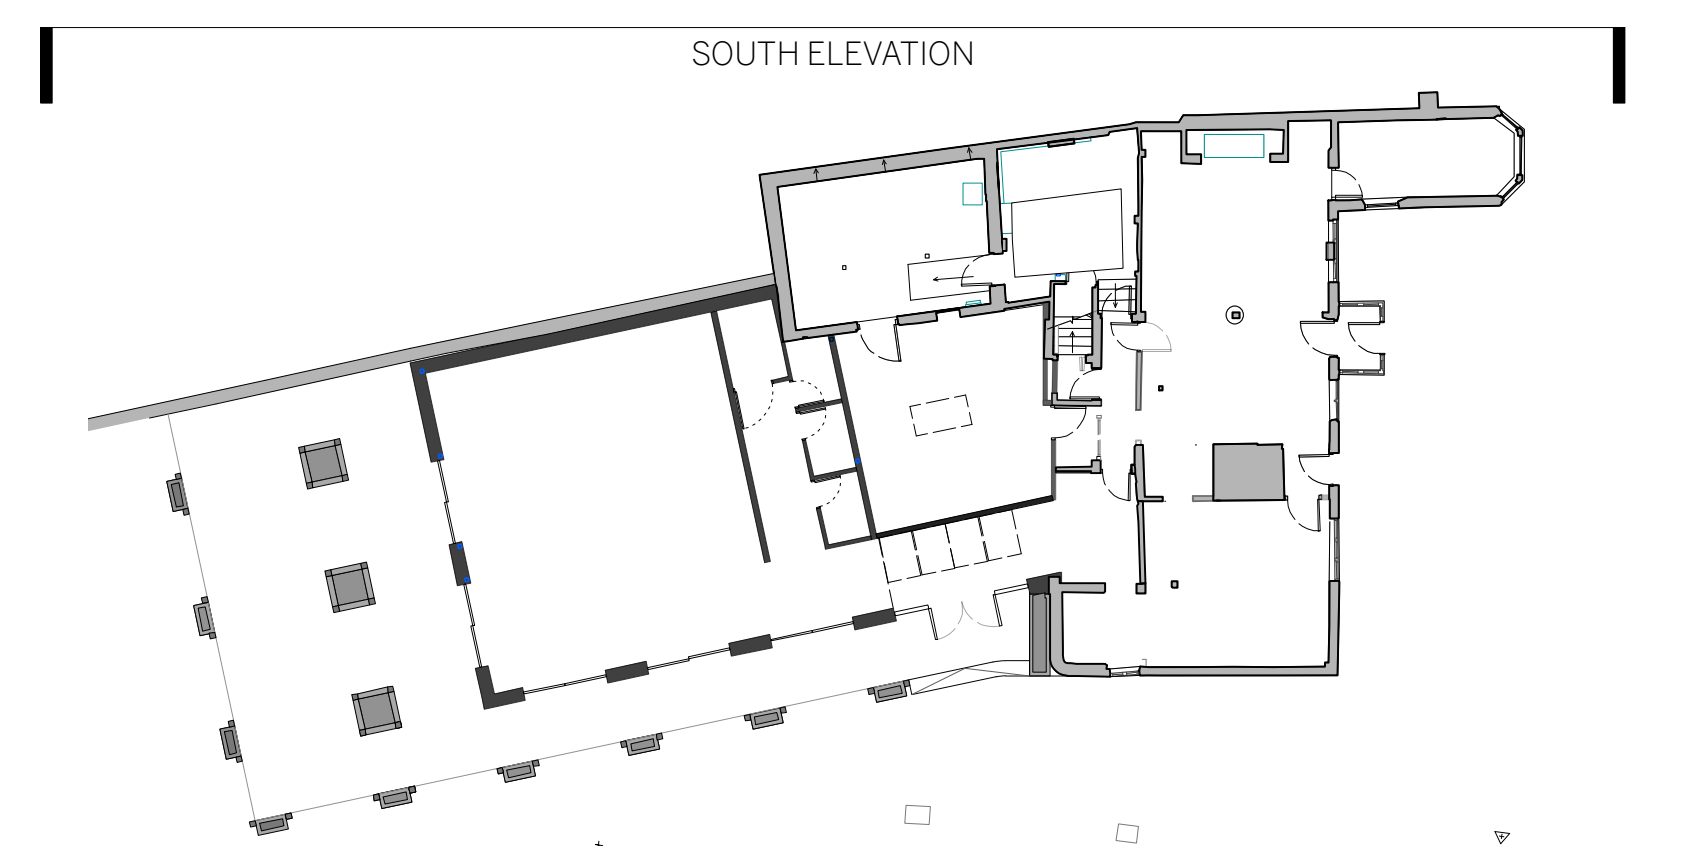


## PROPOSED ELEVATIONS

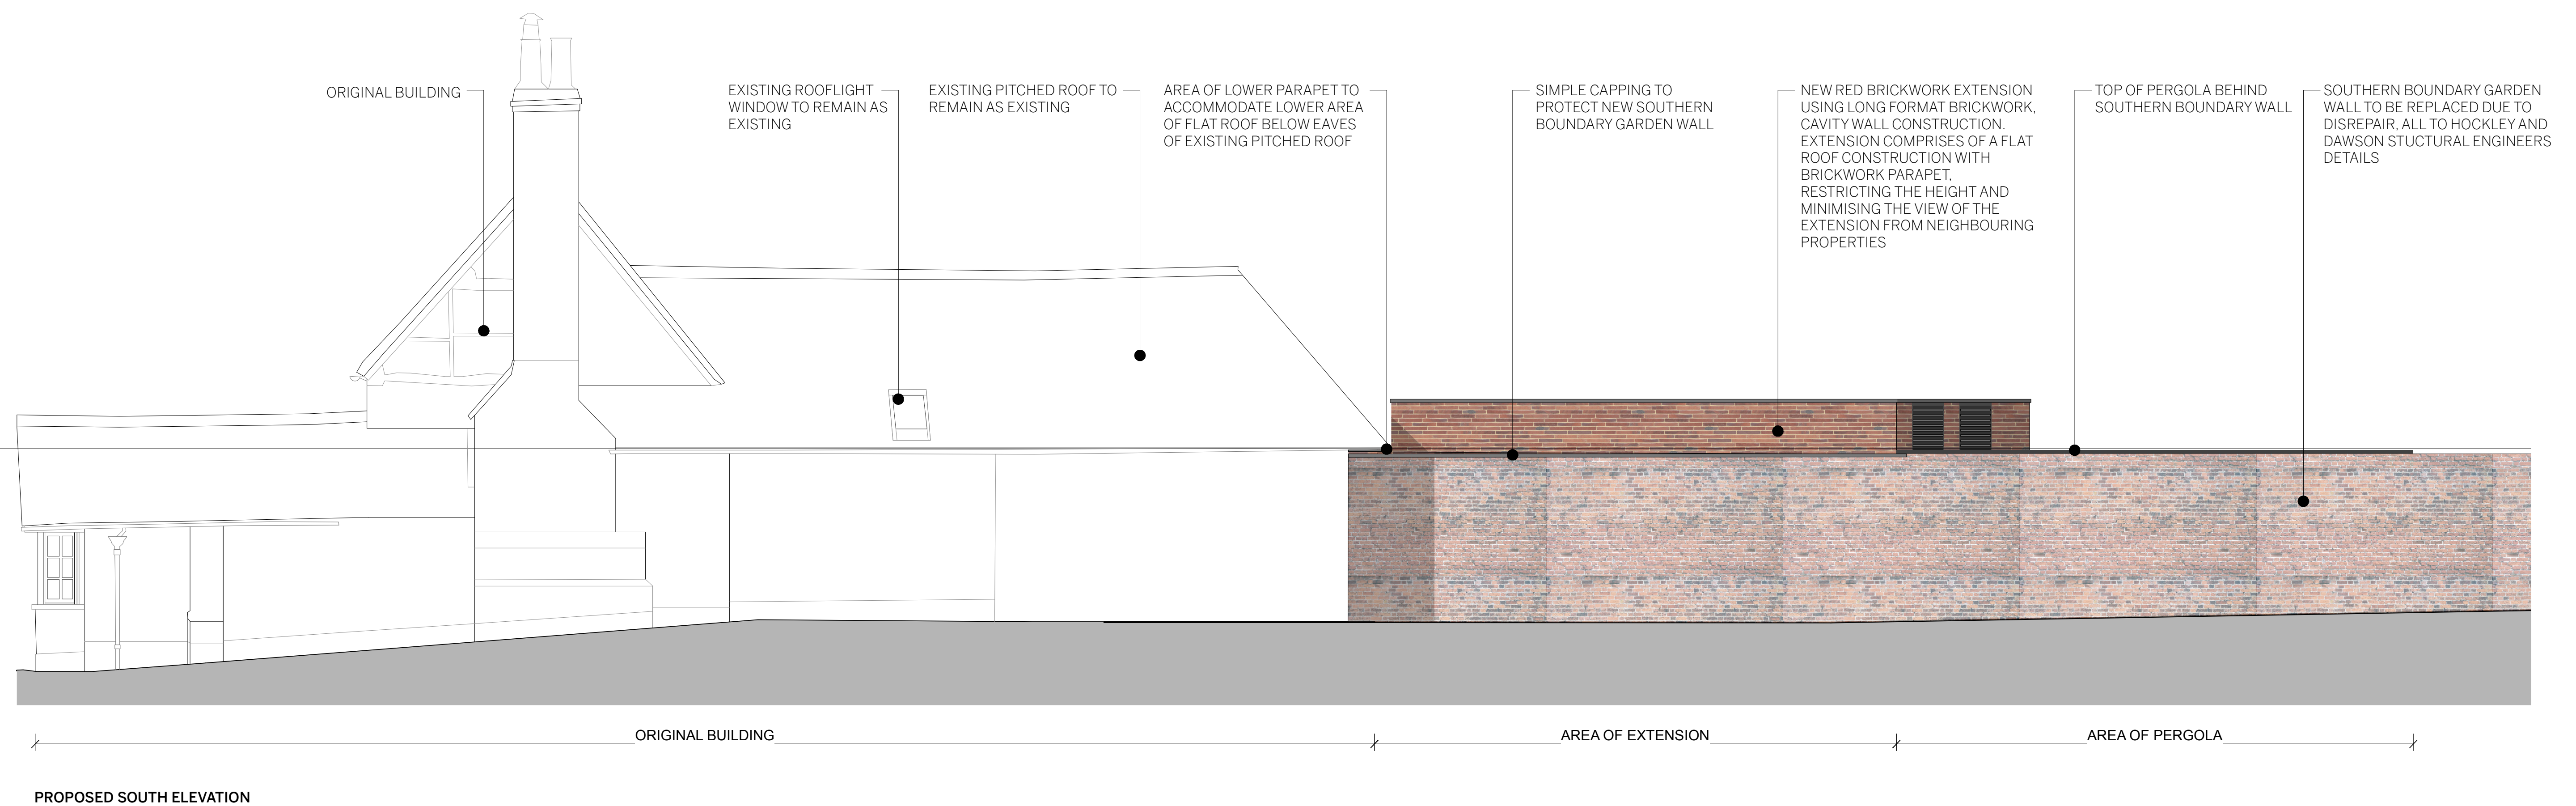

**Contact**  
a 5 Kelburne Close,  
Winnersh, RG41 5JG  
e [info@tailarchitects.co.uk](mailto:info@tailarchitects.co.uk)  
w [tailarchitect.co.uk](http://tailarchitect.co.uk)  
p 01189072593

**General Notes**

1. ISSUED ONLY FOR PURPOSE INDICATED.
2. THIS IS TO BE READ IN CONJUNCTION WITH ALL OTHER CONSULTANTS INFORMATION.
3. CHECK SITE CONDITIONS PRIOR TO COMMENCEMENT.
4. ANY DISCREPANCIES TO BE REPORTED DIRECTLY TO THE ARCHITECT
5. ALL DIMENSIONS TO BE CHECKED ON SITE.
6. THIS DRAWING IS COPYRIGHT.
7. DO NOT SCALE OFF DRAWING. USE FIGURED DIMENSIONS ONLY.

| Revisions: |          |
|------------|----------|
| REV        | DATE     |
| P1         | 28/10/24 |
| P2         | 20/11/24 |
| P3         | 24/04/25 |

DESC  
PLANNING ISSUE  
SCALE NOTE UPDATED  
SECTION OF LOWER PARAPET SHOWN TO JUNCTION OF EXTENSION WITH EXISTING  
PITCHED ROOF BUILDING

| DRAWN | CHECKED |
|-------|---------|
| DB    | ST      |
| DB    | ST      |
| DB    | ST      |



Project name:  
**THE SWAN**

---

Client:  
**FRASER'S RETAIL LTD**

---

Status:  
**PLANNING**

---

Job No:  
**22.475**

PROPOSED SOUTH ELEVATION

---

Scale: 1:50 @ A1

---

PL.024