


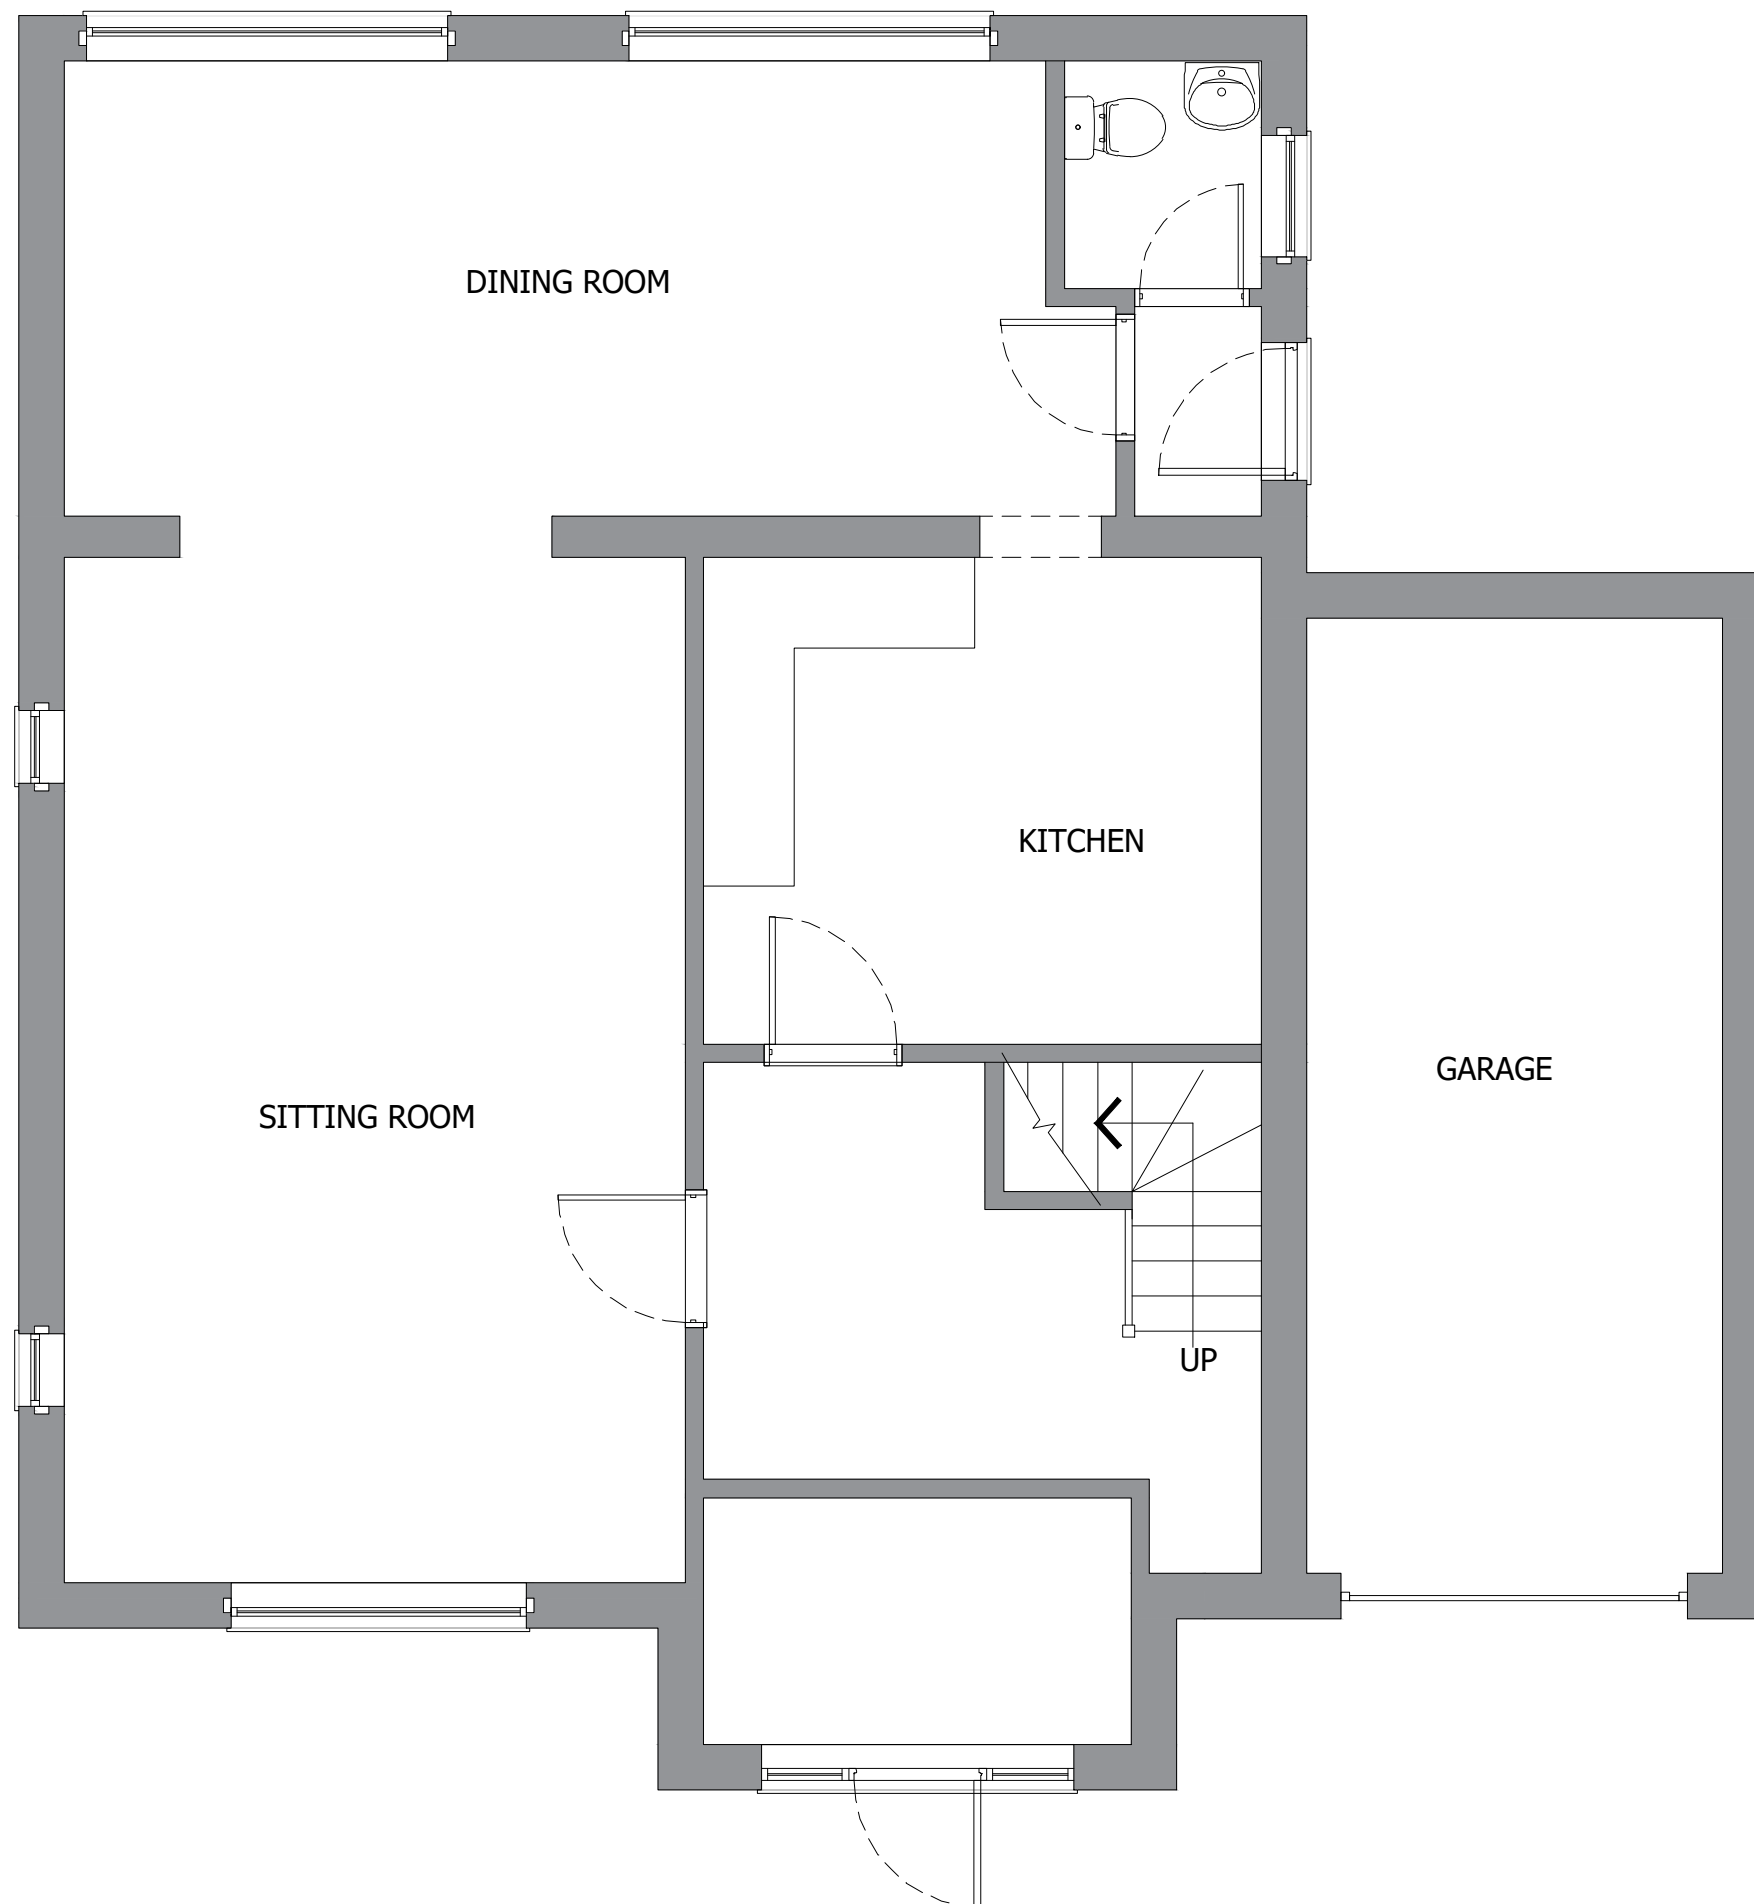

DINING ROOM

KITCHEN

SITTING ROOM

GARAGE

UP

EXISTING GROUND FLOOR PLAN

Notes :

1. This drawing is not for construction.
2. All Dimension are in millimeters.
3. All dimensions are to be checked on site and the Architect is to inform of any discrepancies before construction commences.
4. All references to drawings refer to current revision of that drawing.

WALL LEGEND	
	Existing Wall
	Proposed 100 mm Non-Loadbearing Stud Wall
	Demolished Wall
	Proposed Dormer Wall



SHAKTHI CONSULTING UK LTD
BRIDGING THE GAP TO PROVIDE INNOVATIVE SOLUTIONS

Client -		
Project - 48, Silverdale Road, Earley, RG6 7LS		
Scale 1:100@A3	Date - 24-03-2025	
Drawn By	Checked By -	
Project No.	Drawing No. 01	Revision -
Project Description - Loft Conversion		