


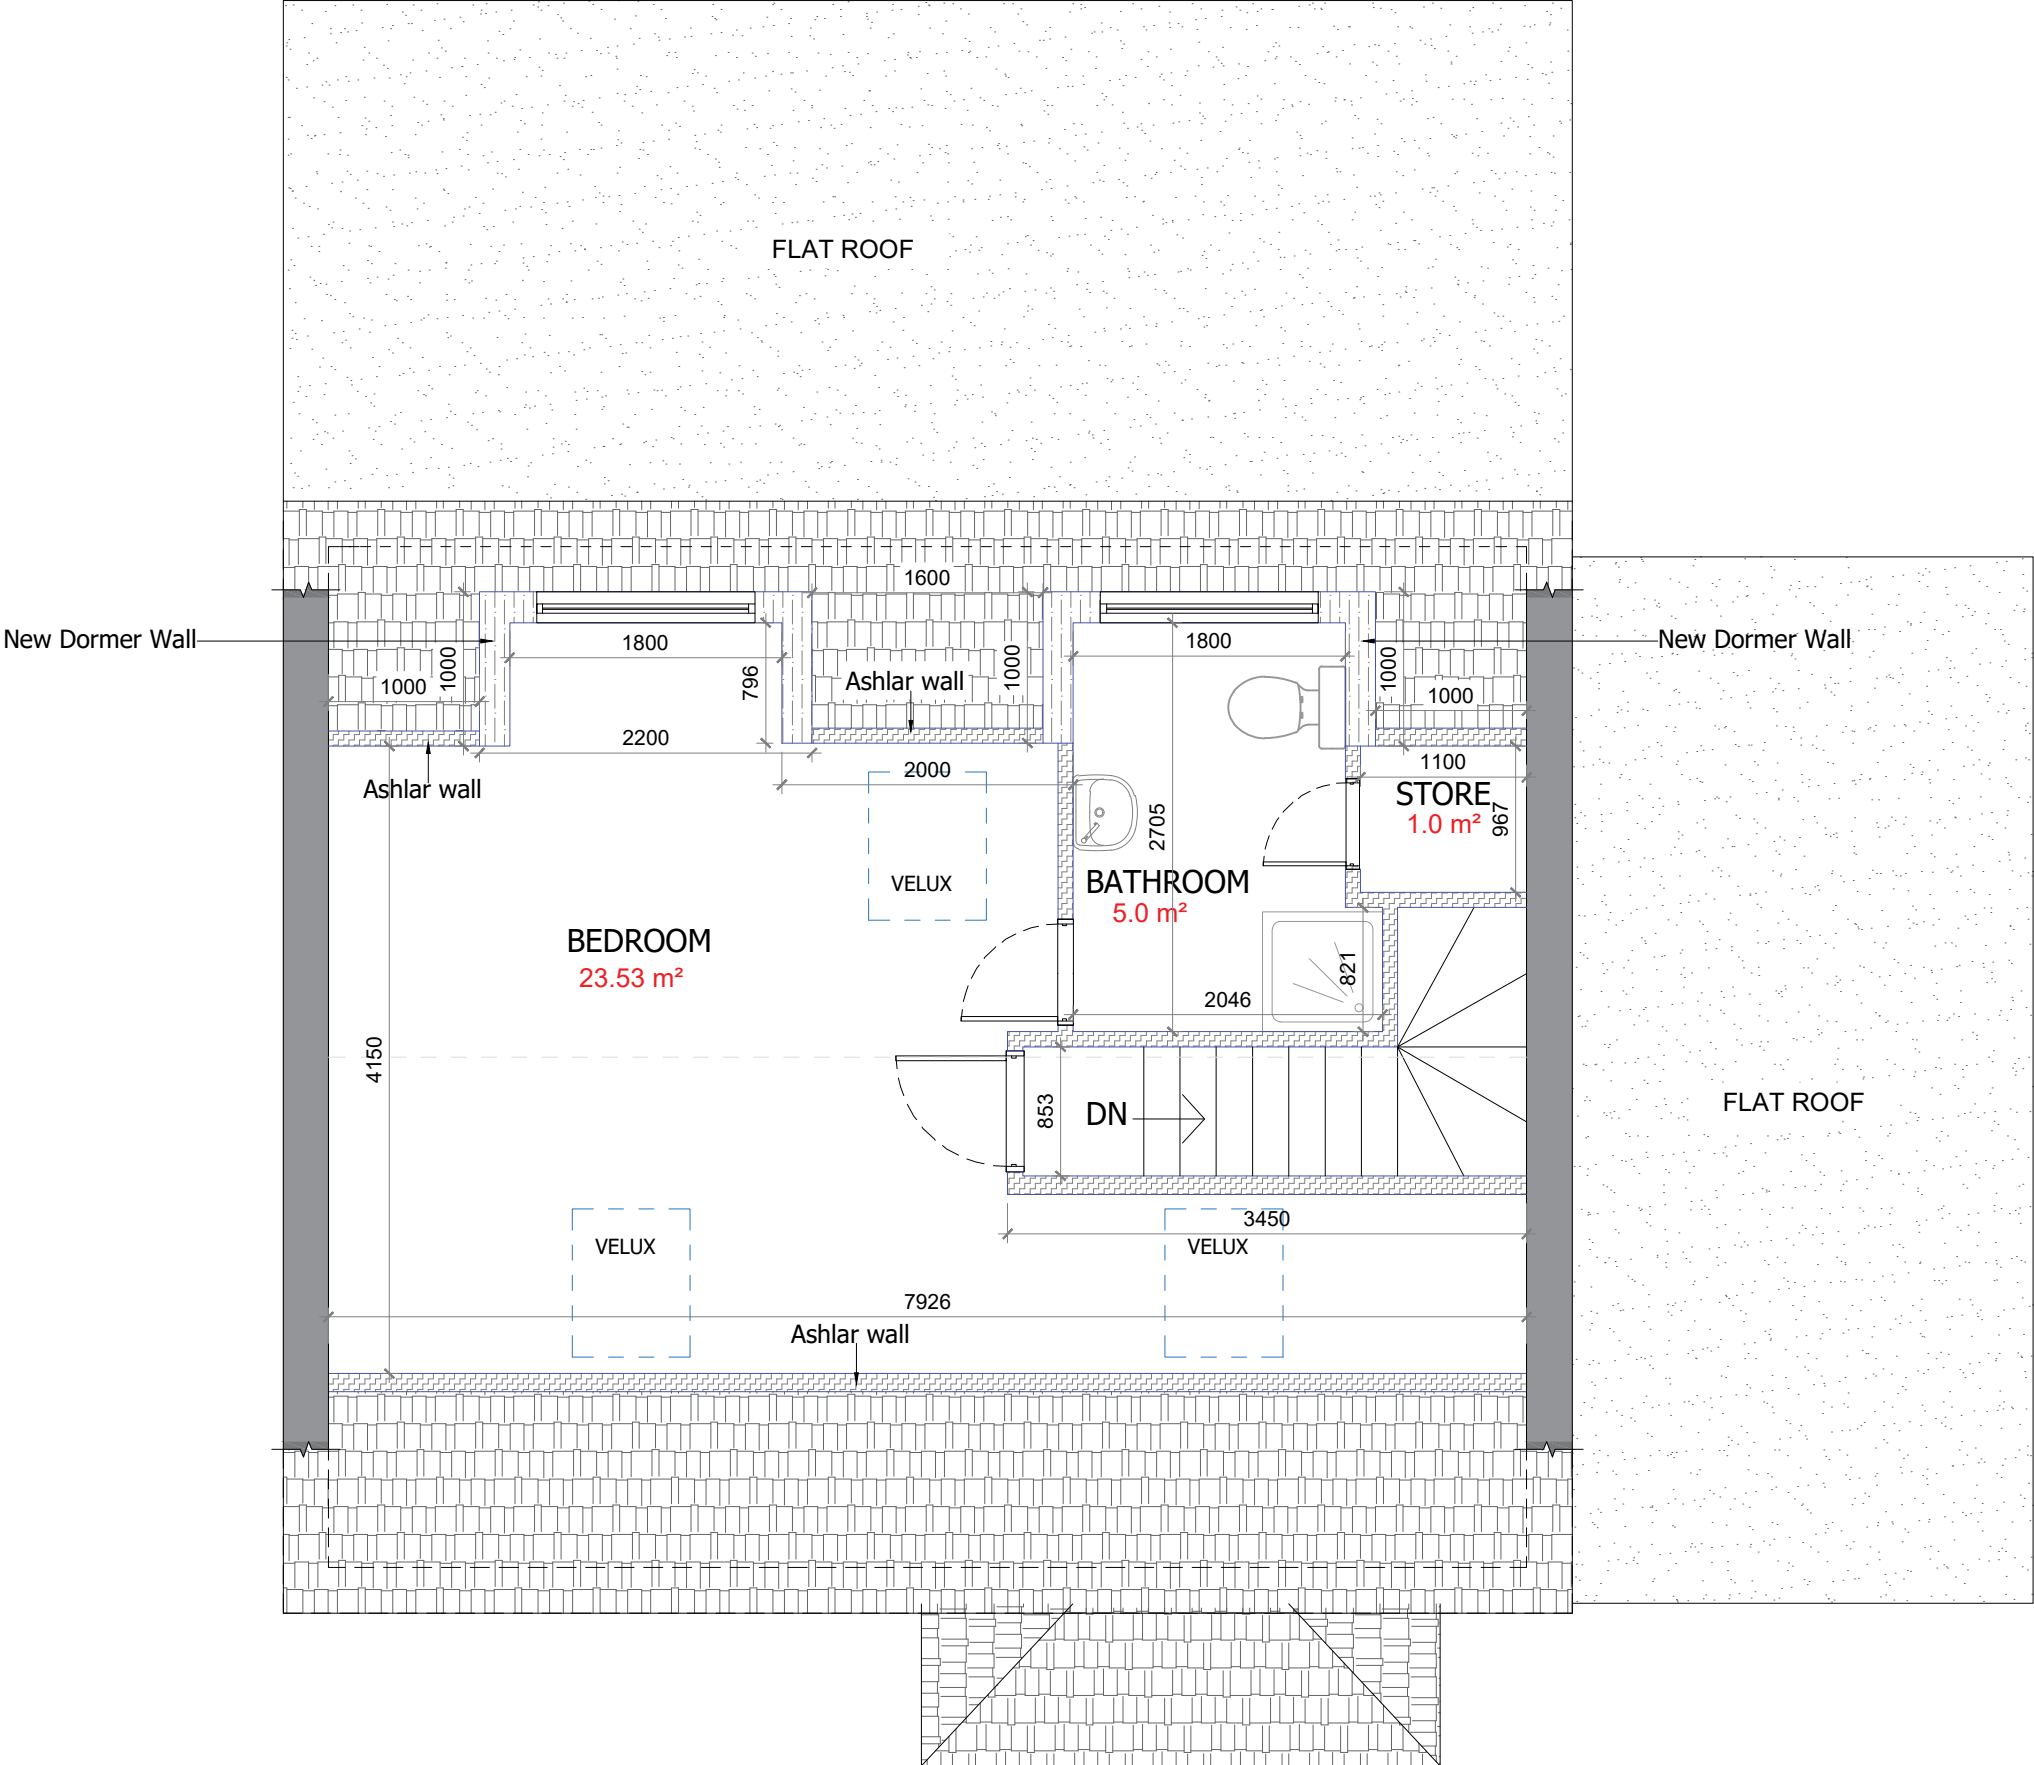

PROPOSED LOFT FLOOR PLAN

Notes :

1. This drawing is not for construction.
2. All Dimension are in millimeters.
3. All dimensions are to be checked on site and the Architect is to inform of any discrepancies before construction commences.
4. All references to drawings refer to current revision of that drawing.

WALL LEGEND	
	Existing Wall
	Proposed 100 mm Non-Loadbearing Stud Wall
	Demolished Wall
	Proposed Dormer Wall



SHARTHI CONSULTING UK LTD
BR 03 ARE THE GIP TO 100% OF THE SOLUTIONS

Client	-
Project	- 48, Silverdale Road, Earley, RG6 7LS
Scale	1:50@A3
Date	- 25-03-2025
Drawn By	
Checked By	-

Project No.	Drawing No.	Revision
	03	2

Project Description
- Loft Conversion