

Notes :

1. This drawing is not for construction.
2. All Dimension are in millimeters.
3. All dimensions are to be checked on site and the Architect is to inform of any discrepancies before construction commences.
4. All references to drawings refer to current revision of that drawing.

WALL LEGEND	
	Existing Wall
	Proposed 100 mm Non-Loadbearing Stud Wall
	Demolished Wall
	Proposed Dormer Wall



Client -
Project - 48, Silverdale Road, Earley, RG6 7LS

Scale 1:100@A3 Date - 25-03-2025


Drawn By Checked By -

Project No. Drawing No. Revision
06 2

Project Description
- Loft Conversion




PROPOSED FRONT ELEVATION

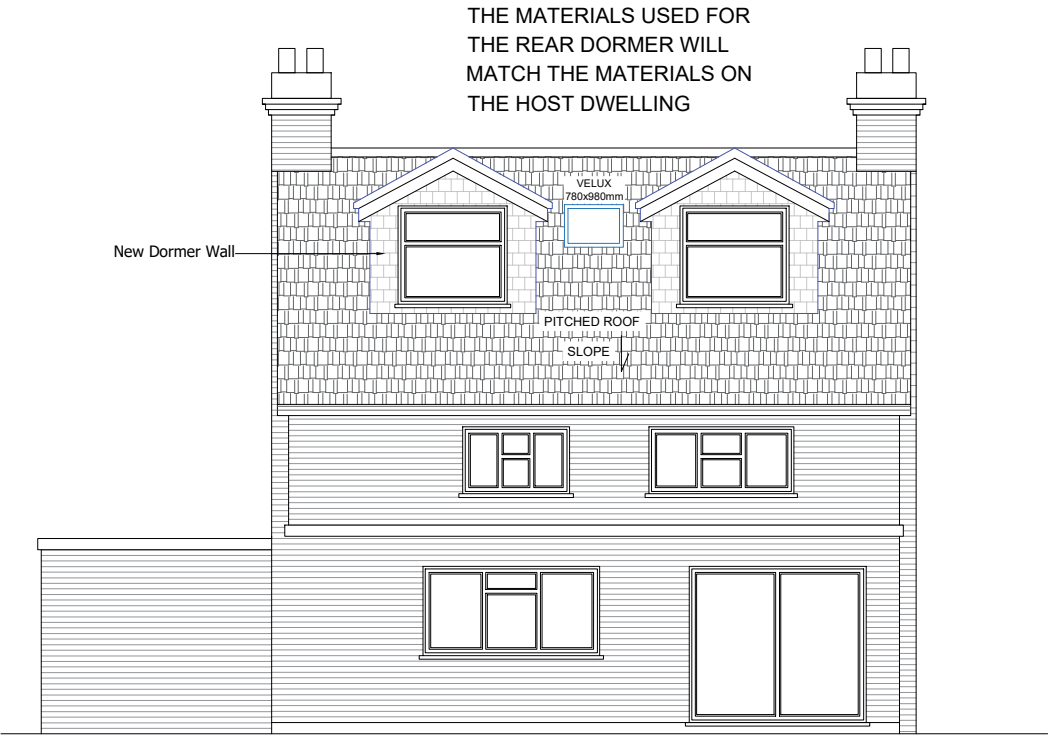

PROPOSED REAR ELEVATION



PROPOSED RIGHT SIDE ELEVATION

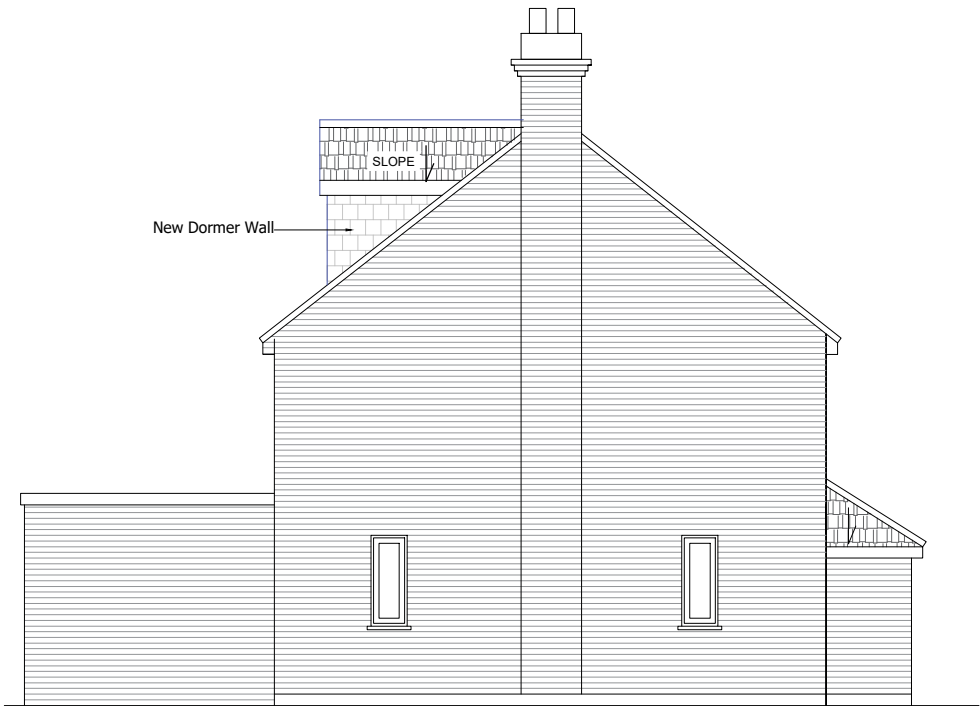

PROPOSED LEFT SIDE ELEVATION