

NOTE
Any discrepancies between this drawing, specialist contractor's drawings and client's specification should be notified imediently.
All specialist contractors must visit site and be responsible for their own dimensions




FRONT ELEVATION

REAR ELEVATION


SIDE ELEVATION



SIDE ELEVATION

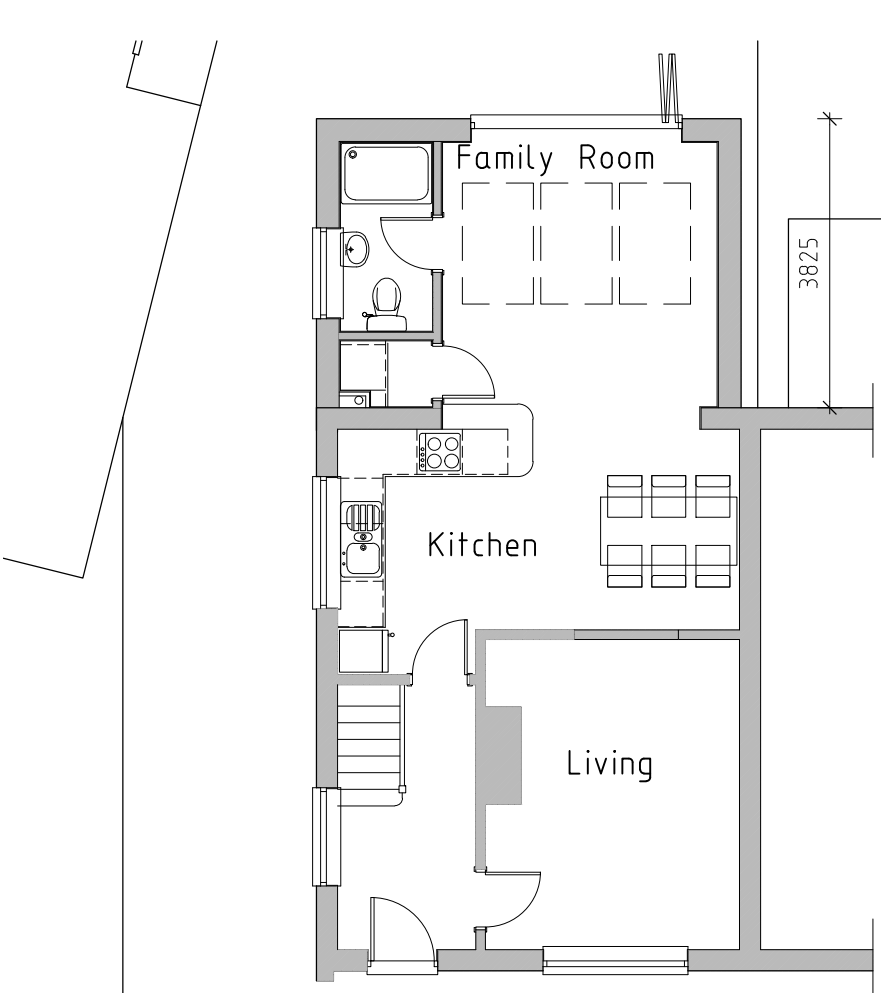

GROUND FLOOR LAYOUT

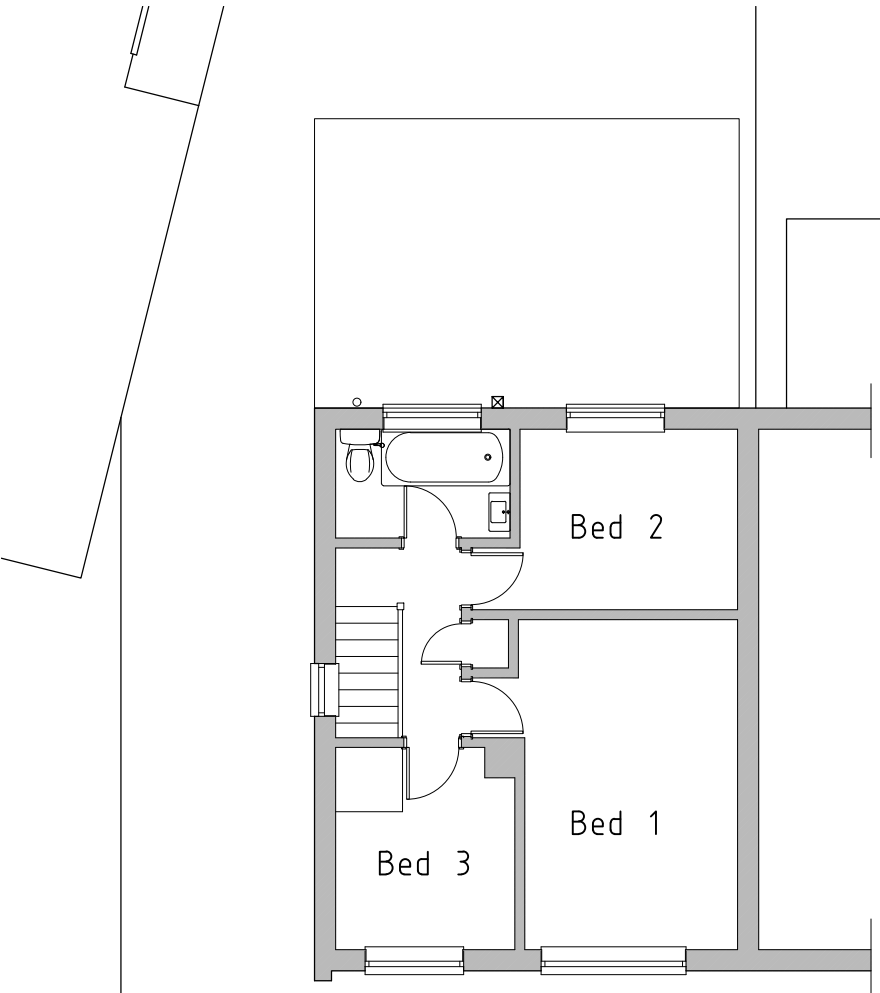

FIRST FLOOR LAYOUT

REV.	DATE	COMMENTS
PROJECT 92 Silverdale Road, Earley, Reading, RG		
DRAWING TITLE Loft conversion		
EXISTING PLANS & ELEVATIONS		

SK-tec Ltd
Planning & Technical Services
22 Glasspool Road, Winnersh, Reading, Berks, RG41 5SB
tel: 01189 696555, mob: 07714 100537
e-mail: steve@sk-tec.co.uk

CLIENT Mr S Sharma	
SCALE 1:100 (A3)	DATE Mar 25
DRG. No. 25/965-01	REV.