




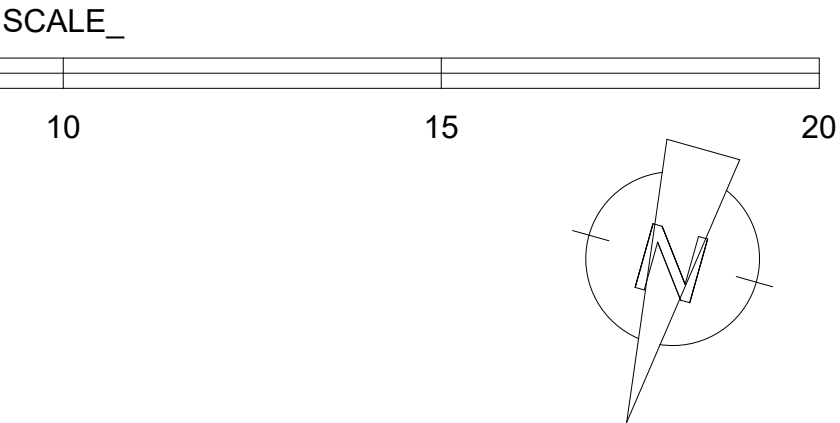

- NOTES
- ALL DRAWINGS TO BE PRINTED AT 100% SCALE. DO NOT FIT TO PRINTER MARGINS WHEN PRINTING.
1. This drawing is copyright of Floor Plans Express. Reproduction is only to take place with written authority.
 2. These plans are subject to Planning & Building Regulation Approval or any other statute in law before building work commences.
 3. Any structural work where mentioned on this drawing is subject to a qualified structural and civil engineer calculations before building work commences.
 4. All boundaries are assumed. To be confirmed on site before building work commences.
 5. Only Local Authority Planning Departments may scale dimensions from.
 6. Any discrepancies are to be brought to the attention of Floor Plan Express for rectification.
 7. All drawings marked preliminary are not to be built or manufactured from.

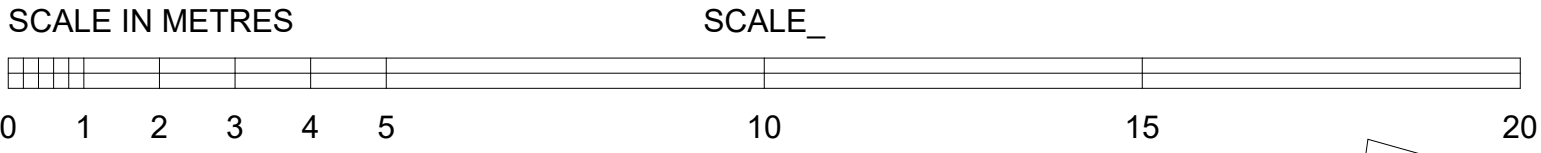


Existing Front Elevation

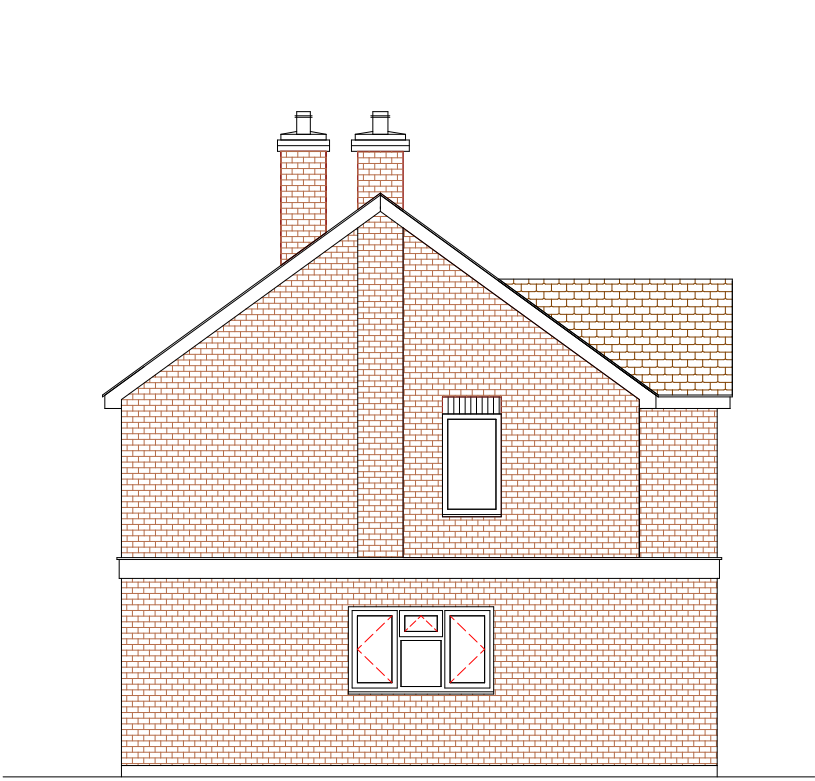

Existing Side Elevation



Existing Rear Elevation

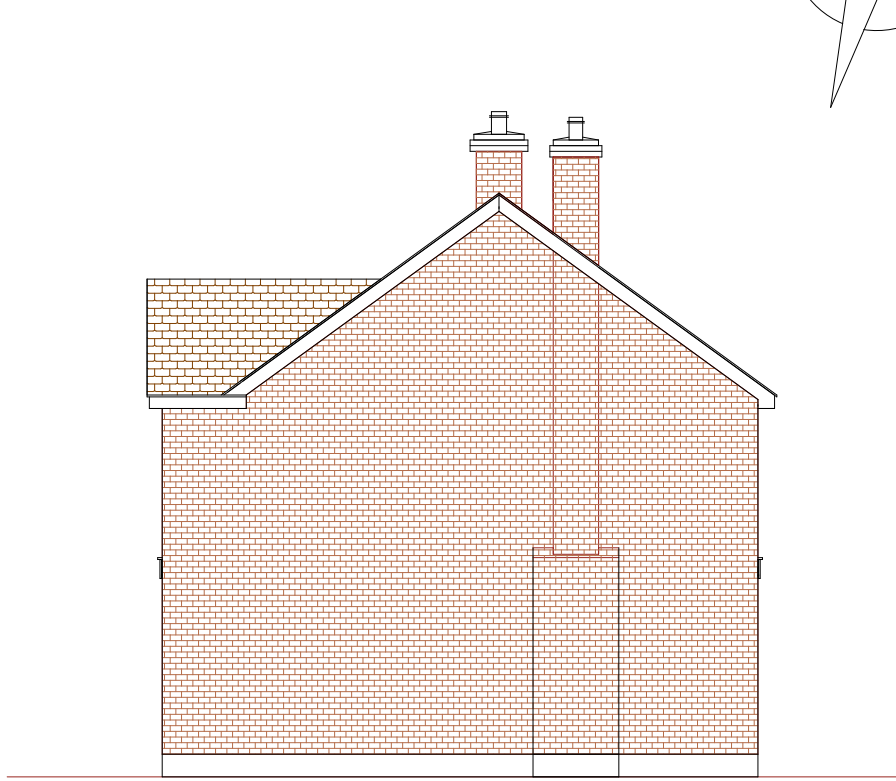

Existing Side Elevation




Proposed Front Elevation




Proposed Side Elevation



Proposed Rear Elevation

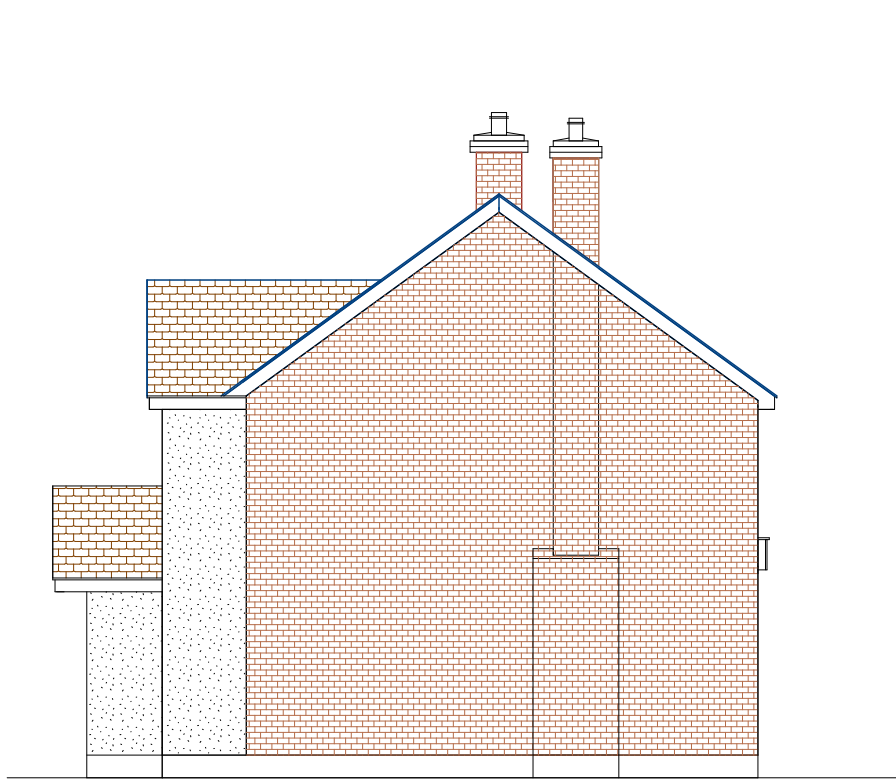


Proposed Side Elevation

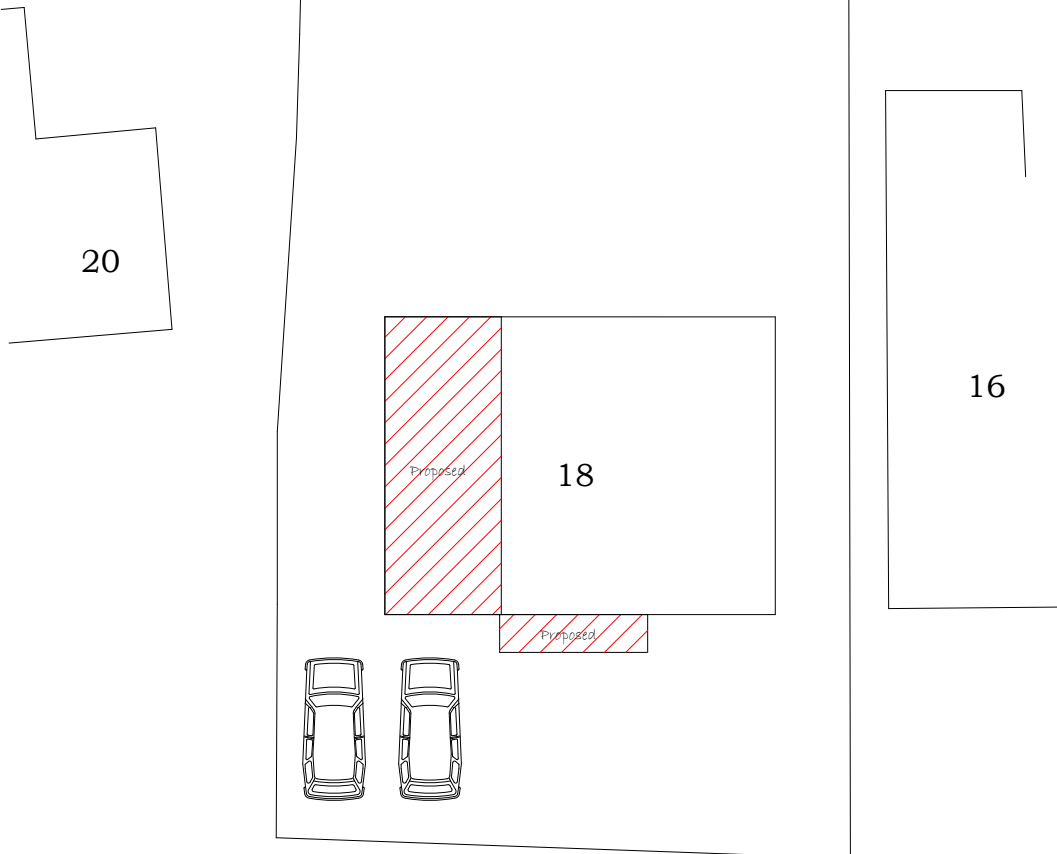


Silverdale Road


Block Plan - Scale 1:200

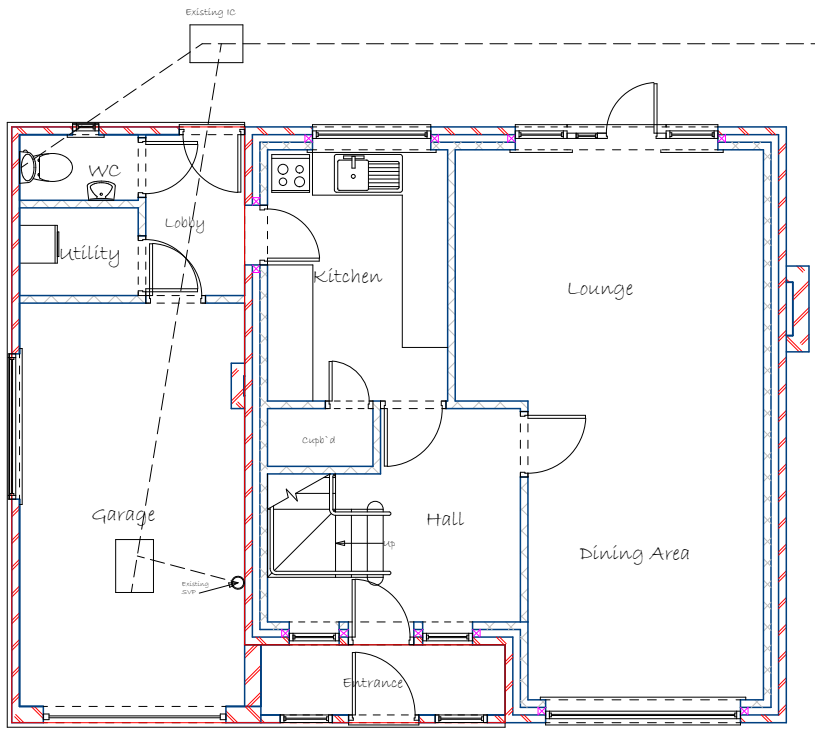

Existing Ground Floor Plan

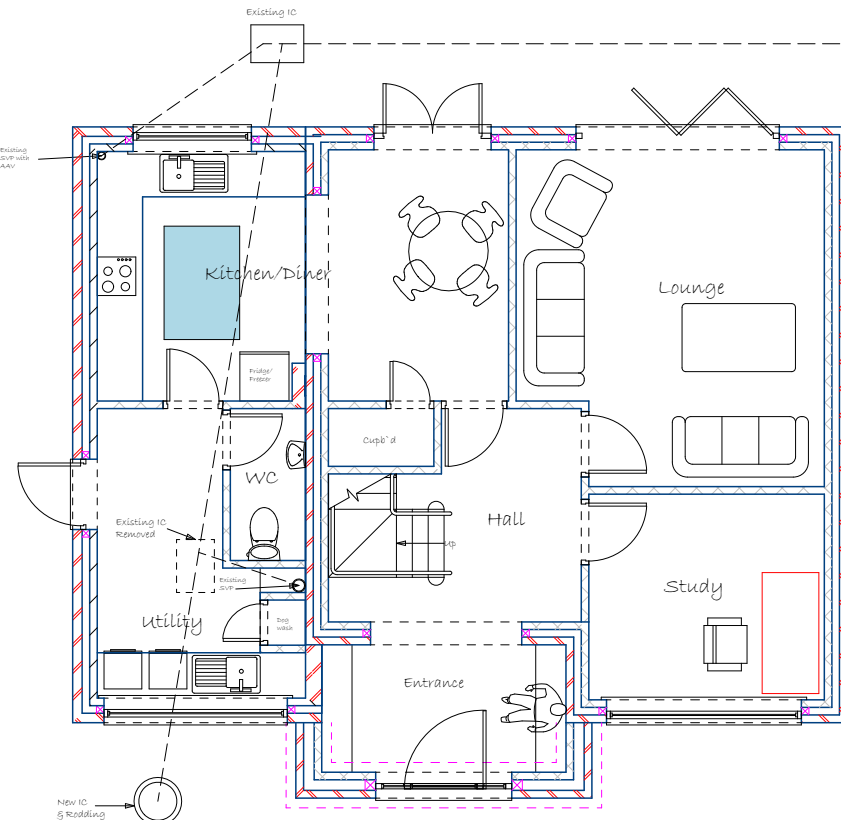

Proposed Ground Floor Plan

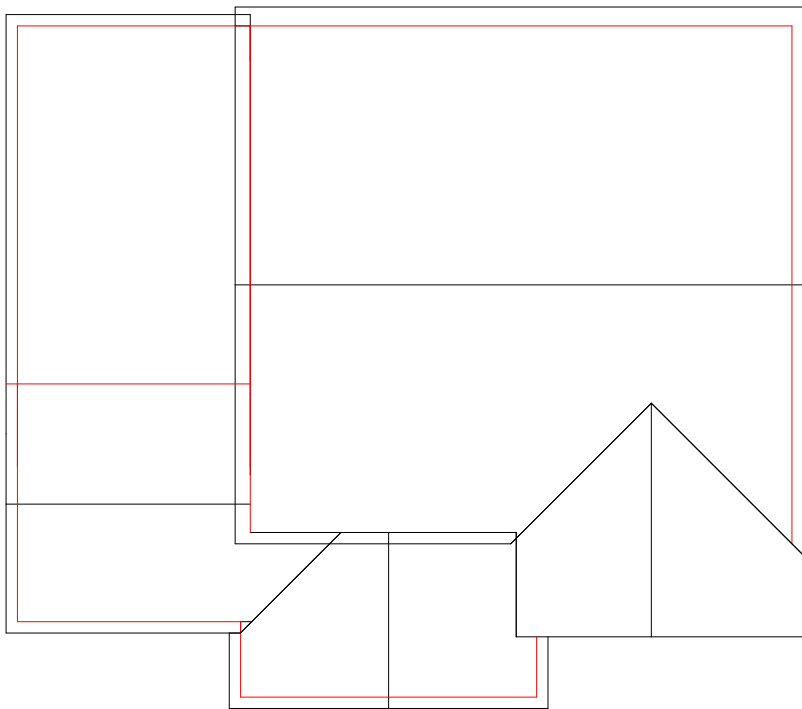

Proposed Roof Plan



Proposed: Garage conversion to a habitable space, front porch with extended pitched roof and changes to fenestration

Client: Mr & Mrs M. Andrew

18, Silverdale Road
Wargrave
RG10 8EA

Drawings: Existing & Proposed Floor Plans & Elevations & Block Plan

Drawing No:P/ANDREW/2025/004

Date: 03/2025 Scale 1:100
1:200

Drawn by: Mark Seagrove

Page Size - A1

8, Spring Walk
Wargrave
Reading
Berkshire
RG10 8DX
Tel: 0118 9404274
Mob: 07957580355
Email: mark@floorplansexpress.co.uk